





LOWER MOSLEY STREET ELEVATION


AREAS HIGHLIGHTED IN RED
INDICATE POSITION OF
PROPOSED BALUSTRADING

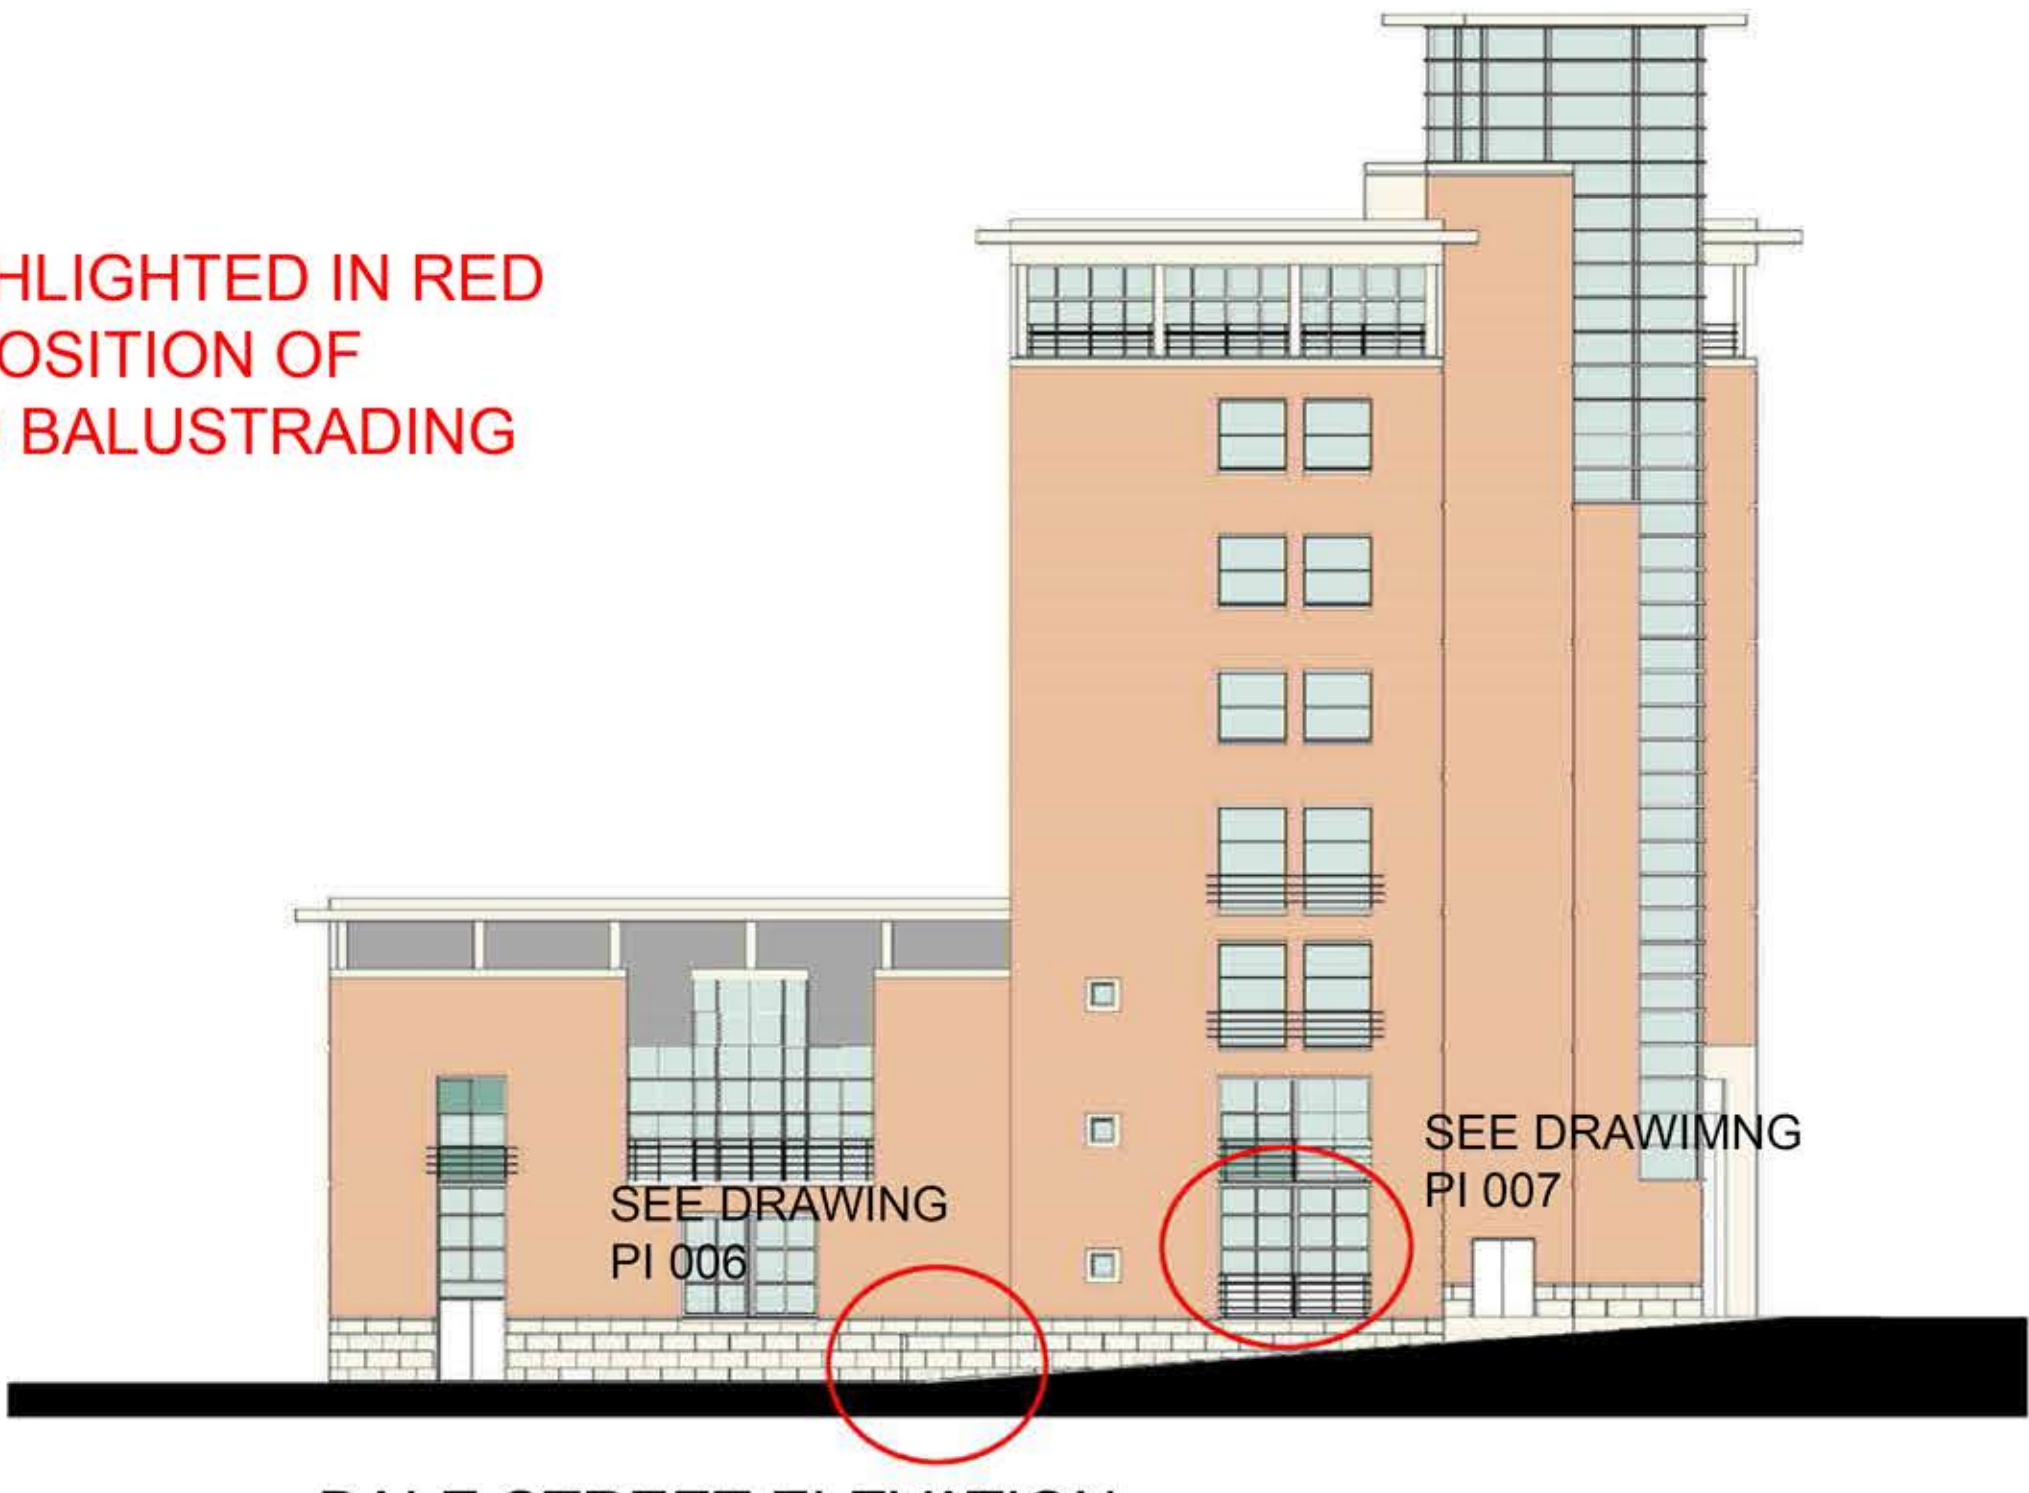

BALE STREET ELEVATION

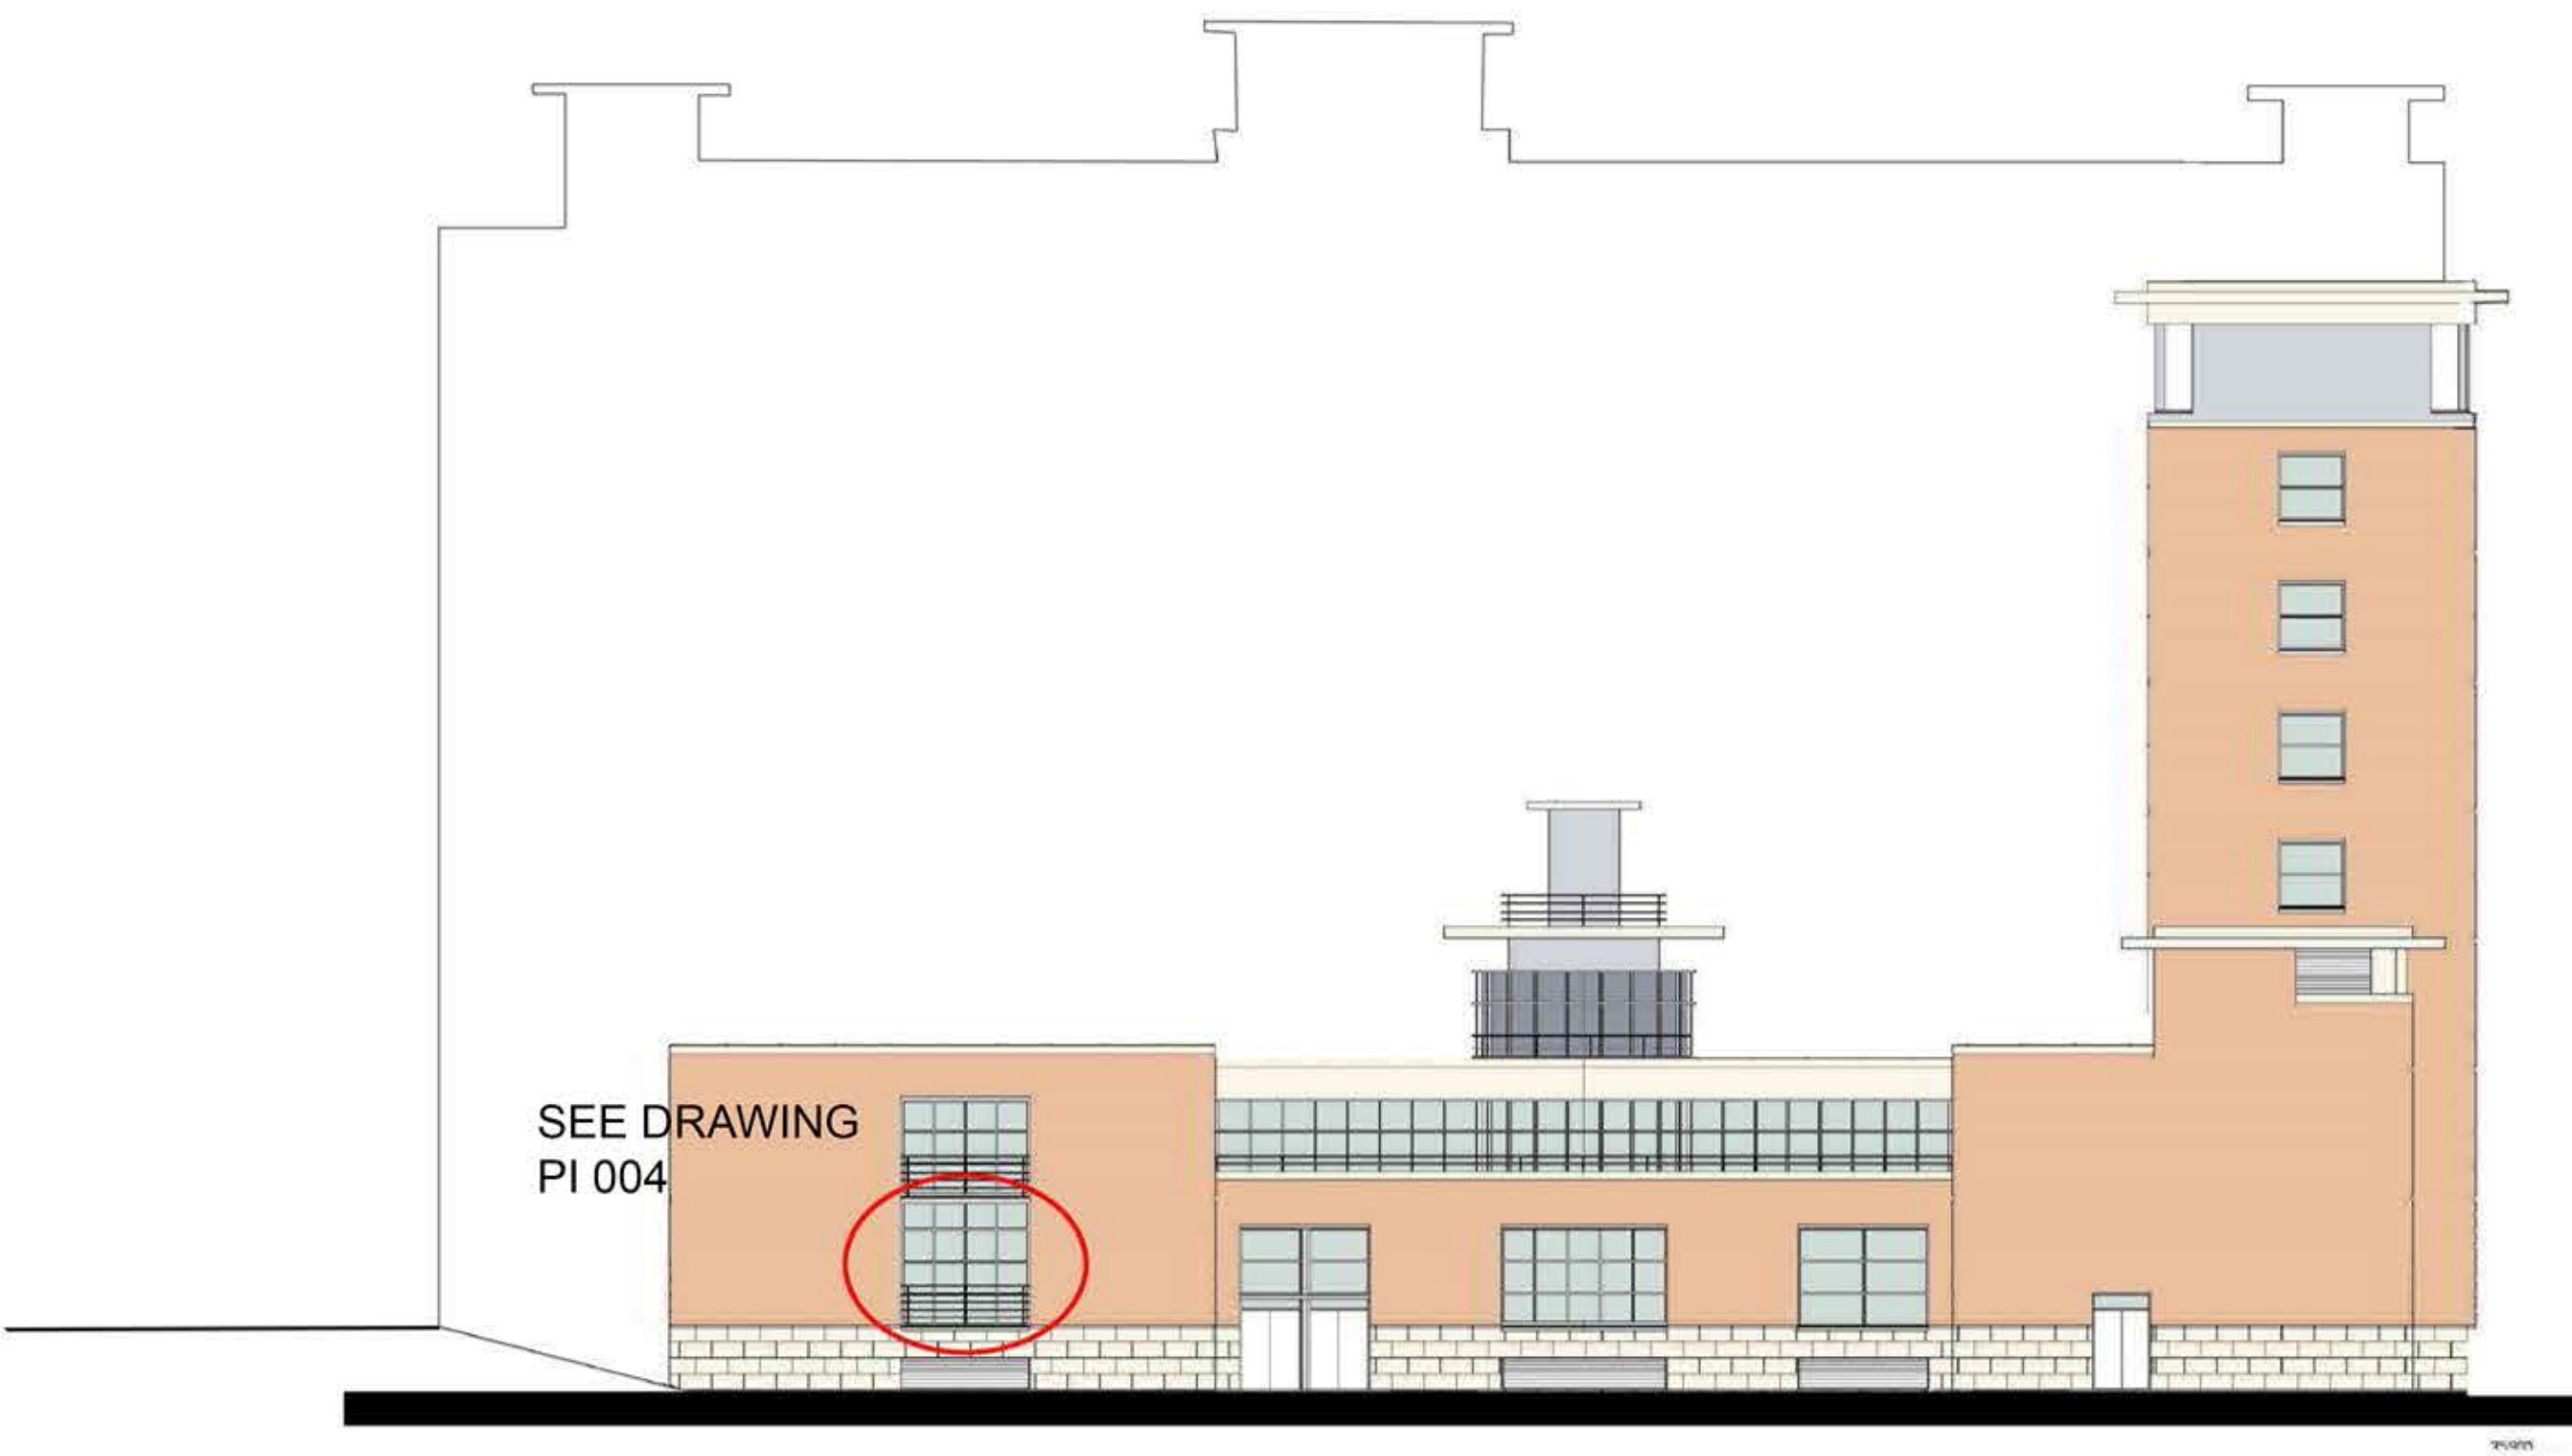

REAR ELEVATION

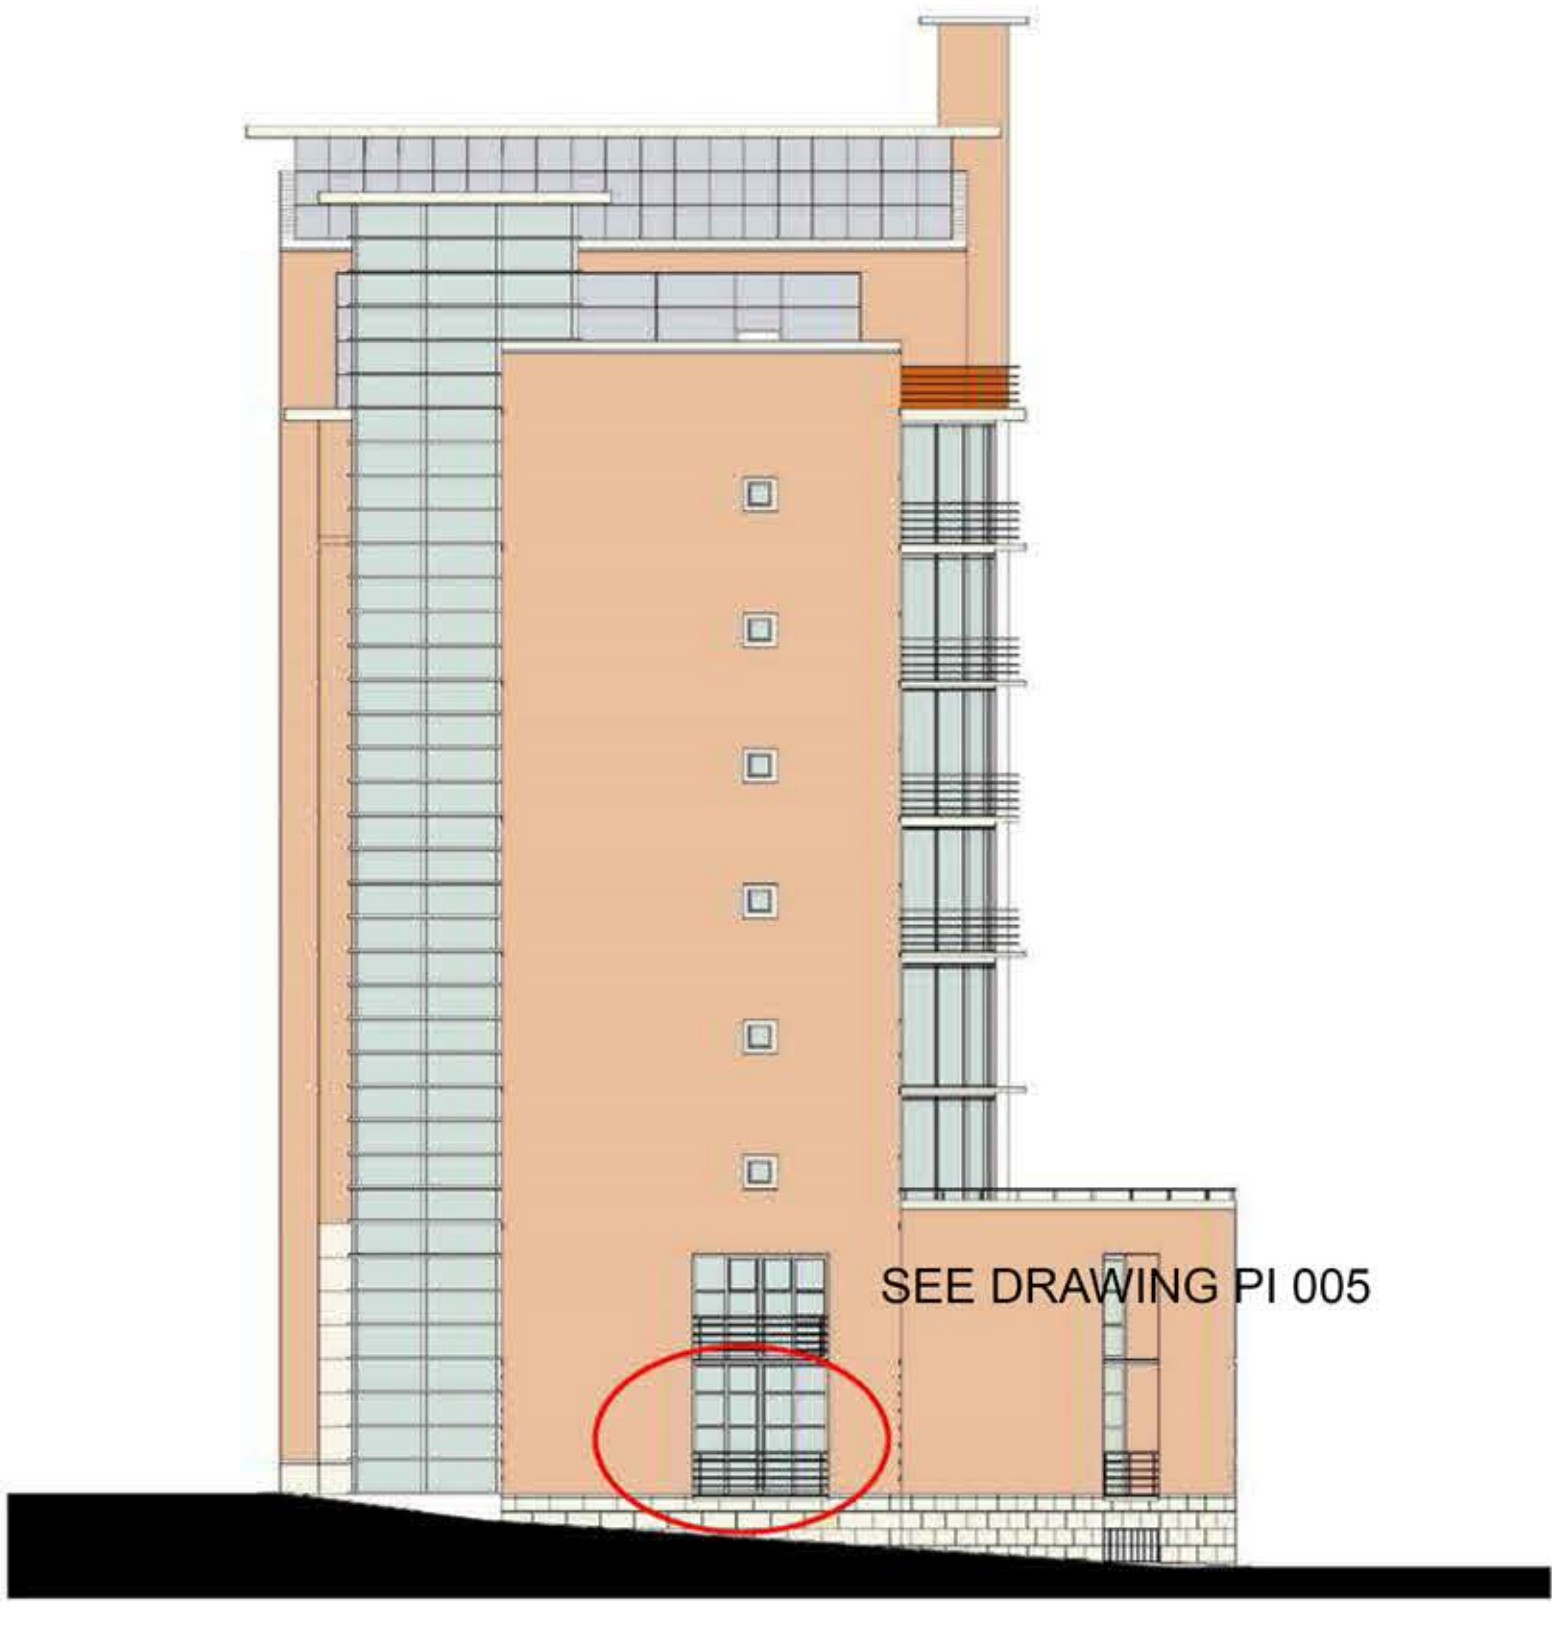

BISHOPSGATE ELEVATION