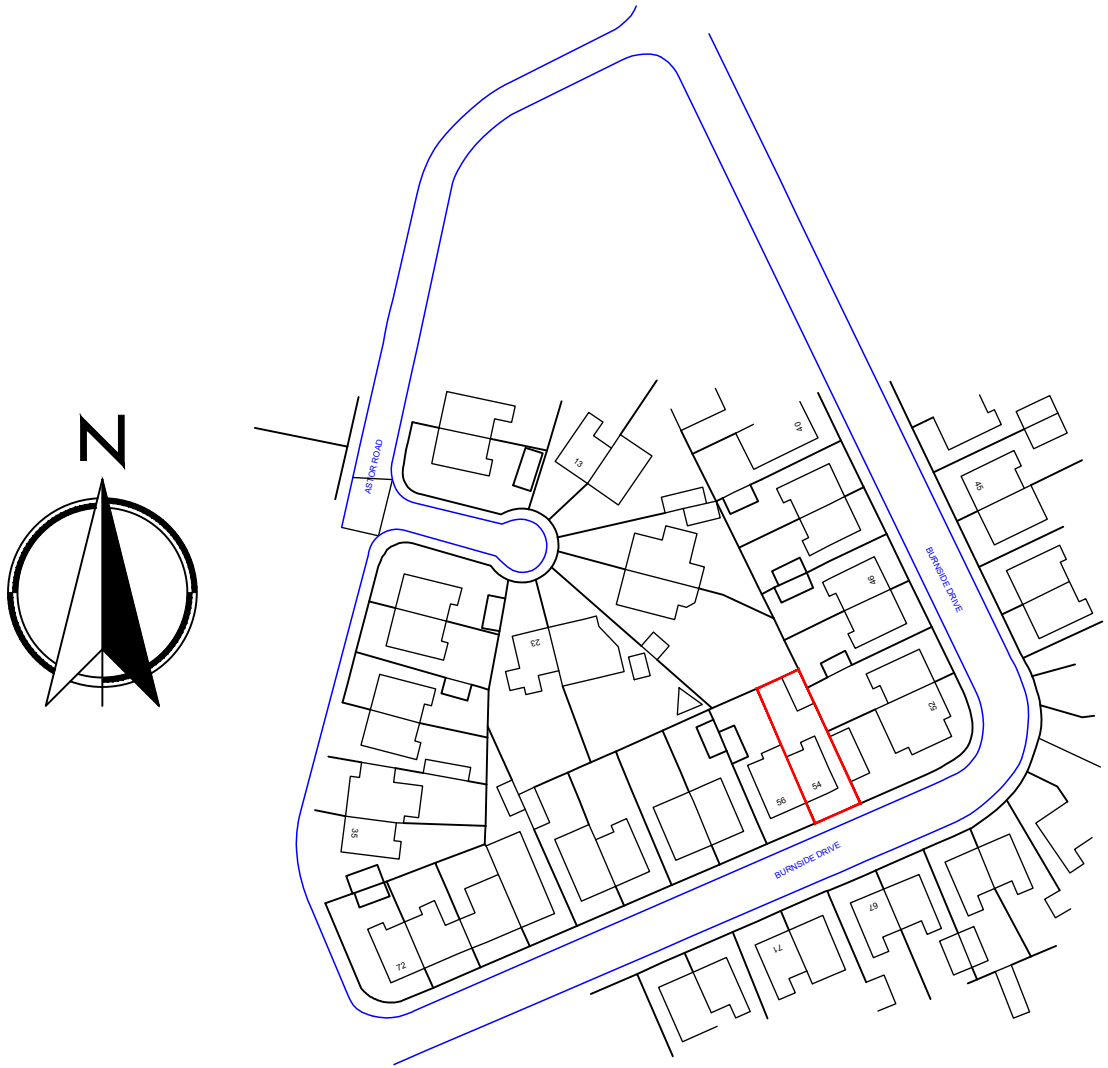


LOCATION PLAN scale 1:1250

TDM
ARCHITECTURAL LTD
Mob : 07805560652
Mob : 07707108301
e-mail: tdmdesign@live.co.uk
Web site www.tdmarch.co.uk

Client: MR MOHAMMED SARWAR	
Address: 54 BURNSIDE DRIVE, BURNAGE, MANCHESTER	
Project: SINGLE STOREY REAR EXTENSION	
Dwg Tile: ***BUILDING REGS***: LOCATION PLAN	
Date: NOVEMBER 2019	Scale: @A1 1 : 1250
Job No: 11.19.373	Dwg No: BR03
Drawn: D.L	Checked: D.L