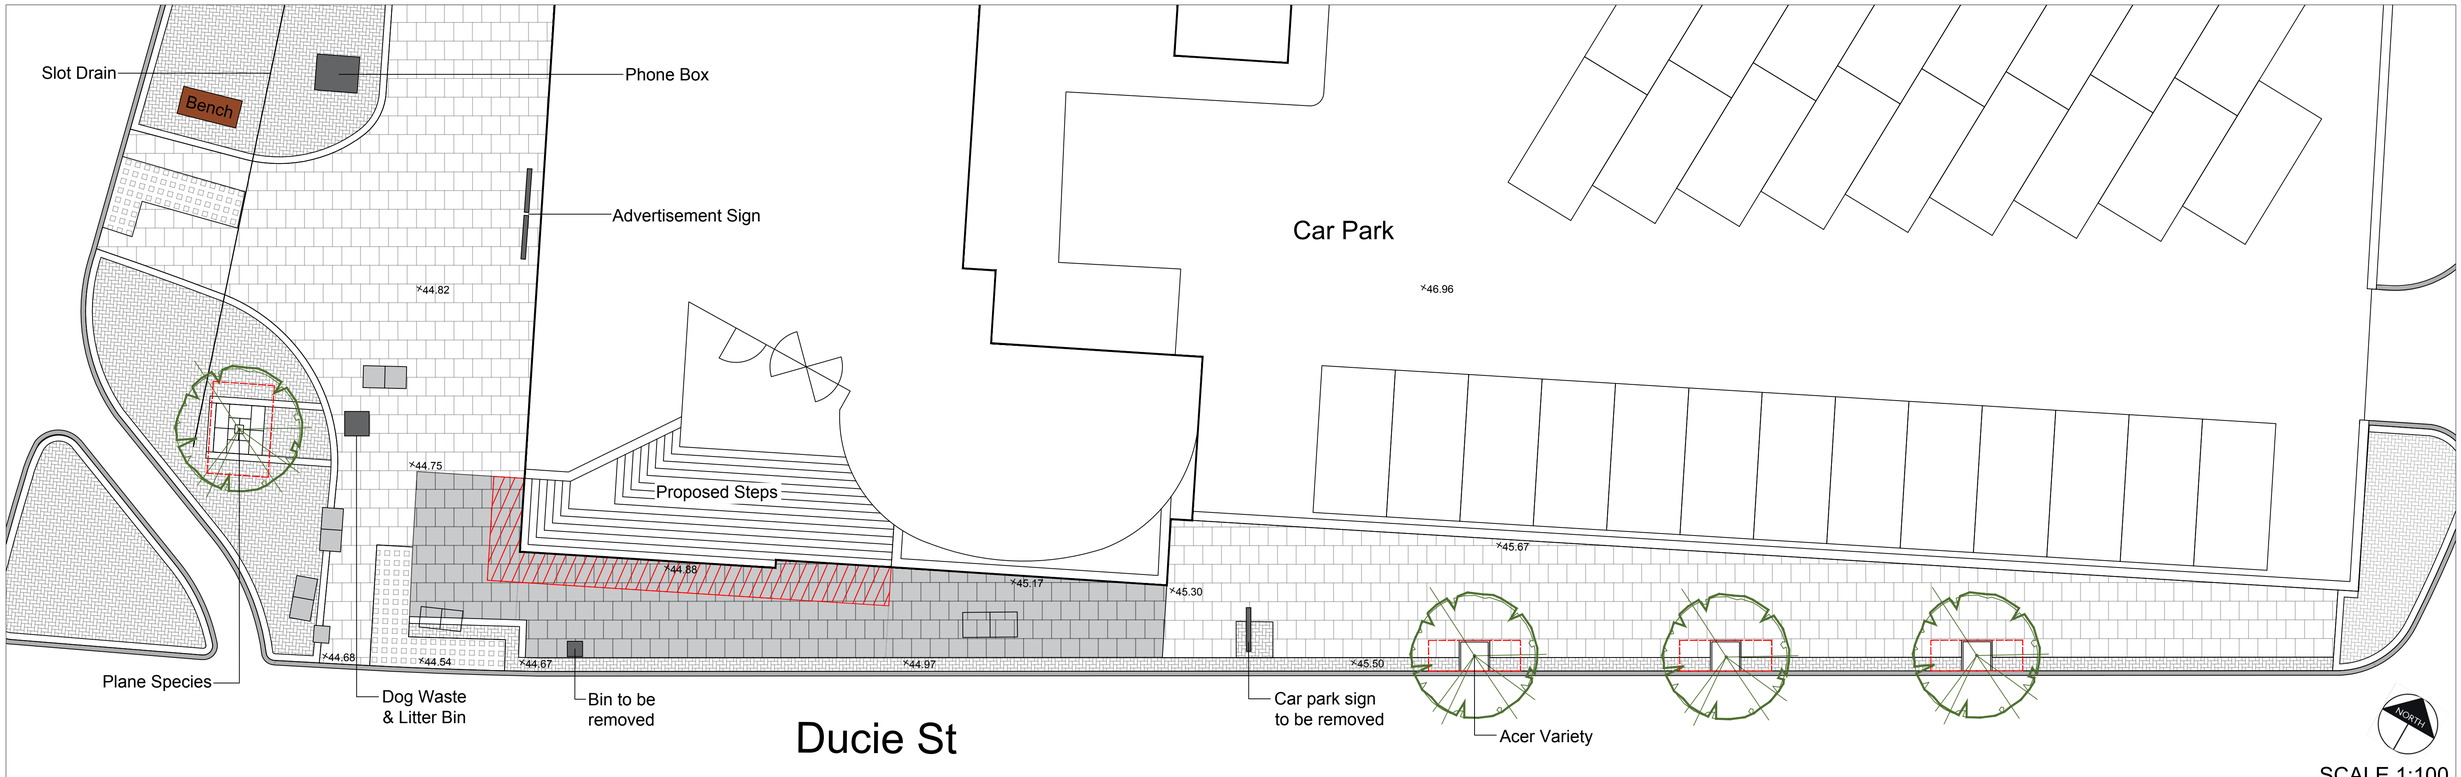

Key

SCALE - 1:100

Existing Key

- **600x600mm Perfecta Paving**
- **200x100mm Clay Block Paving**
- **200x100mm Clay Block Paving with Flush Trim**
- **Kerb**
- **Tactile Paving**
- **Manhole Covers** To be replaced with inset covers and paving set within
- **Tree**

Proposed Works Key

- **Proposed Perfecta Paving** Material: Buff Perfecta Paving Supplier: Marshalls or similar approved Size: 600mm x 600mm x 63mm Laying Pattern: Staggered Bond
- **New Tree Pits - to detail** (1x3m & 2x3m) Sudstech permeable paving to tree surround Colour : Buff
- **Tactile Paving Studs** 1m of tactile paving studs

See drawing below for proposed paving construction detail.

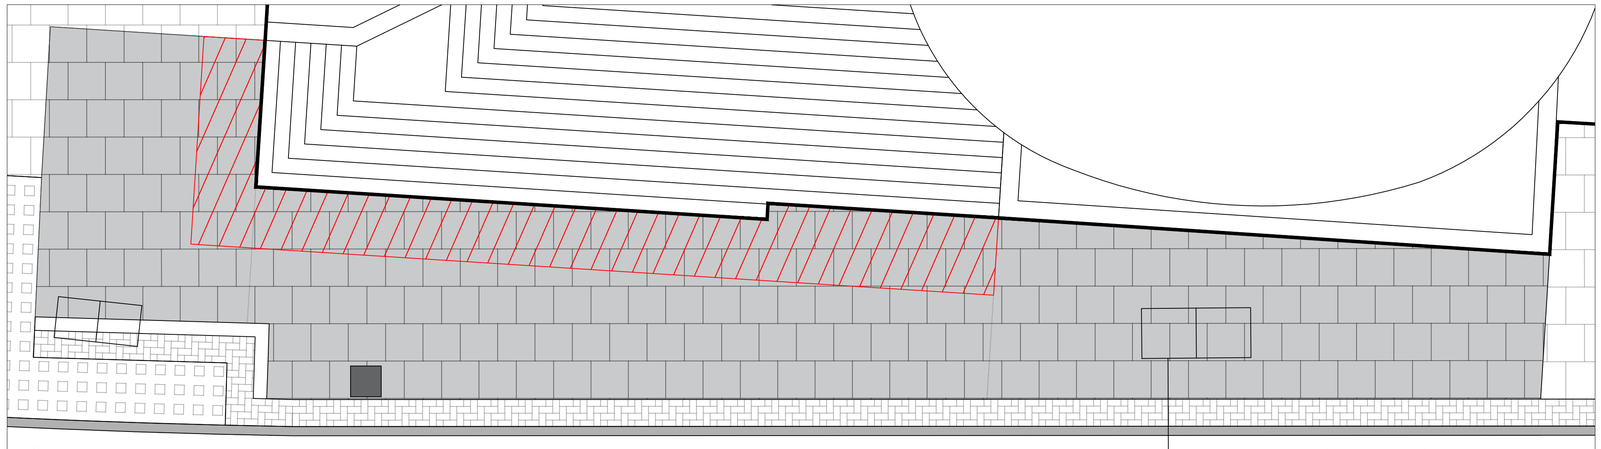

Paving Construction Detail

Scale 1:10

600x600mm Perfecta Paving

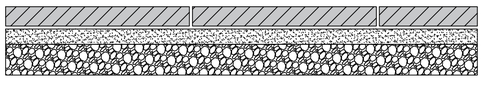

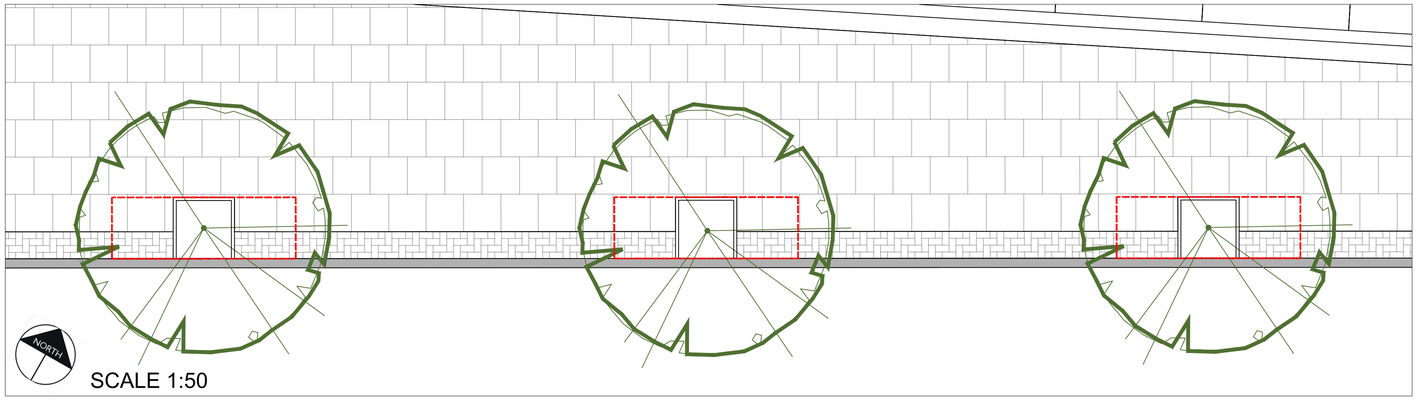

Rev	Date	Description	Initials
A	18/04/19	Notes added	HS

PGLA Ltd
Landscape Architects
229 Ducie House
Ducie Street
Manchester
M1 2JW

t: 0161 238 9138
e: info@pgla.co.uk
w: www.pgla.co.uk

Client
Bruntwood

Project
Ducie Street, Piccadilly 111

Description
Section 278 works

Status
FOR PLANNING

Scale	Drawn	Checked	Date
As Shown	HS	PG	APRIL 19

Job number	Drawing number	Revision
DUC1903_	LD01	A

Original size 100mm @ A1