



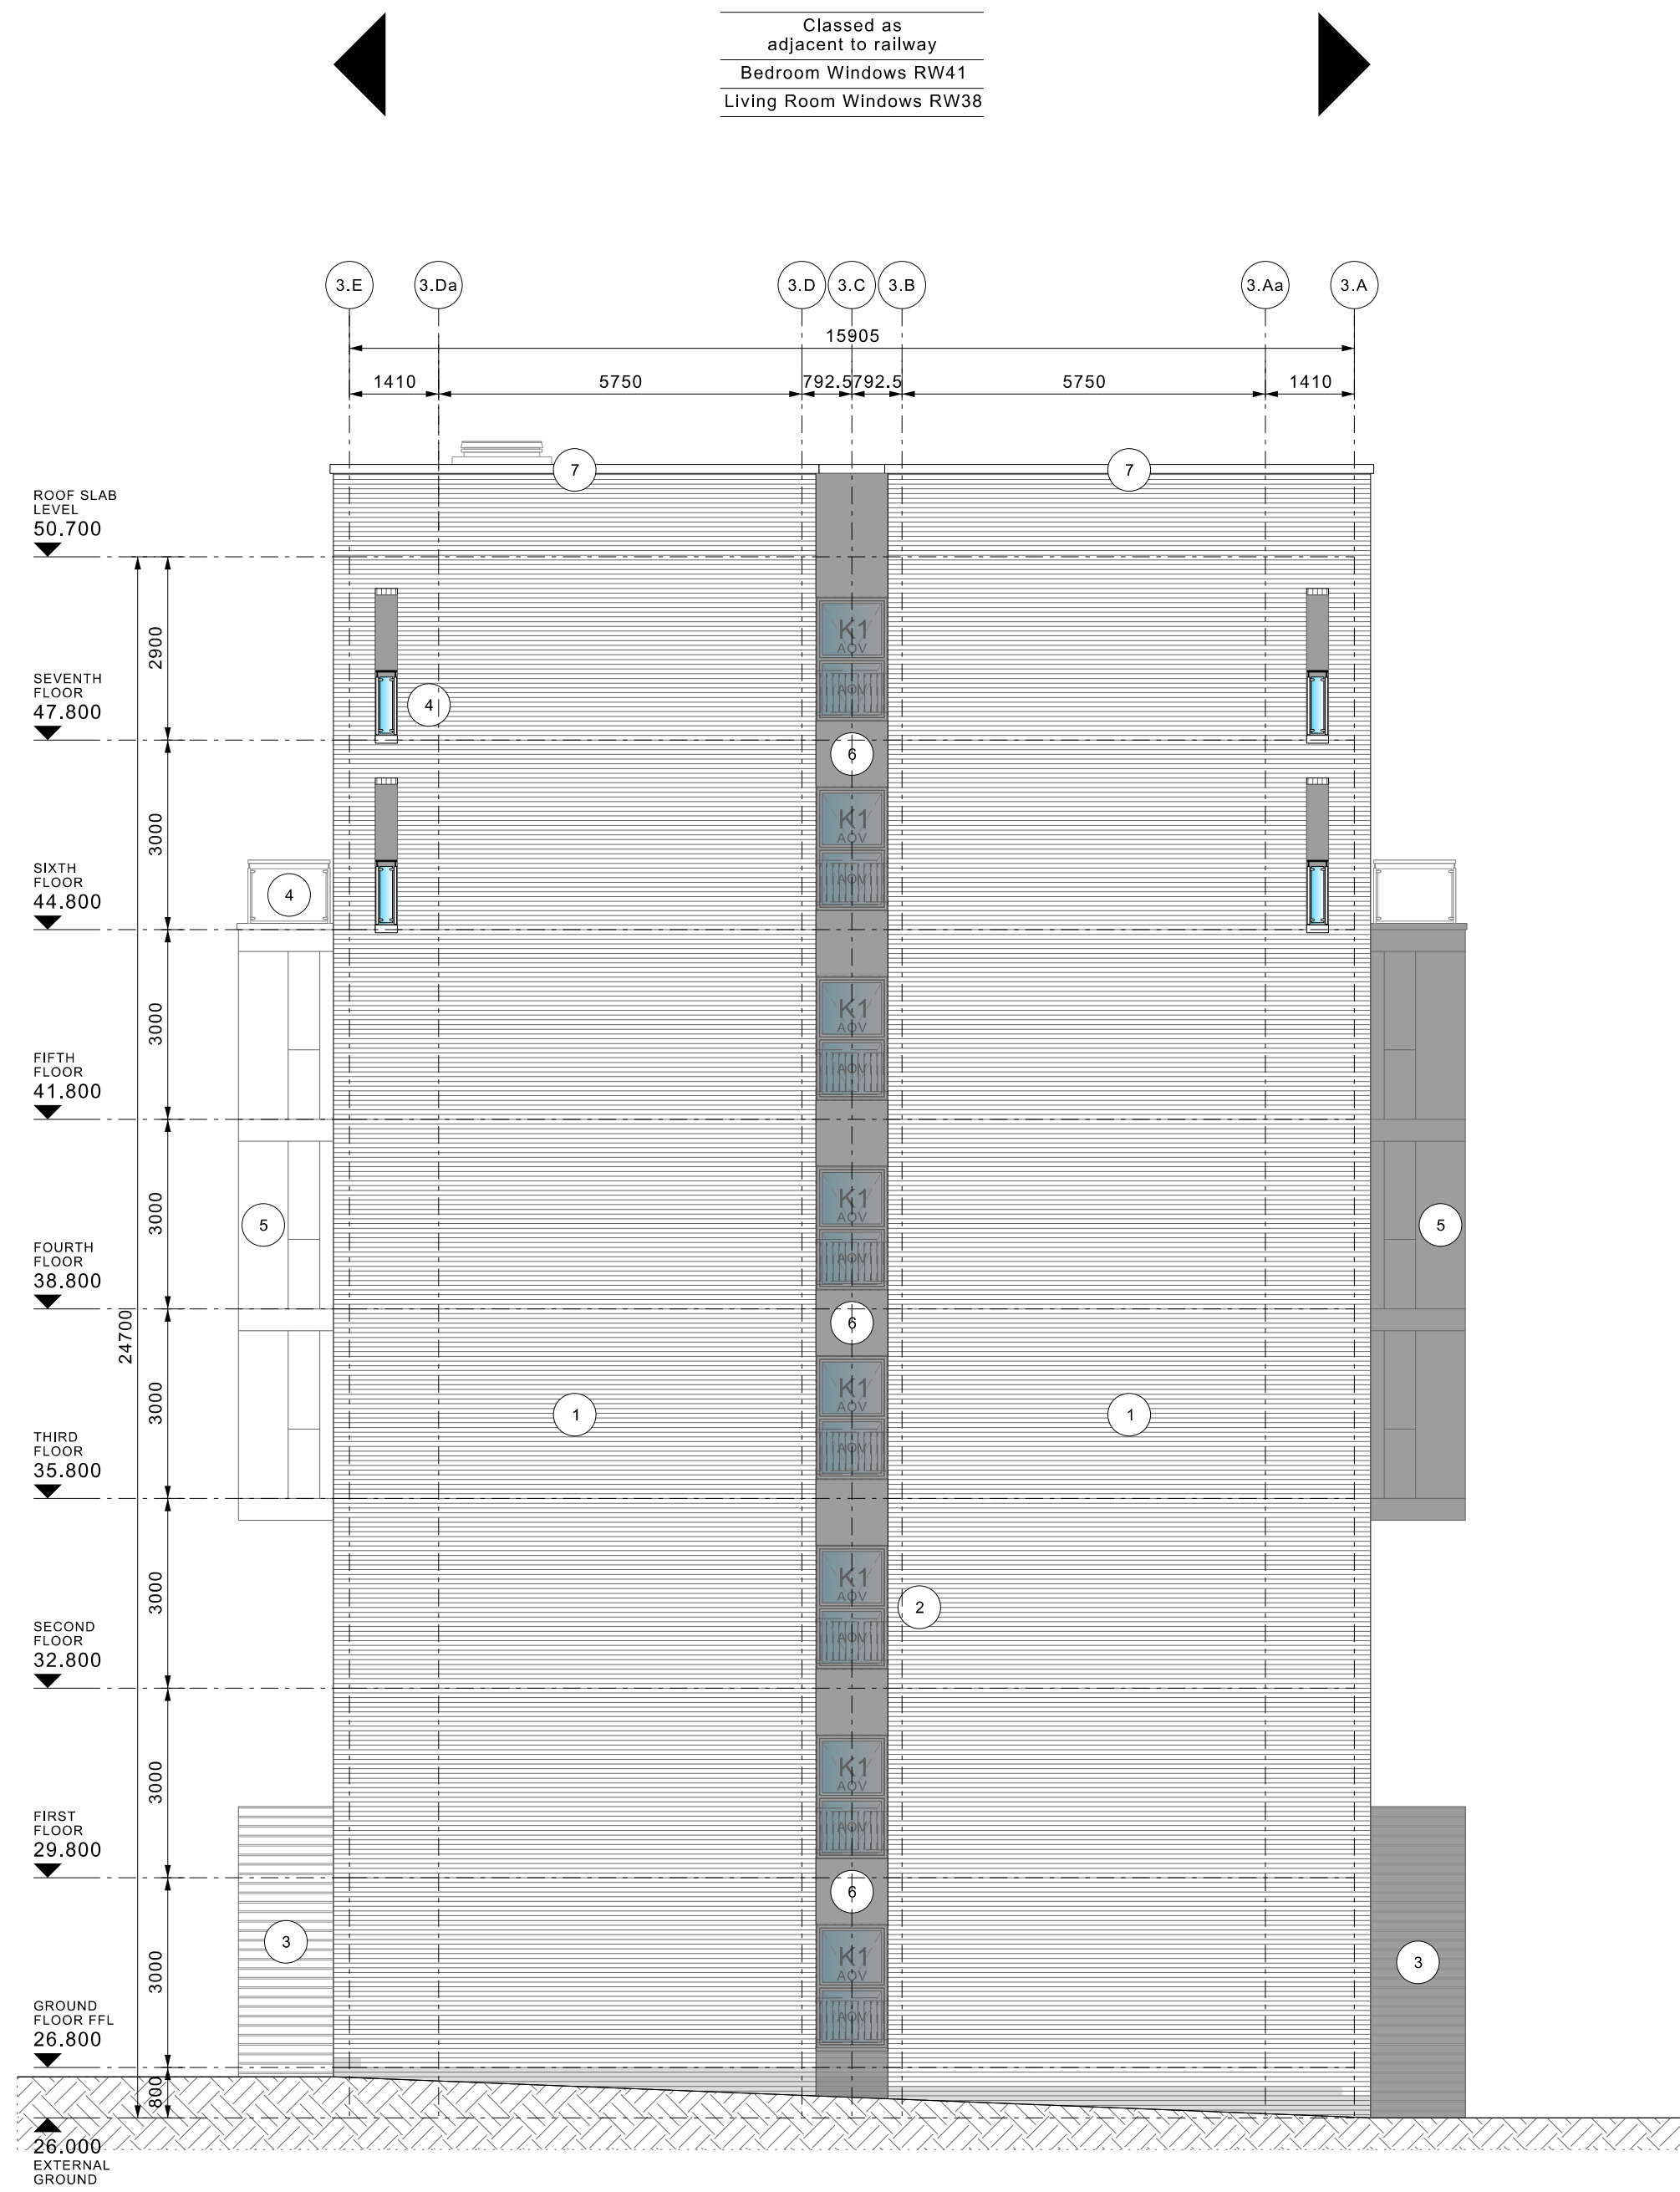

P3151.01 Block 3 - Elevation 02 - Viaduct 1:100@A1

| ELEVATION MATERIALS   |                                                                         |
|---|-------------------------------------------------------------------------|
| 1   | F10:110 : FACING BRICKWORK - ASTON SMOOTH<br>(TO MATCH BLOCK 1 & 2)     |
| 2   | L10:400A : ALUMINIUM OR<br>ALUMINIUM - TIMBER COMPOSITE WINDOWS         |
| 3   | H21:116 : NON COMBUSTIBLE CLADDING TO GROUND<br>FLOOR BALCONIES         |
| 4   | L30:550A : GLASS BALUSTRADE                                             |
| 4a   | L30:550A : JULIETTE GLASS BALUSTRADE                                    |
| 5   | H92:110A : ETERNIT PICTURE CEMENT PARTICLE BOARD<br>OR SIMILAR CLADDING |
| 6   | H92:120A : METAL SPANDREL PANELS                                        |
| 7   | F30:GR : PPC ALUMINIUM CAPPING                                          |
| NOTES:<br>1) All materials to be strictly installed in accordance with<br>manufacturer's recommendations, all external & internal<br>wall construction to further details.<br>2) All glazing and materials to comply with current Building<br>Regulations and Code for Sustainable Homes requirements<br>3) Colours shown are illustrative only and may not reflect<br>the actual colours of the specified products.<br>4) All timber used must be FSC (Forestry Stewardship<br>Council certified) - non FSC timber will not be allowed<br>on site.<br>5) All insulation used must have a GWP of less than 5<br>(manufacture & installation) and an ODP of zero.<br>6) Details shown are typical only and are subject to<br>design development.<br>7) Details for planning only, not all elements of build up<br>are shown for clarity.<br>8) All materials / details to be in strict accordance with the<br>NHBC current technical standards |                                                                         |

Copyright of this drawing is vested in the Architect and it must not be copied or  
reproduced without consent. Figured dimensions only are to be taken from this  
drawing. All contractors must visit the site and be responsible for taking and  
checking all dimensions relative to their work. Weedon Partnerships to be advised  
of any variation between drawings and site conditions.  
DO NOT SCALE OFF THIS DRAWING ..... IF IN DOUBT ASK

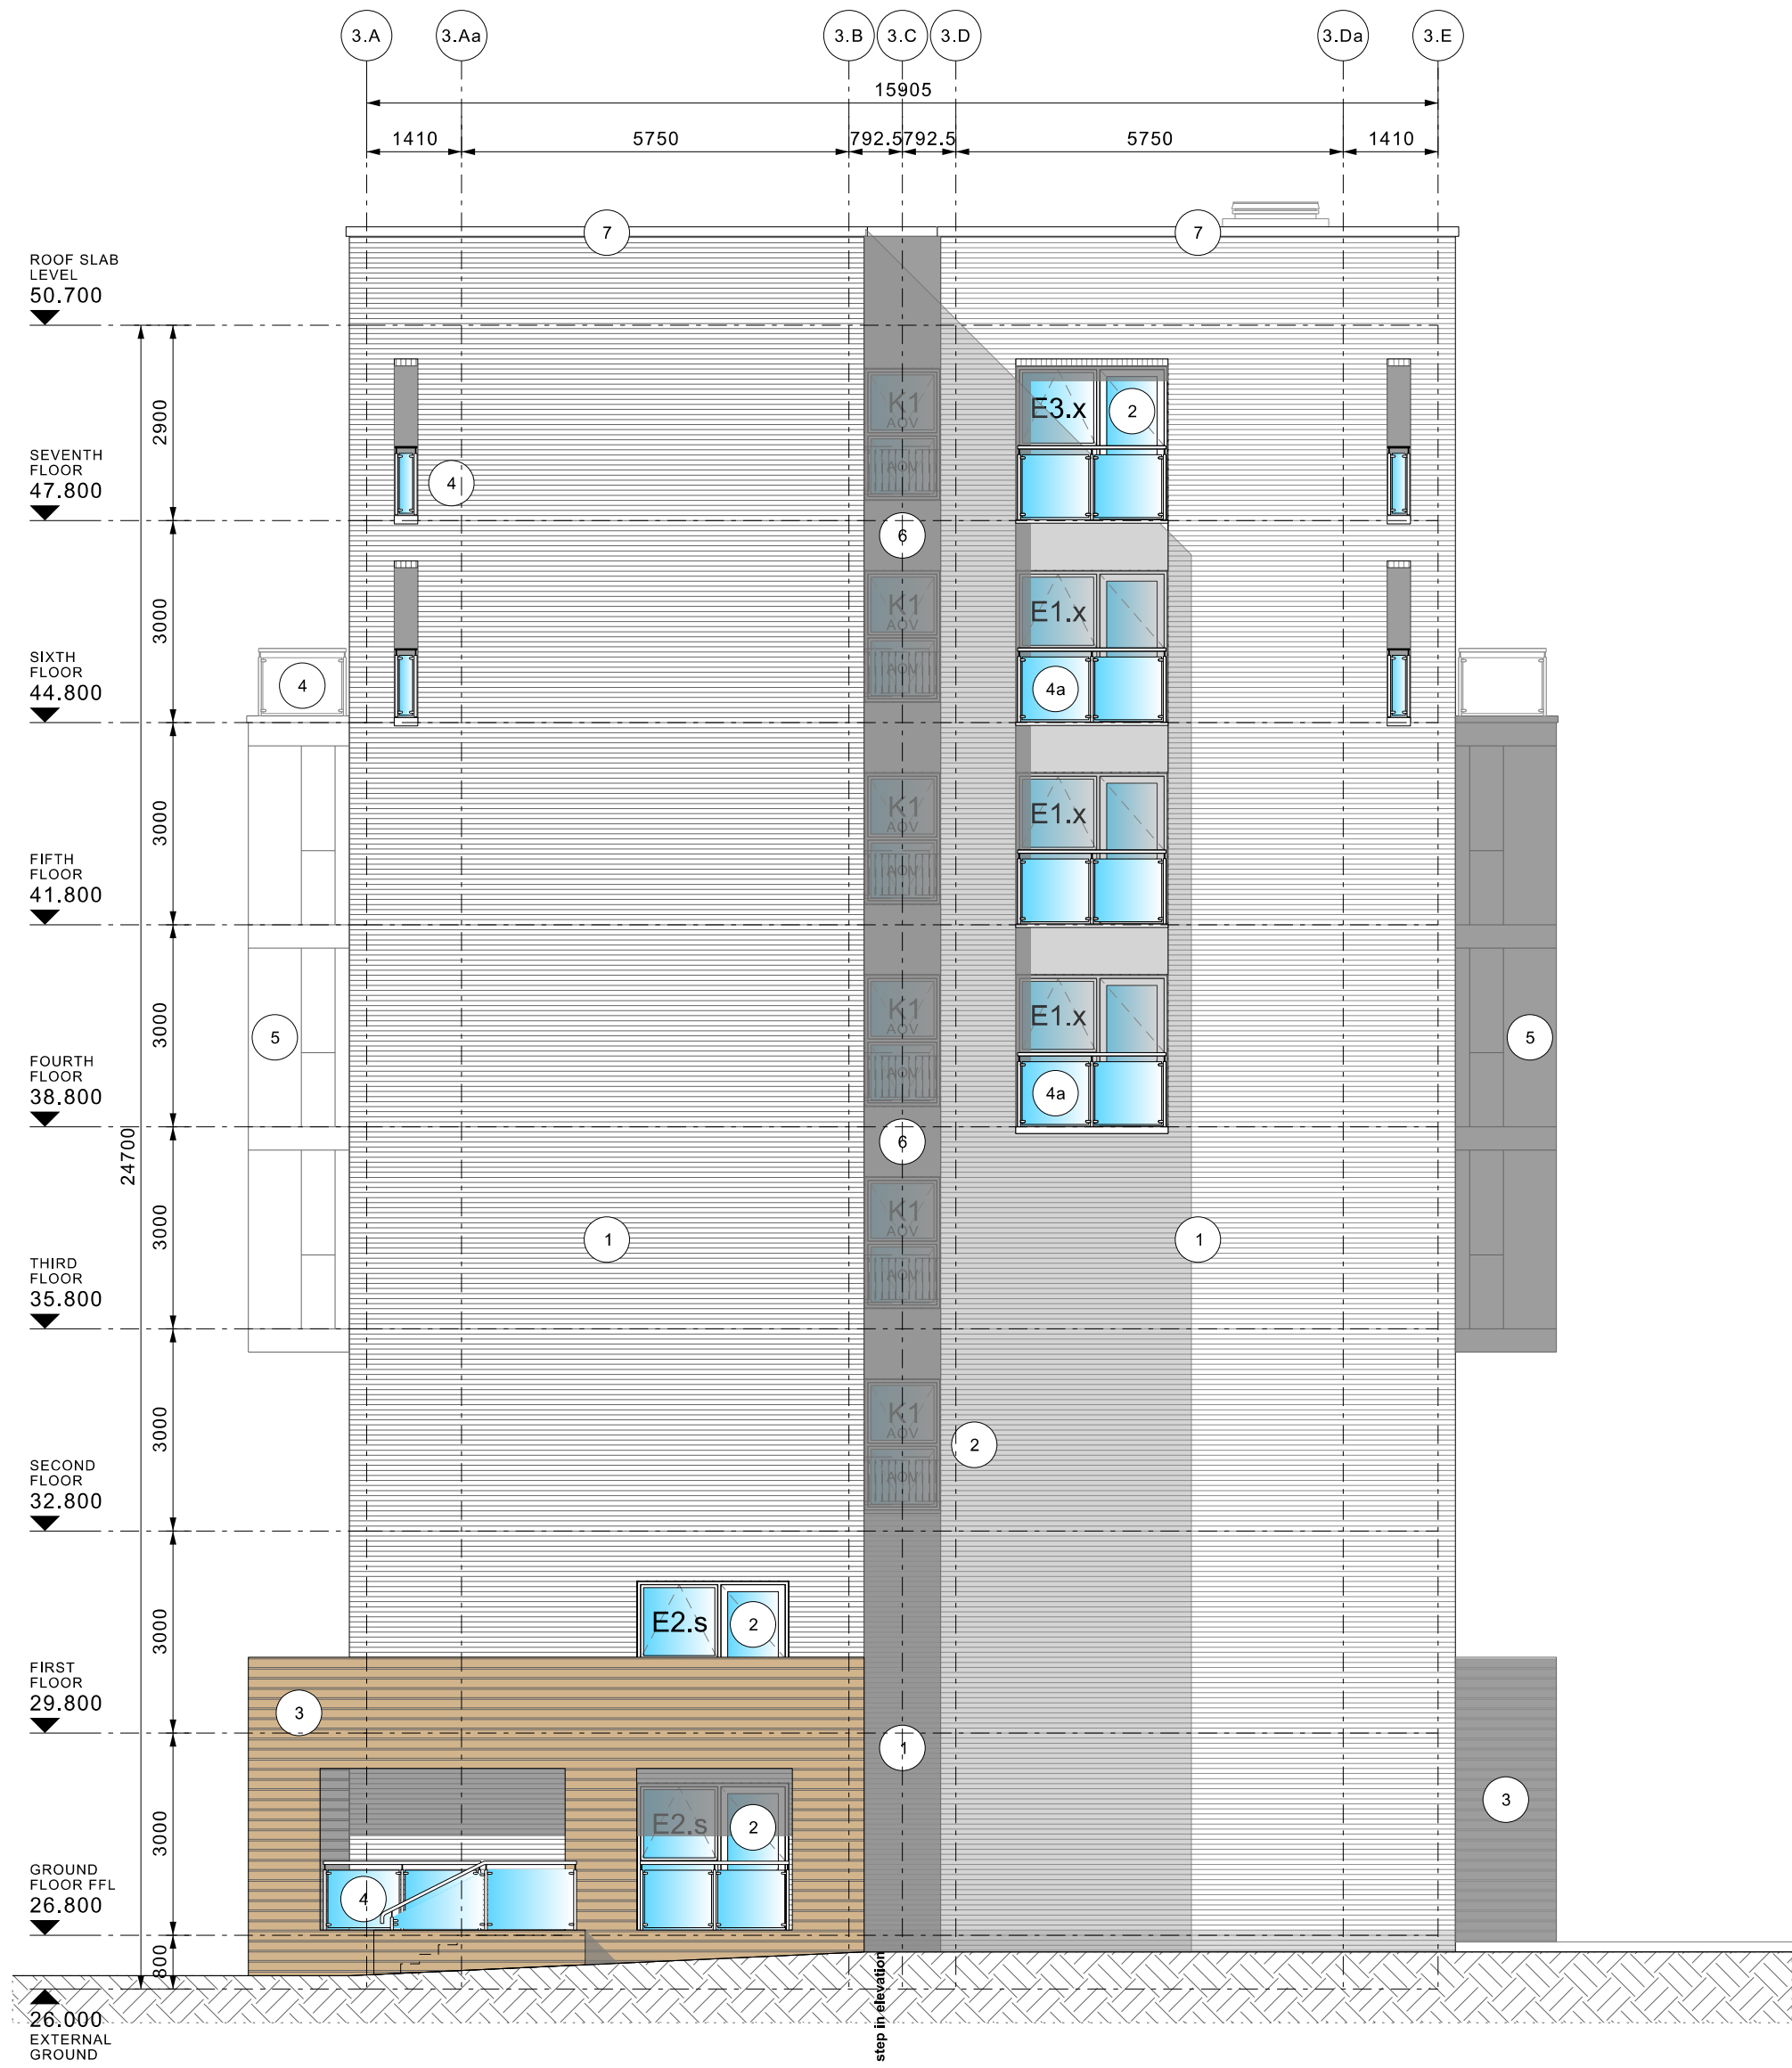

P3151.02 Block 3 - Elevation 04 - River Medlock 1:100@A1

