Elevation

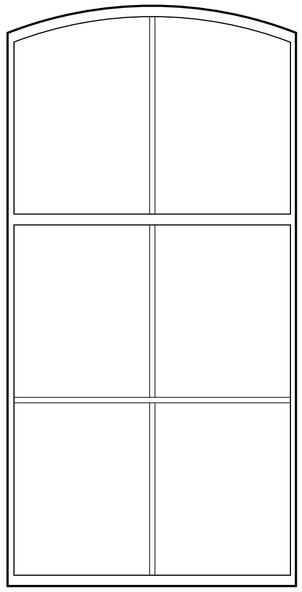

Section

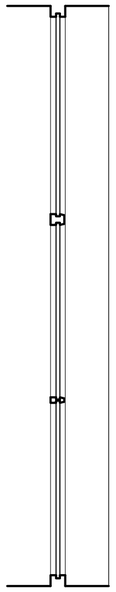

EXISTING SACKVILLE STREET WINDOW
Painted softwood, fixed, sealed double glazing.

Elevation

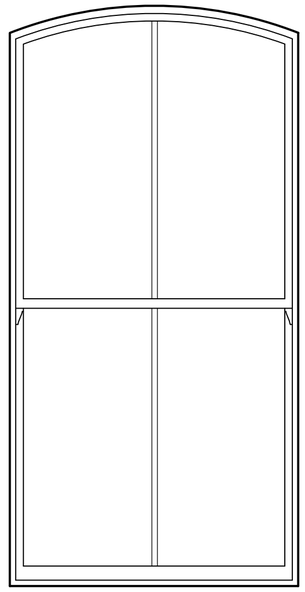

Section

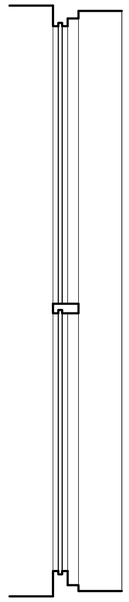

PROPOSED SACKVILLE STREET WINDOW
Painted softwood, sliding sash, sealed double glazing.

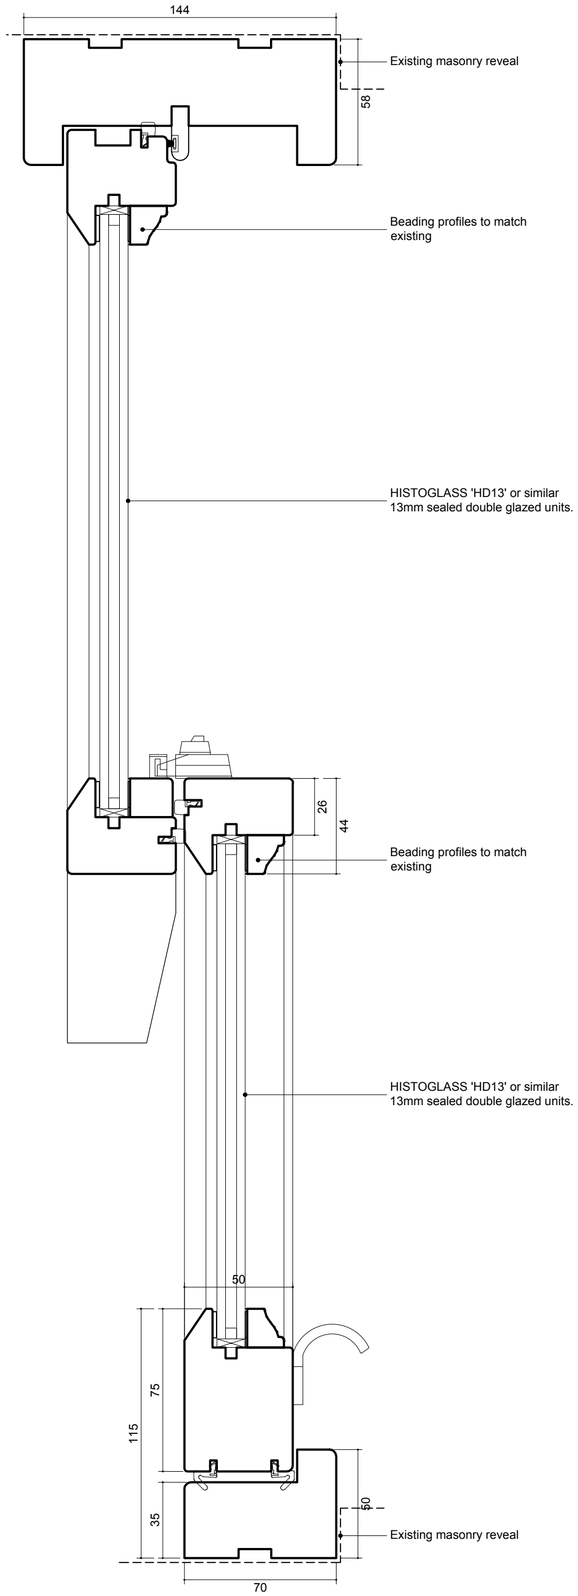

Elevation

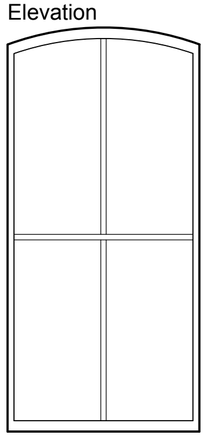

Section

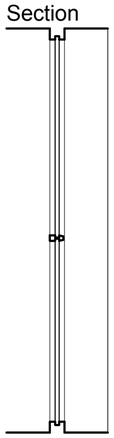

EXISTING BRAZIL STREET WINDOW
Painted softwood, fixed, sealed double glazing.

Elevation

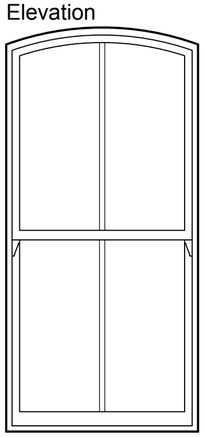

Section

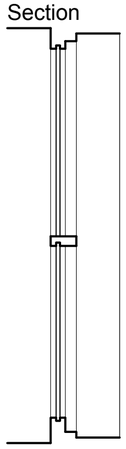

PROPOSED BRAZIL STREET WINDOW
Painted softwood, sliding sash, sealed double glazing.



IMAGE OF SLIDING SASH WINDOWS TO UPPER FLOORS

creative . interiors . design

REVISIONS

CLIENT Mr A Underwood

JOB 46 Sackville Street. Manchester. M1 3WF

TITLE Proposed Window Details

JOB NO DRAWING NO LBC107

SCALE A2. 1:20 / 1:2 DATE Nov 2019

RCA Interiors
Design Studio Unit 2A Parkway Trading Estate
Barton Dock Road Manchester M32 0TL
tel: 0161 864 2921
fax: 0161 864 4049. www.rcainteriors.co.uk

RCA Interiors is a trading style of Richard Chadwick Associates Ltd