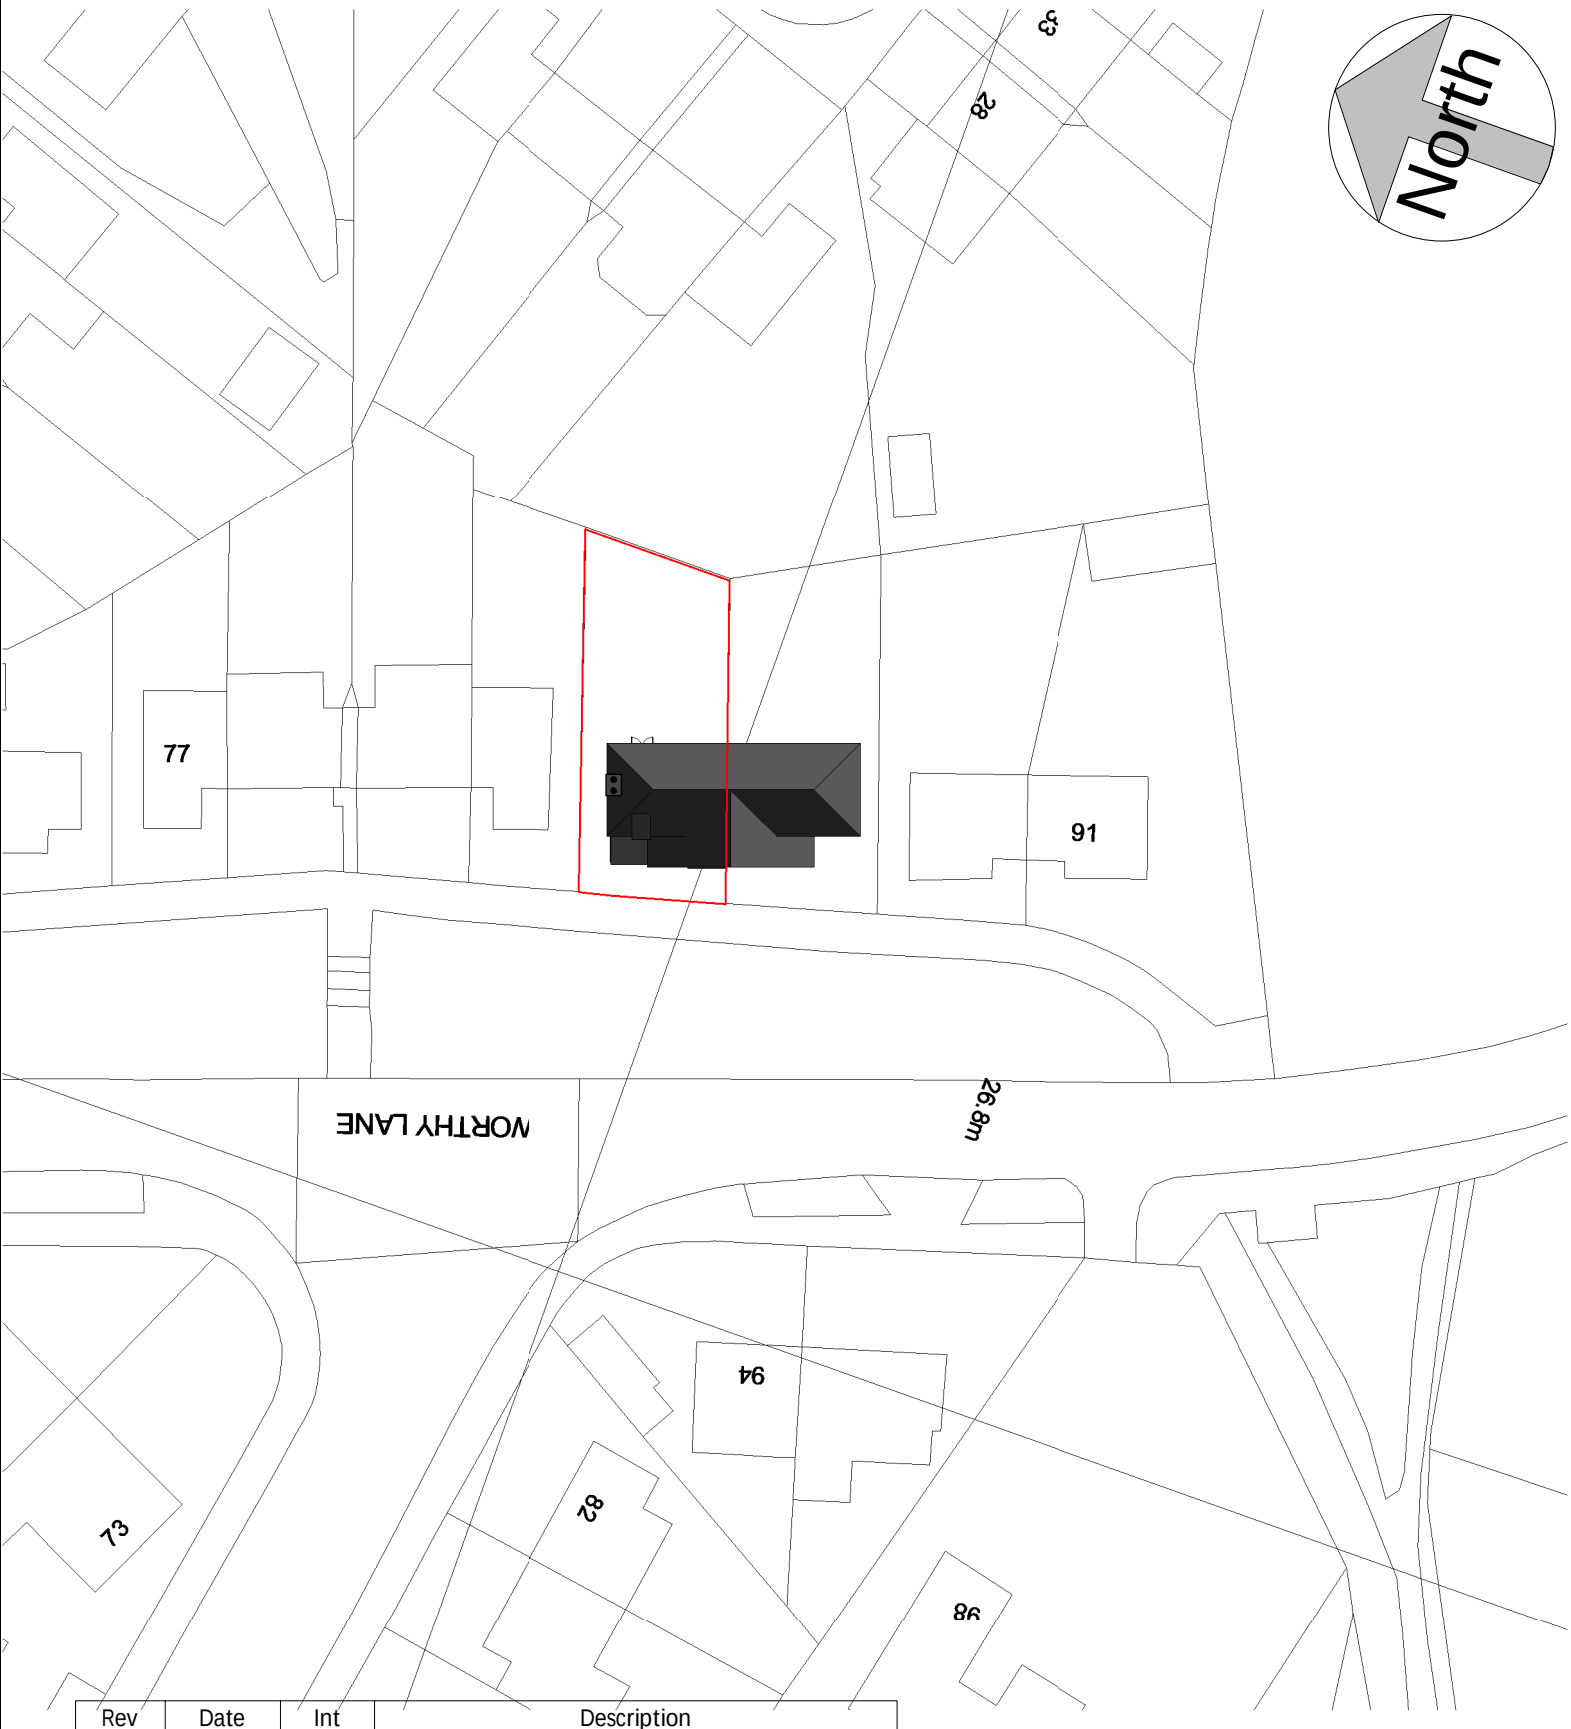

Rev	Date	Int	Description

85 Kenworthy Lane
Existing Site Plan

Job No: 095

Scale @ A4: 1 : 500

Amy Carline

Drawn By: OK

Checked By:

Date: 17/03/20

Drawing No: P102

Rev:

DO NOT SCALE FROM THIS DRAWING
ALL DIMENSIONS MUST BE CHECKED ON SITE BY CONTRACTOR PRIOR TO CONSTRUCTION