


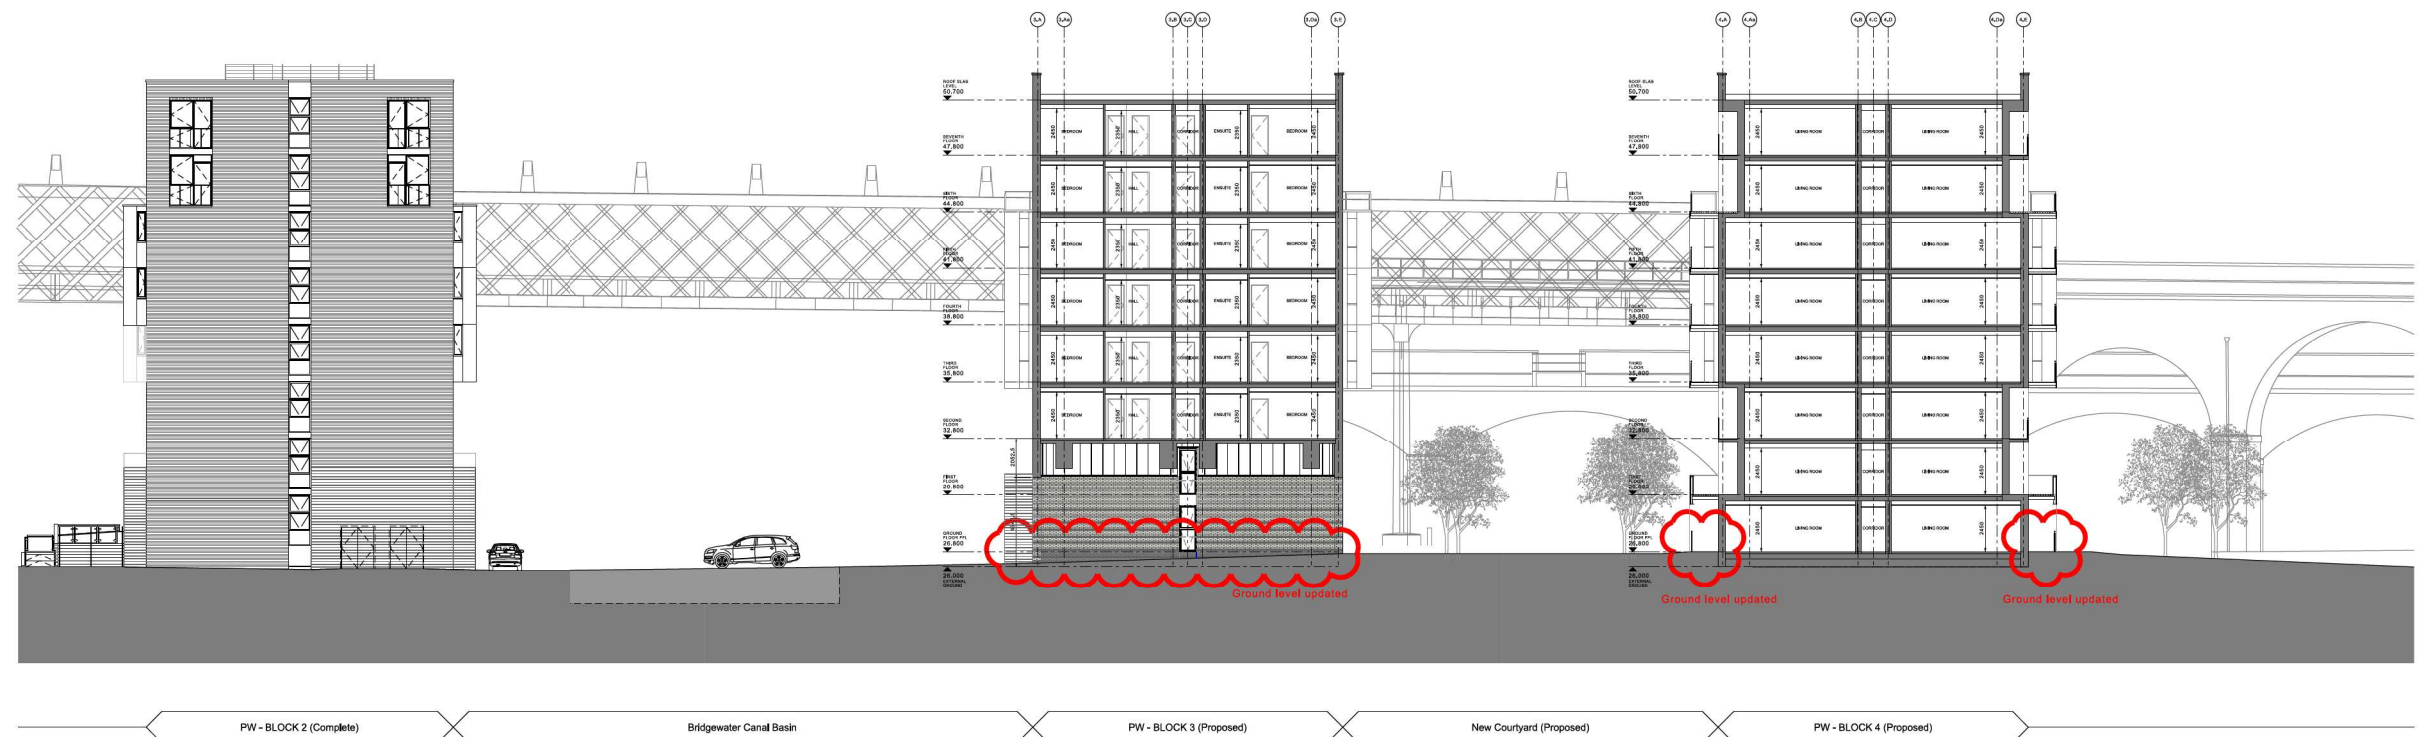


P1155.01 Site Section A-A - Block 3/4 looking towards viaducts - 1:200 @ A1



16042 P1155.03 Visualisation 01
Looking south west from New Elm Rd towards the viaducts



16042 P1155.04 Visualisation 02
Standing under the existing viaducts, looking north between the two proposed apartment blocks
(Refer to Elevations series A3150-A3152 & A4150-A4152 for up to date visuals)

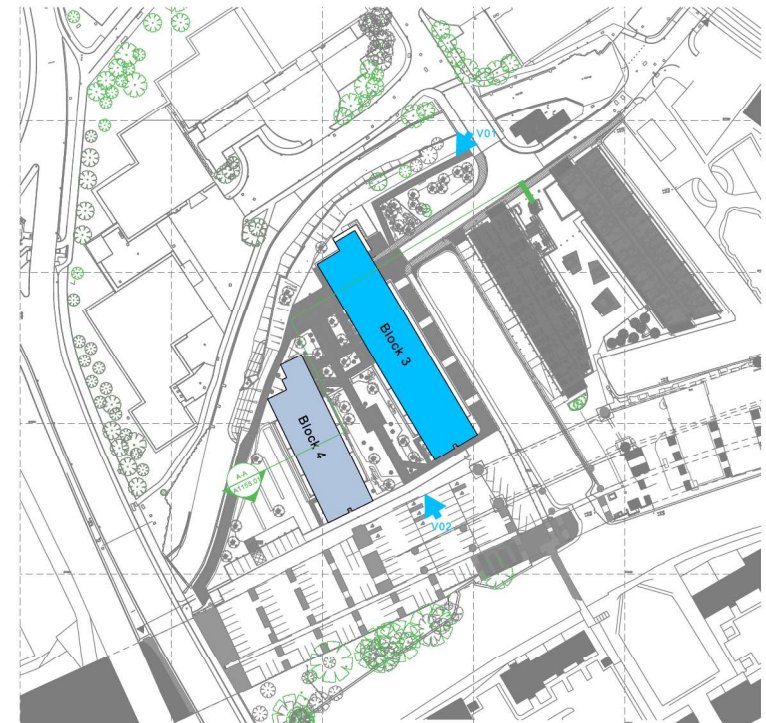

P1155.02 Site Section Location Plan - 1:1250 @ A1