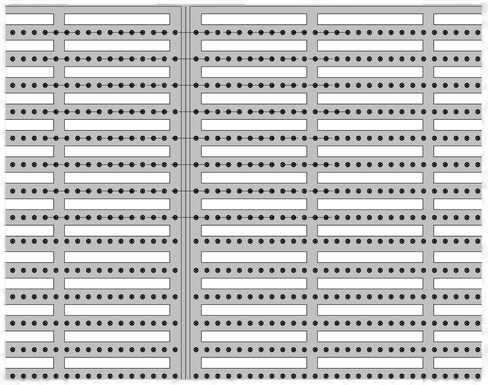

5 LED STICKS - PERFORATION DETAIL
1 : 5

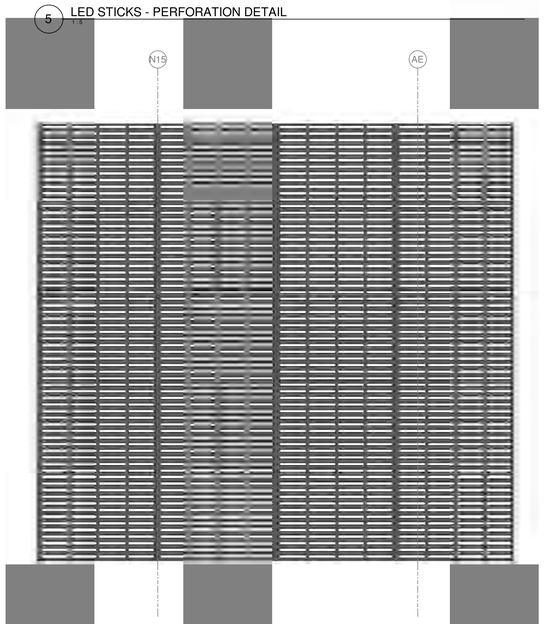

4 TYPICAL PERFORATED PANELS - DETAIL
1 : 20

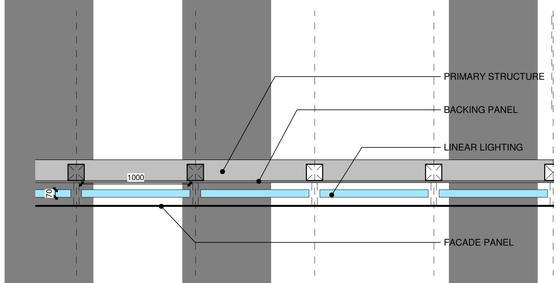

3 TYPICAL PERFORATED PANELS - PLAN DETAIL
1 : 20

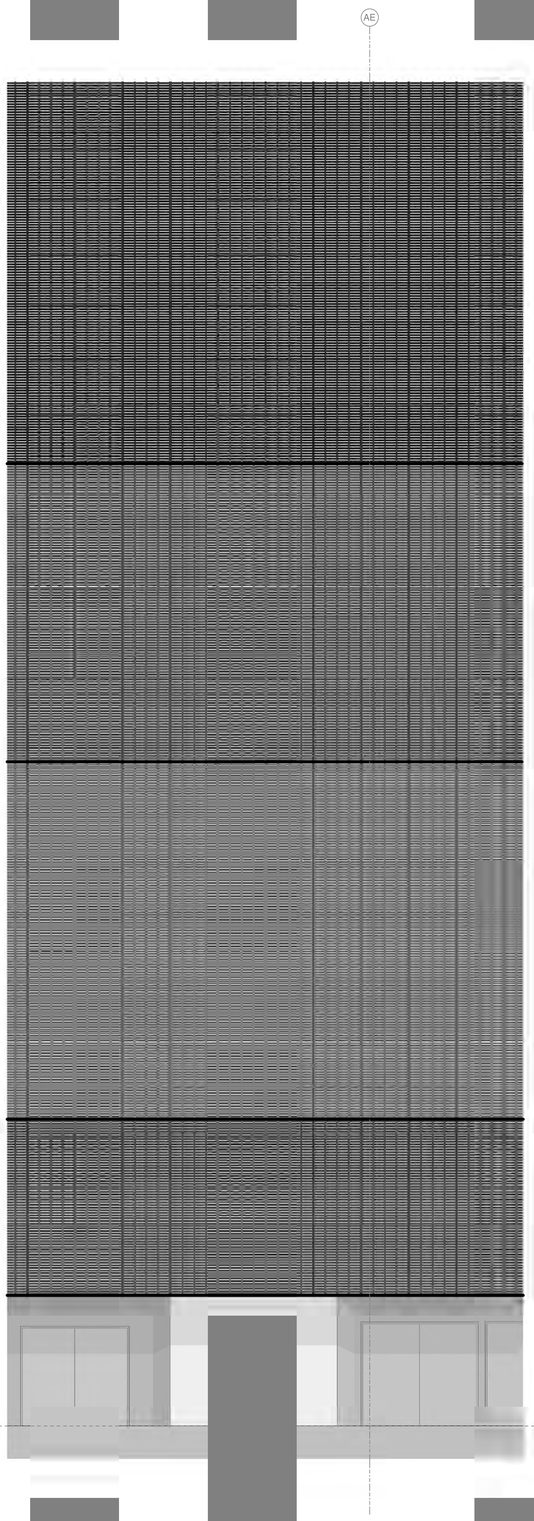

2 TYPICAL PERFORATED PANELS - ELEVATION
1 : 50

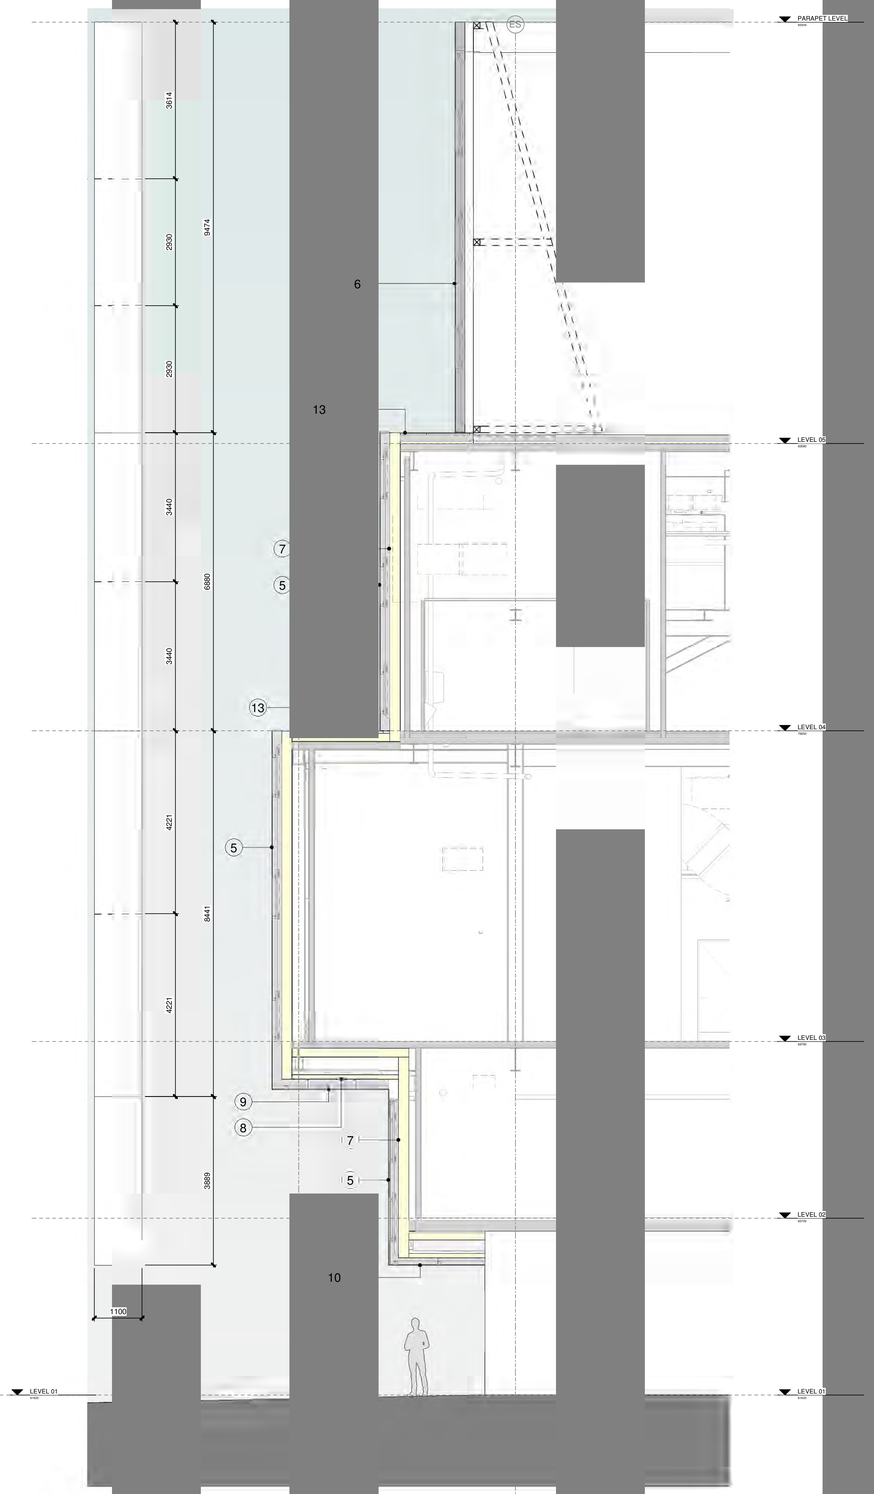

1 TYPICAL FACADE PANELS - SECTION
1 : 50

REVISIONS

REV	DATE	DESCRIPTION
00	14.02.2020	PLANNING

KEY PLAN

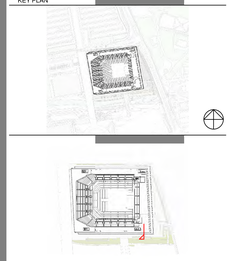

KEY

1. PRECAST CONCRETE FACADE PANEL - RIBBED
2. PRECAST CONCRETE DOOR PORTAL
3. METAL DOORSET - FINISH TO MATCH CONRETE
4. BOX OFFICE WINDOWS
5. BLACK PERFORATED METAL PANEL
6. BLACK PERFORATED METAL PANEL WITH LED BEHIND
7. COMPOSITE FACADE CLADDING PANEL
8. COMPOSITE SOFFIT CLADDING PANEL
9. BLACK PERFORATED METAL SOFFIT PANEL
10. MIRRORED SOFFIT PANEL
11. GREEN SCREEN
12. UP AND OVER DOOR - FINISH TO MATCH CONCRETE
13. BLACK FLAT ROOF
14. OFFICE WINDOW BEHIND PERFORATED CLADDING
15. BOX OFFICE RIBBON BOARD
16. PRECAST CONCRETE FACADE PANEL
17. WAYFINDING INFORMATION
18. ZONE FOR NAMING RIGHTS SIGNAGE

THIS DRAWING IS ONLY TO SCALE IF IT IS REPRODUCED AT THE CORRECT PAPER SIZE

ALL INTERNAL LAYOUTS AND USES ARE SHOWN FOR ILLUSTRATIVE PORPOSES ONLY AND ARE NOT FOR DETERMINATION

CLIENT

OVG International

© COPYRIGHT. ALL RIGHTS RESERVED

THIS WORK IS COPYRIGHT AND CANNOT BE REPRODUCED OR COPIED IN ANY FORM OR BY ANY MEANS (INCLUDING ELECTRONIC) IN WHOLE OR IN PART WITHOUT THE WRITTEN PERMISSION OF POPULOUS WHICH LICENSE, EXPRESS OR IMPLIED, TO USE THIS DOCUMENT FOR ANY PURPOSE WHATSOEVER IS RESTRICTED TO THE TERMS OF THE AGREEMENT OR IMPLIED AGREEMENT BETWEEN POPULOUS AND THE INSTRUCTING PARTY.

USE FIGURED DIMENSIONS IN PREFERENCE TO SCALED. CHECK ALL DIMENSIONS ON SITE BEFORE FABRICATION OR SETTING OUT.

ARCHITECT

POPULOUS®

14 BLADES COURT | DEODAR ROAD | LONDON | SW15 2NU | UNITED KINGDOM
TELEPHONE +44 (0)20 8874 7666 FACSIMILE +44 (0)20 8874 7470

ALL PRODUCTION & INTELLECTUAL PROPERTY RIGHTS RESERVED © POPULOUS 2009

PROJECT NAME
OVG MANCHESTER

DRAWING TITLE
FACADE - TYPICAL PERFORATED PANELS

STATUS		PROJECT No.
PLANNING		4933
DATE	SCALE	SIZE
14.02.2020	As indicated	A0

DRAWN	CHECKED	APPROVED
GK	PG	DS

PROJECT	ORIGIN	ZONE	LEVEL	TYPE	ROLE	DRAWING	REV
BRA-	POP-	XX-	ZZ-	DR-	A-	0680	00