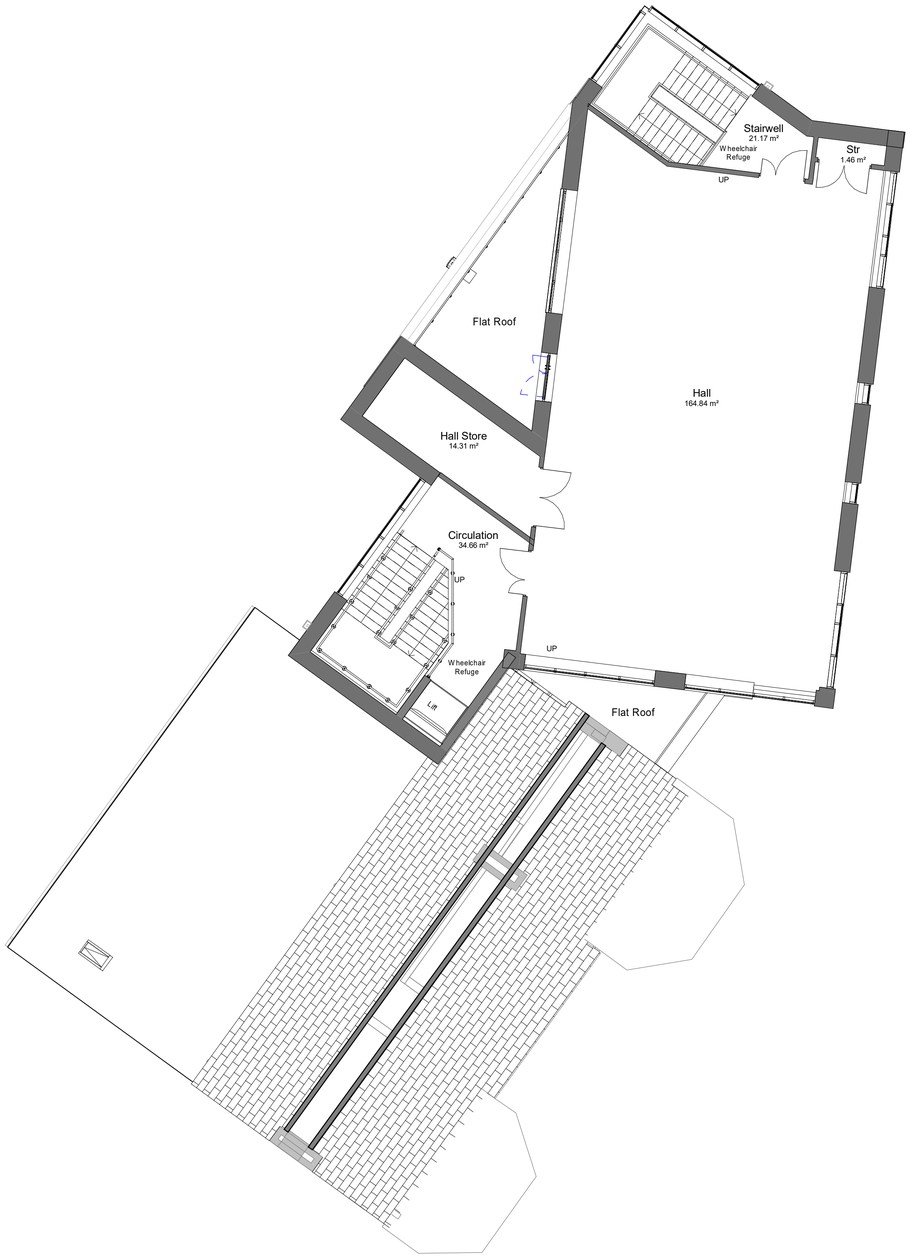

Proposed General Arrangement - Second Floor

Scale 1:100@A1

0 0.5m 1m 2m 5m

1:100

Notes

Rev	Description	Date	Dr by	App by
A	Revised following Review	13.02.2020	ASN	SB

original by	date created	approved by
ASN	13.02.2020	SB

AHR Building Consultancy Ltd
5th Floor
55 Princess Street
Manchester
M2 4EW
United Kingdom

T +44(0)161 8287900
E manchester@ahr.co.uk
www.ahr.co.uk

client name

King David High School

project

Replacement Girls Yavneh Building

drawing

Proposed General Arrangements
Second Floor

computer file
H:\BC\AHR\2015\2015.00871.006 - King David HS-Replacement Girls Yavneh Bldg\10.0 MH\10.0 HIP Detail\1 Planning\10.0 Planning Application\BC-AHR_2015.00871.006_King David High School_Girls Yavneh_Planning 2_Option3.rvt

plot date

project number	scale	
2015.00871.006	1 : 100	@A1

drawing number	rev	issue status
20.003	A	Planning

This drawing is to be read in conjunction with all related drawings. All dimensions must be checked and verified on site before commencing any work or producing shop drawings. The originator should be notified immediately of any discrepancy.
This drawing is copyright and remains the property of AHR.