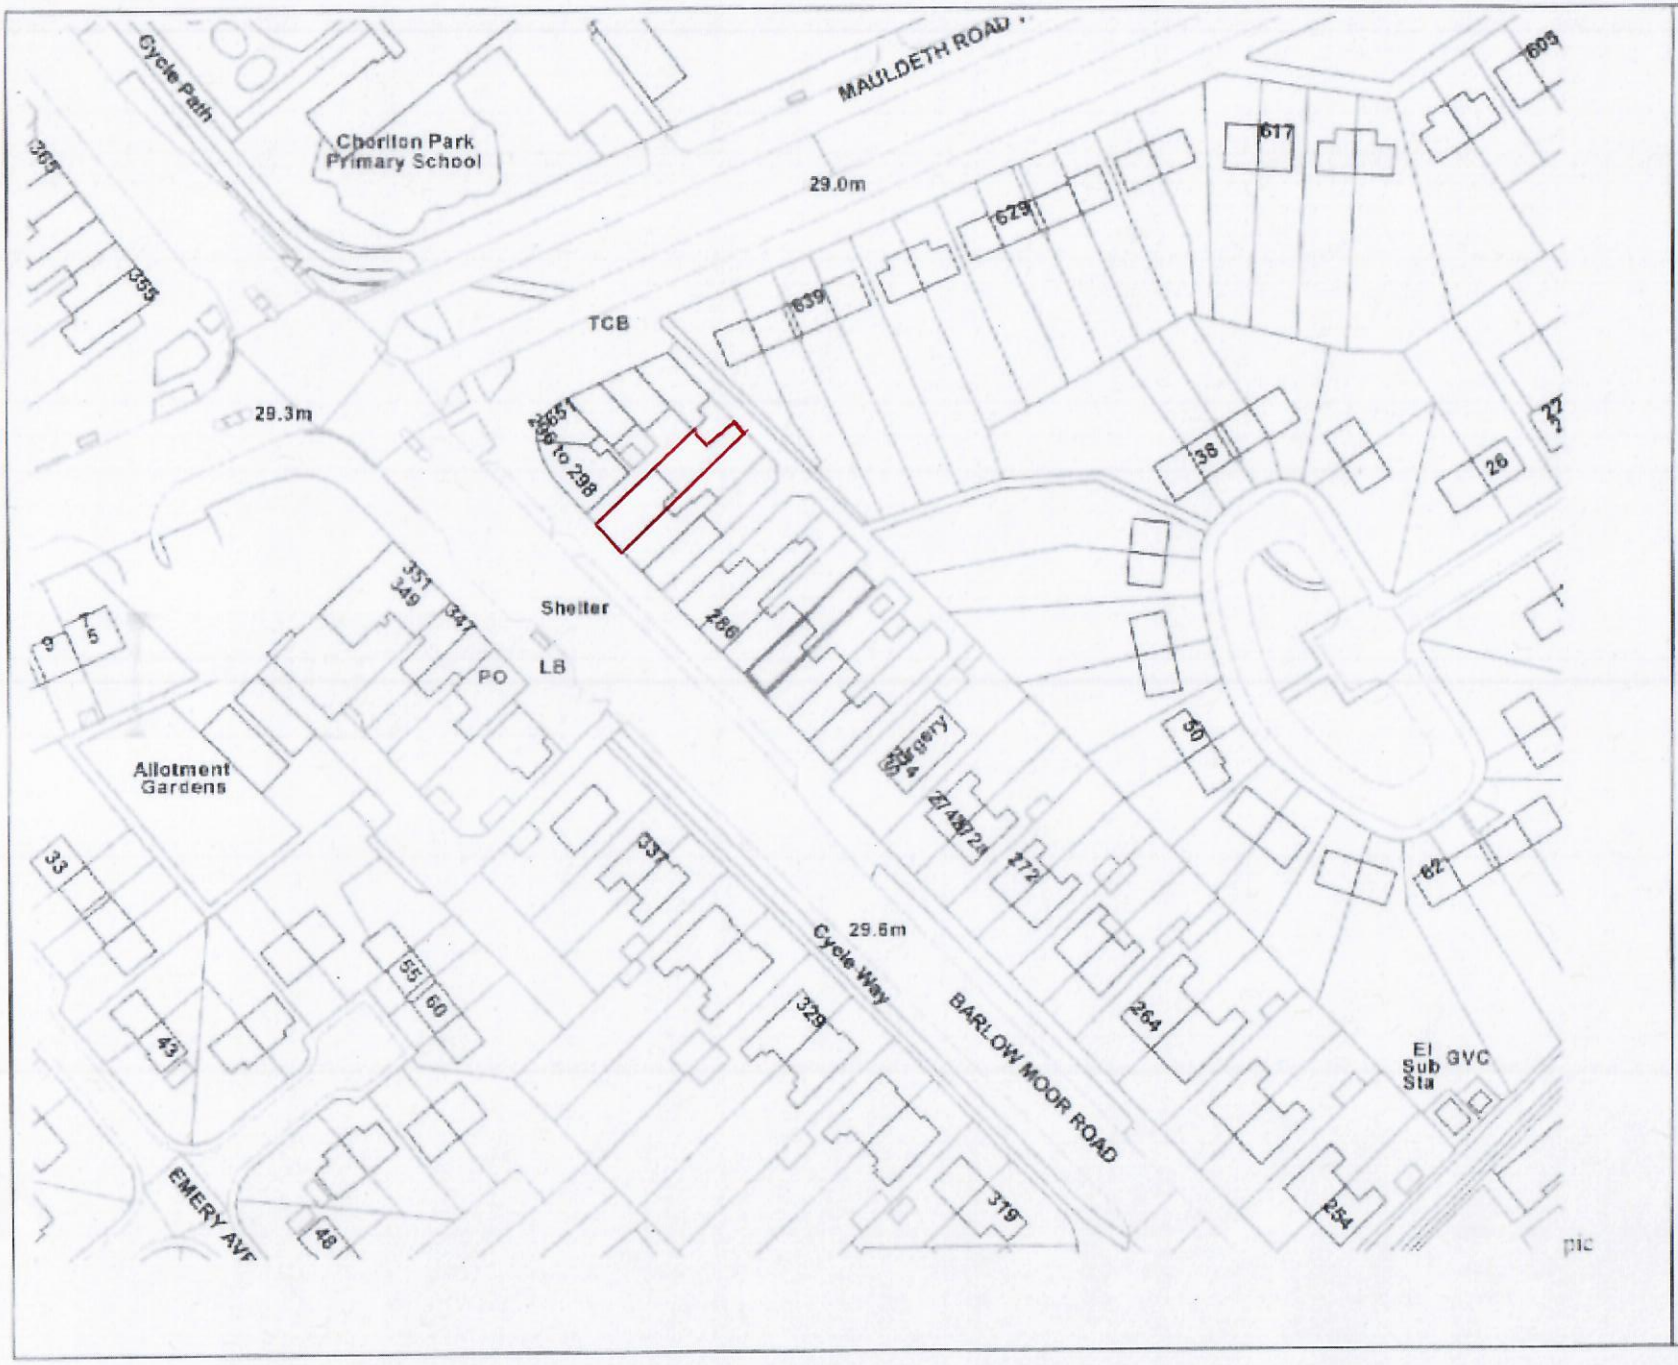

MANCHESTER CITY COUNCIL

PETER BABB
HEAD OF PLANNING
CHIEF EXECUTIVES DEPARTMENT
PO BOX 463
TOWN HALL EXTENSION
MANCHESTER
M60 3NY

© Crown Copyright. All rights reserved. Manchester City Council 100019568 (2007).

N
W
E
S

1:1250