
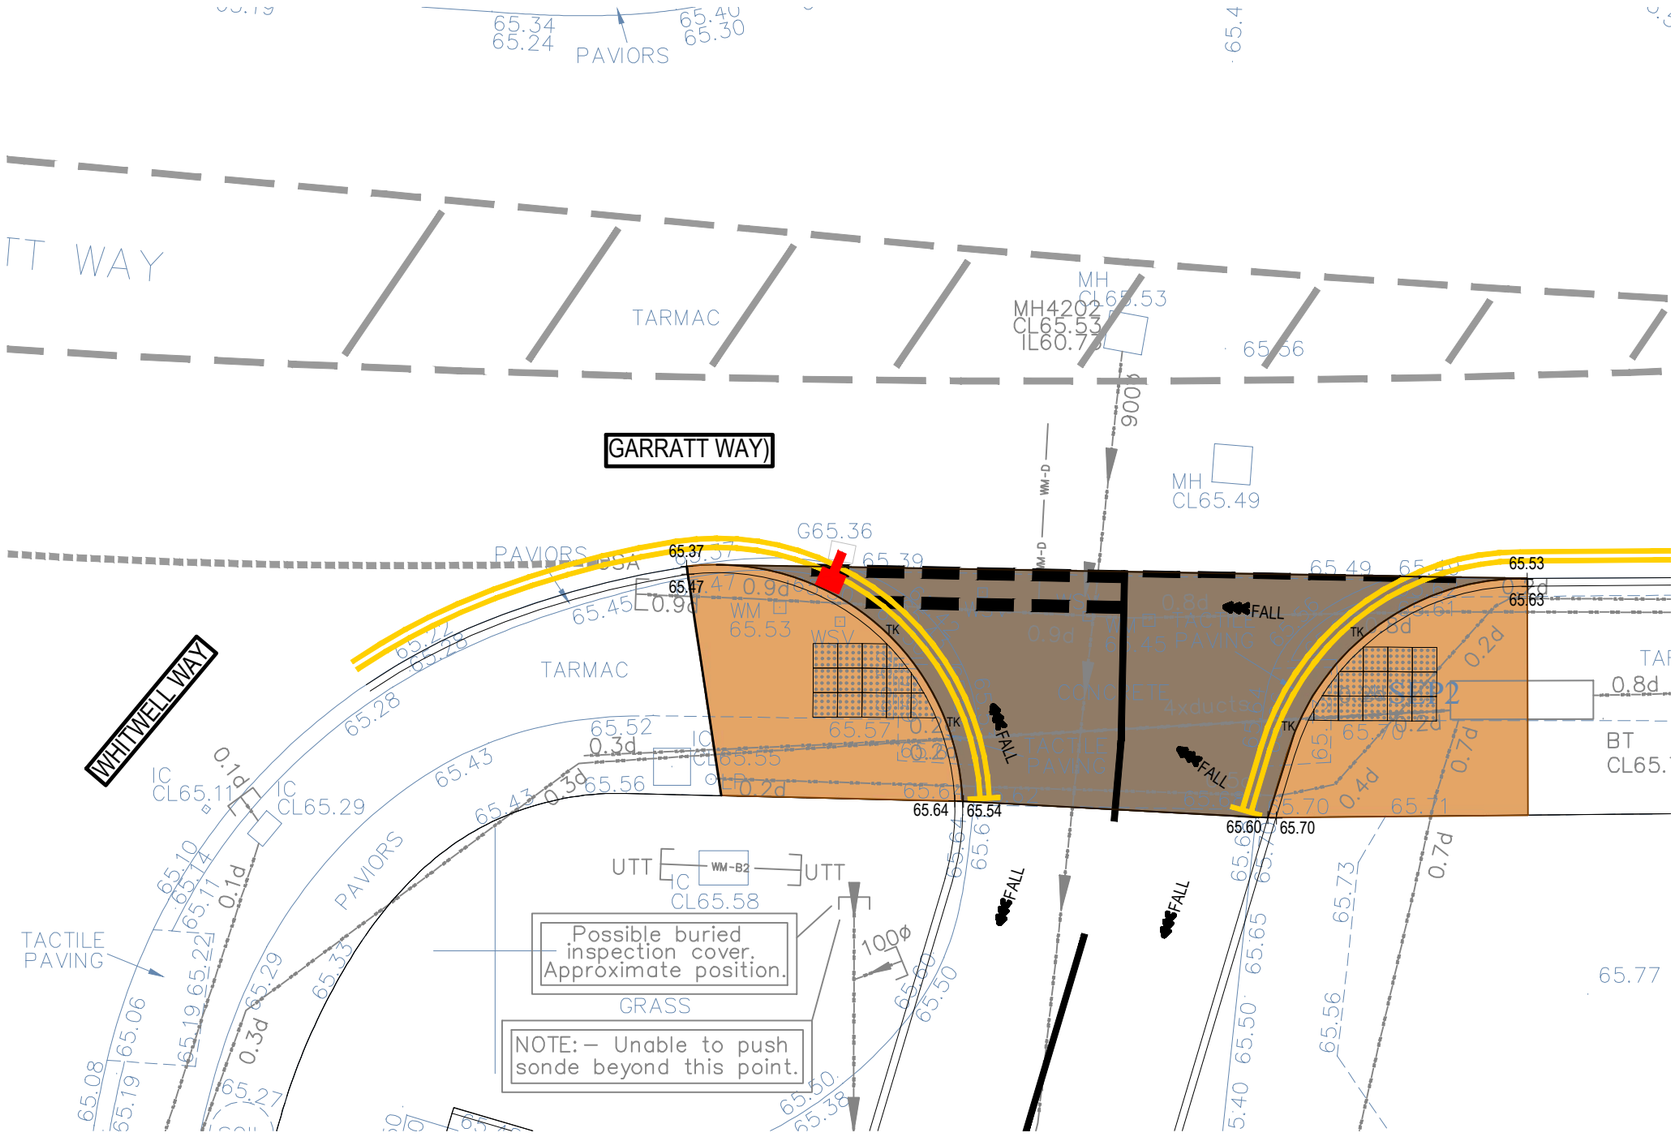


OS X (EASTINGS)	388447
OS Y (NORTHINGS)	396166
NEAREST POST CODE	M18 8HE
LAT (WGS84)	N53:27:44 (53.462111)
LONG (WGS84)	W2:10:32 (-2.175475)
LAT, LONG	53.462111, -2.175475
NAT GRID	SJ884961 / SJ8844796166

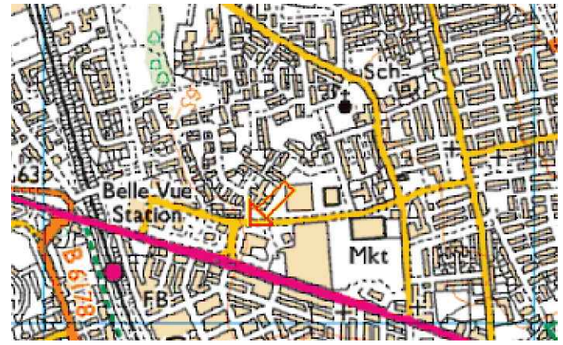


LOCATION PLAN
(SCALE 1:1250)

KEY:

S278 Requirements

DARK BROWN	Carriageway
LIGHT BROWN	Footways & Cycletracks
BLUE	Road Lighting Units
LIGHT BROWN	Hardened Clearance Strips and Hardened Service Strips (including accesses)
GREEN	Grassed Service Strips and Grassed Visibility Splays
RED	Road Surface Water Drainage Systems
ORANGE	Highways Structures

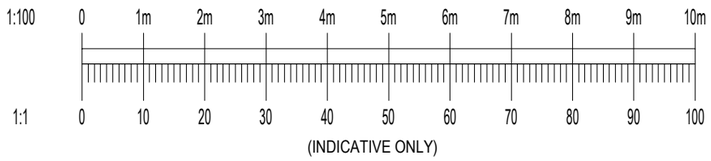

(INDICATIVE ONLY)

Rev:	Description:	Date:	By:	Chkd:
P01	FIRST ISSUE	23.03.2020	JAS	

curtins
Units 24 & 25 Riverside Place, K Village, Lound Road, Kendal, LA9 7FH
01539 724823
kendal@curtins.com
www.curtins.com
Civil & Structures • Transport Planning • Environmental • Infrastructure • Geotechnical • Conservation & Heritage • Principal Designer
Birmingham • Bristol • Cambridge • Cardiff • Douglas • Dublin • Edinburgh • Glasgow • Kendal • Leeds • Liverpool • London • Manchester • Nottingham

Status: ISSUED FOR CO-ORDINATION — S1

Client: MORGAN SINDALL

Project: MCC GORTON COMMUNITY HUB

Drg Title: SECTION 278 AGREEMENT

Project No:	Size:	Date:	Drawn By:	Designed By:	Checked By:
062407	A3	20/03/2020	JAS	JAS	JAS
	Scale: 1:100				

Project Code:	Originator:	Zone:	Level:	Type:	Discipline:	Category / Number:	Rev:
GCH	CUR	00	XX	DR	C	07003	P01

062407-CUR-XX-ZZ-M2-C-95001-P02_External Works, General Arrangement Layout.dwg