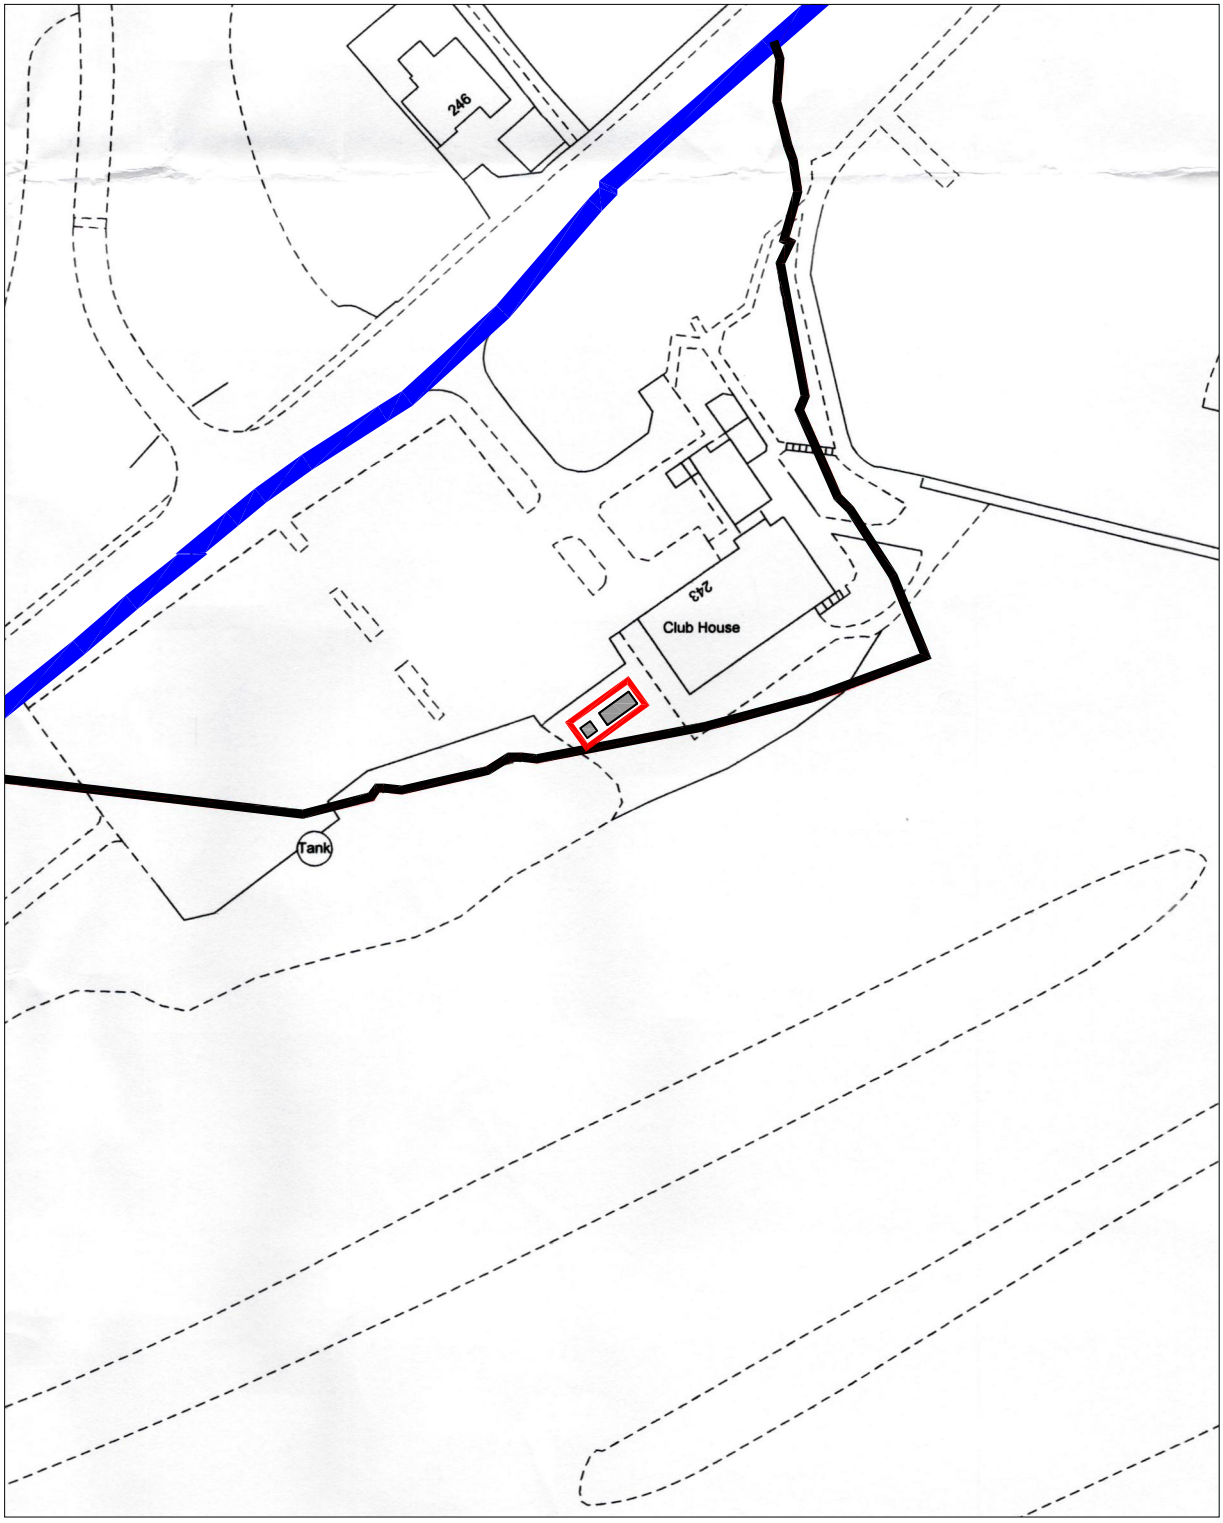

Application Site Boundary

0 5 10 20 50

SCALE BAR 1:250

N

Simon R Miles
Chartered Architect
Didsbury
Manchester
T: 07778 137830
E: srmilesarchitect@gmail.com

Do not scale. Contractors must check all dimensions on site before preparing production drawings or commencing any work. This drawing and its design is the copyright of S.R.Miles Ltd and may not be reproduced in any form whatsoever without their prior express written consent.

See site location plan
20 204 PL000
for full site edged blue

Project :
Proposed Biomass Boiler Withington GC

Title :
OS location plan

Drawing number : **Issue :**
20 204 PL010

Client :
Withington Golf Club Ltd

Scale :
1:1250 @ A4

Date :
21.02.2019

CAD Ref :
20 204

Drawn by :
SRM

SRM
Simon R Miles BA Hons Dip Arch RIBA
Chartered Architect