




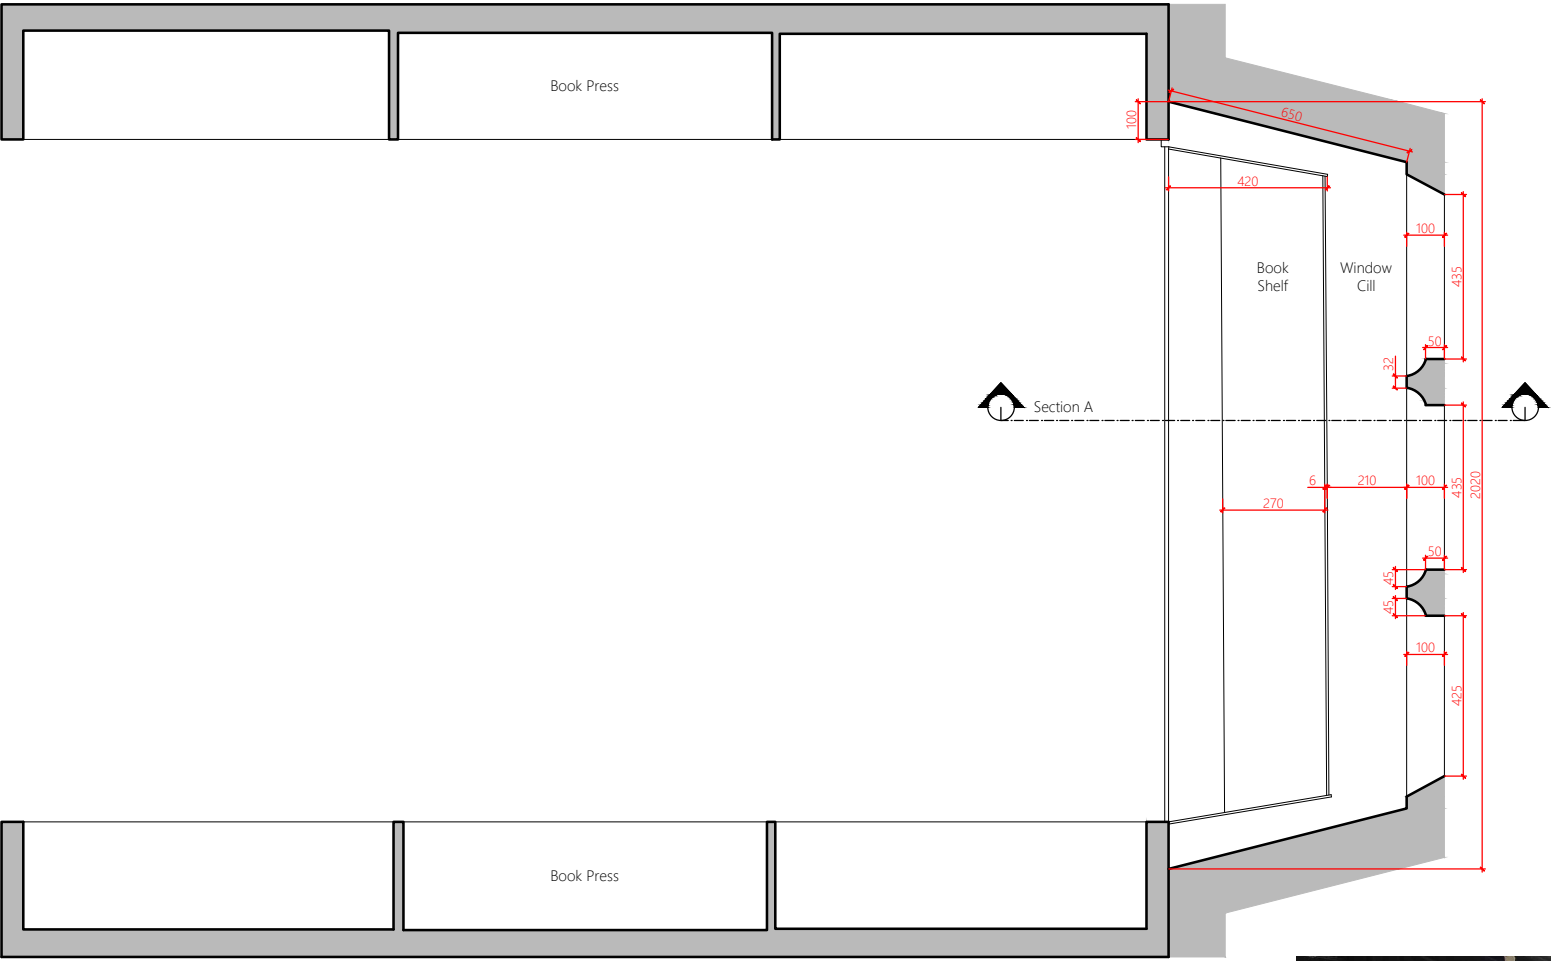

Window 3: Plan of Book Press Area as Existing
(Scale 1:20)

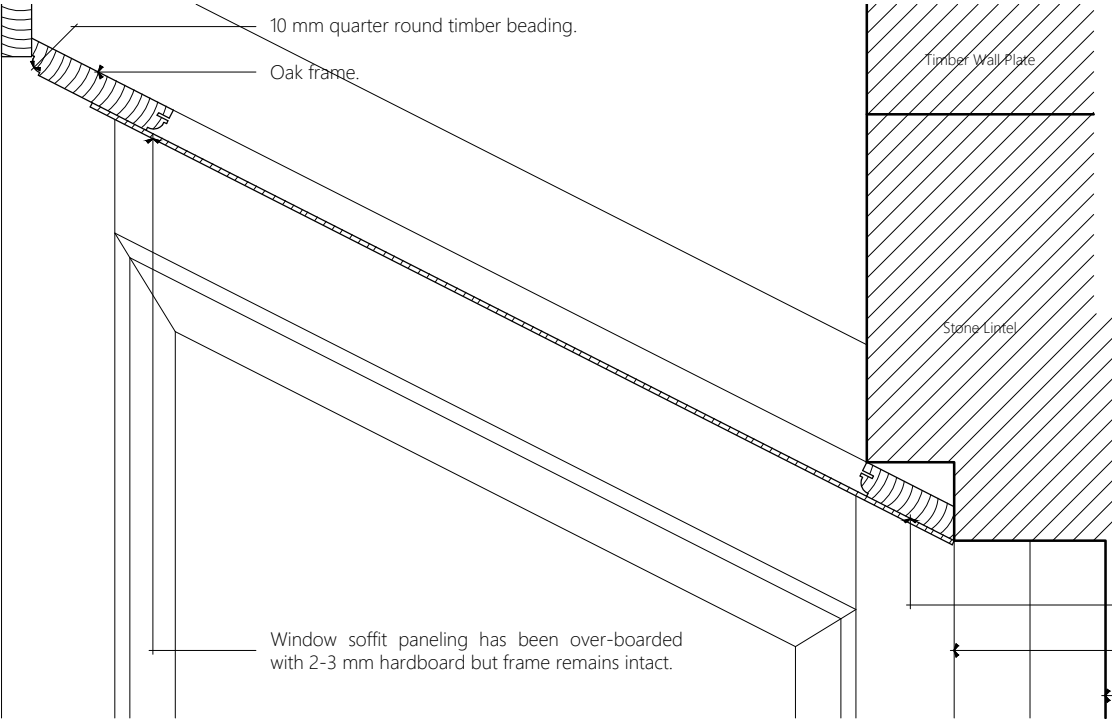


Window 3: Section of Soffit Paneling as Existing
(Scale 1:5)

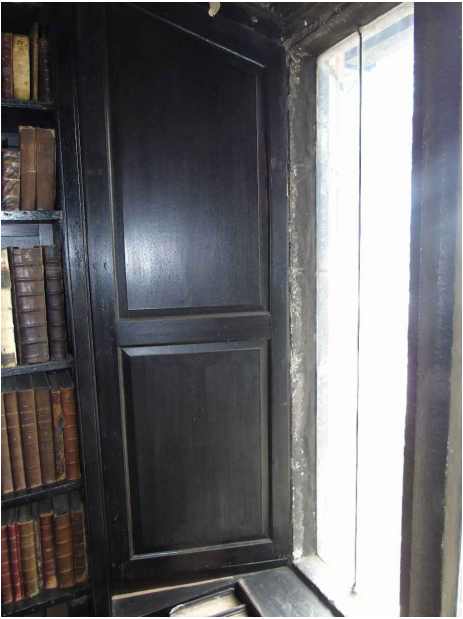

Photograph of Window 3

Oak frame.
Outer edge of the stone mullion.
Window 3: Clear leaded glass.

1. DO NOT SCALE FROM THIS DRAWING - USE FIGURED DIMENSIONS ONLY.
2. READ IN CONJUNCTION WITH ALL OTHER CONSULTANTS / SPECIALISTS DRAWINGS, REPORT ANY DISCREPANCIES BEFORE AFFECTED WORK COMMENCES.
3. ALL SETTING OUT DIMENSIONS TO BE CHECKED ON SITE BY CONTRACTOR BEFORE WORK COMMENCES.
4. THIS DRAWING REMAINS COPYRIGHT OF KEPCZYK PEARCE SANDERSON LTD. COPY / DISTRIBUTE ONLY WITH CONSENT OF THE AUTHOR.

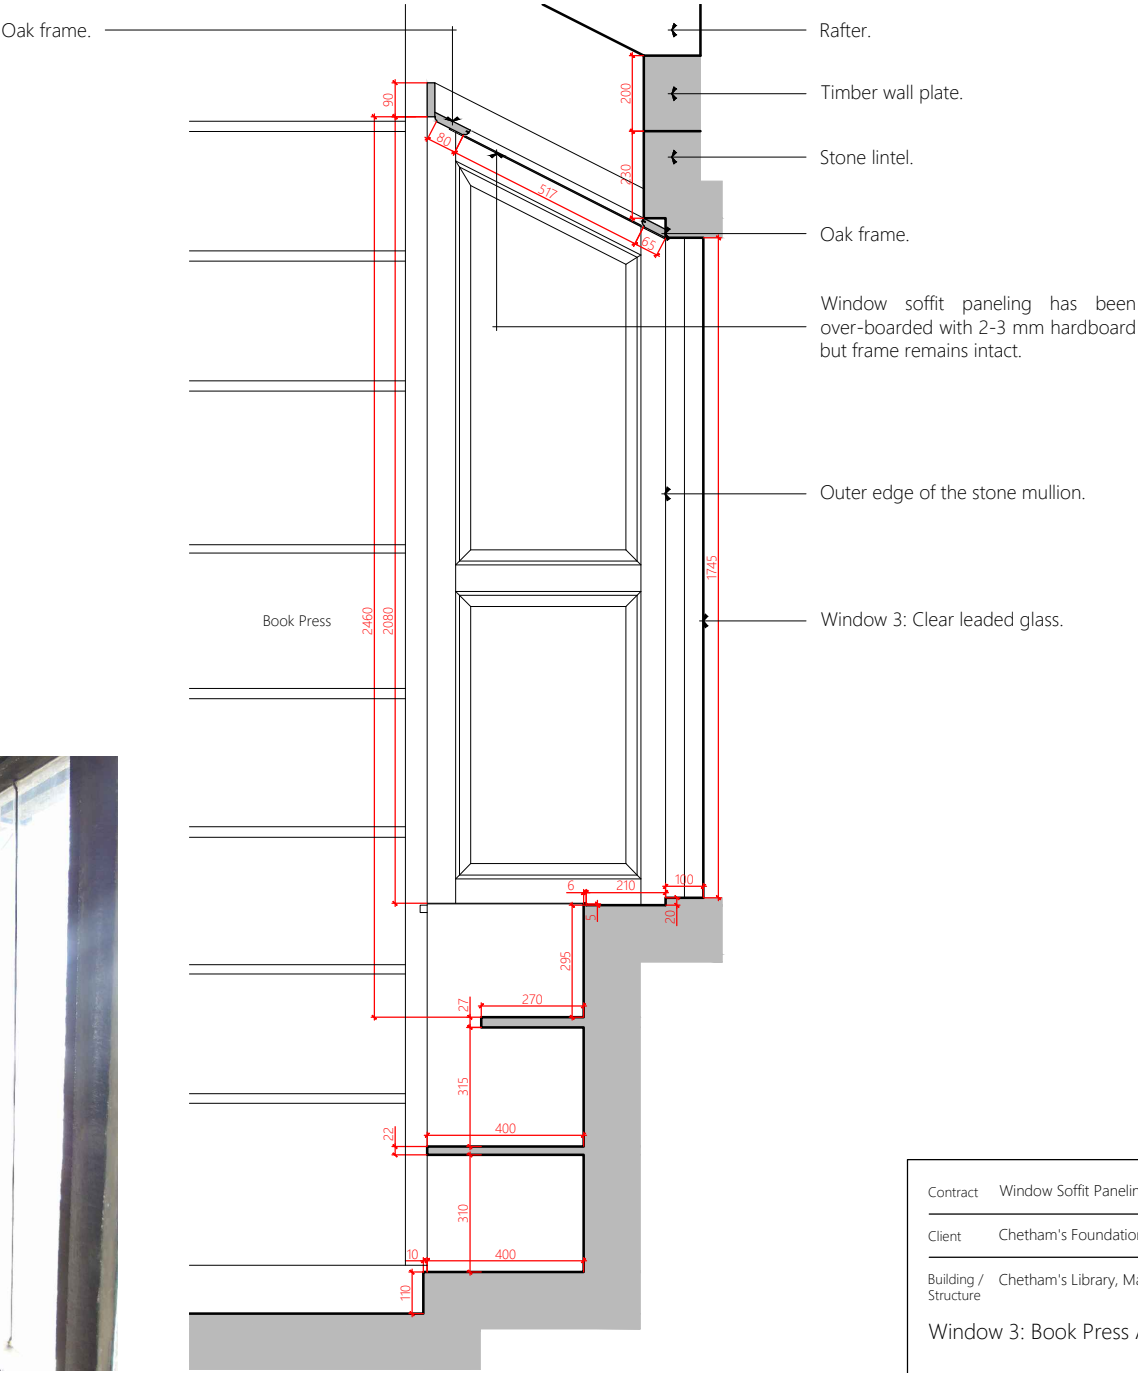

Section A as Existing
(Scale 1:20)

Contract	Window Soffit Paneling and Blinds		
Client	Chetham's Foundation: Chetham's Library		
Building / Structure	Chetham's Library, Manchester		
Window 3: Book Press Area as Existing			
Drawing No.	LBC 04		Scale Various @ A3
Contract No.	1987	Drawn	LMC
Date	Nov. 2019	Revision	-
KEPCZYK PEARCE SANDERSON			
ARCHITECTS, SURVEYORS & HISTORIC BUILDING CONSULTANTS			
75 Wilmslow Road, Handforth, Cheshire SK9 3EN			
Tel: 01625 400103 Email: info@kpsarchitects.co.uk			