




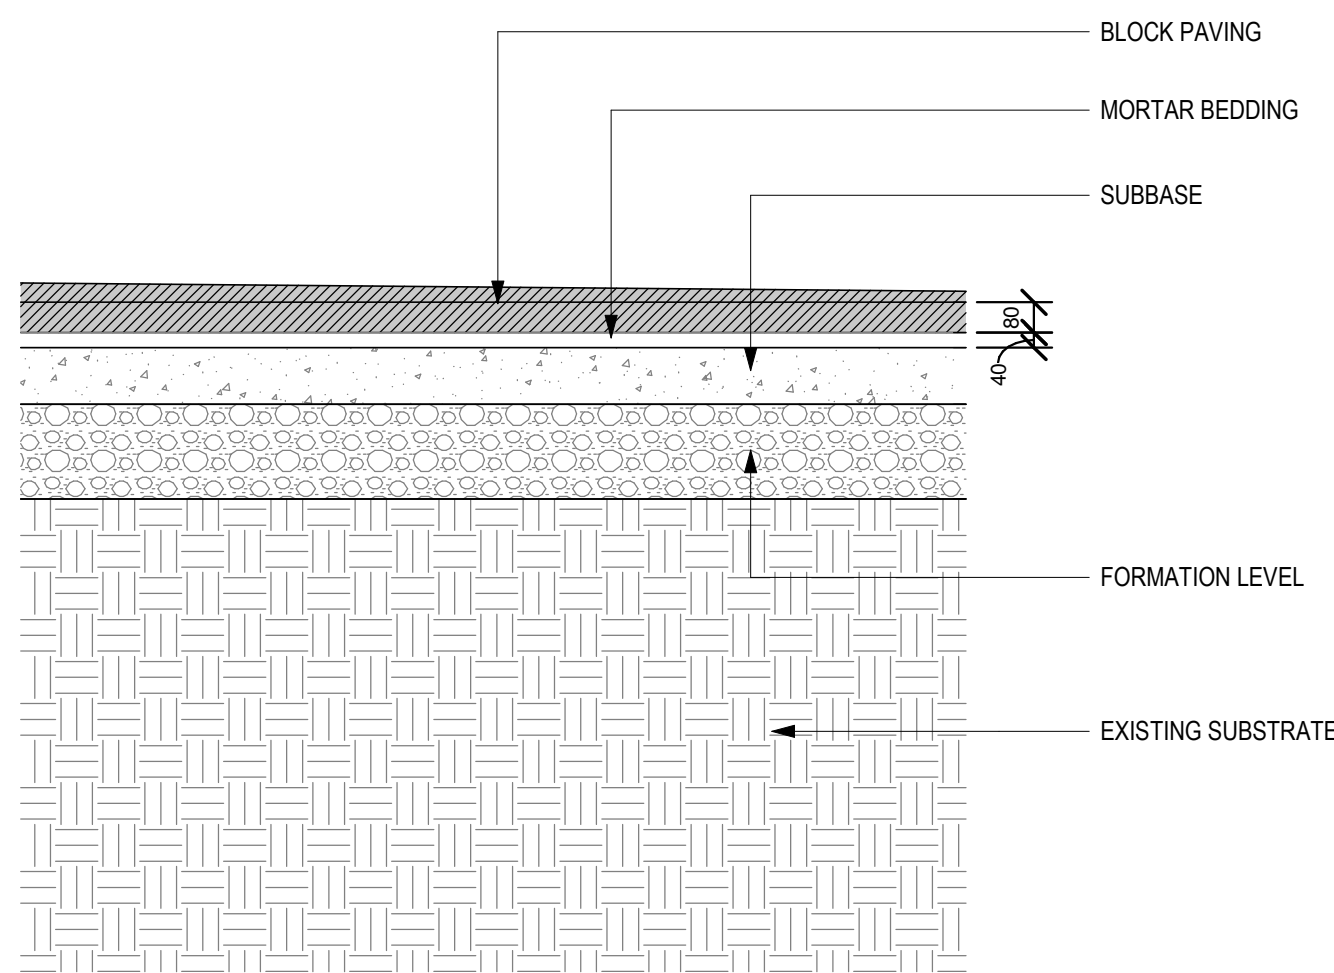


1 TYPICAL BLOCK PAVING - (GROUND FLOOR)
1:20

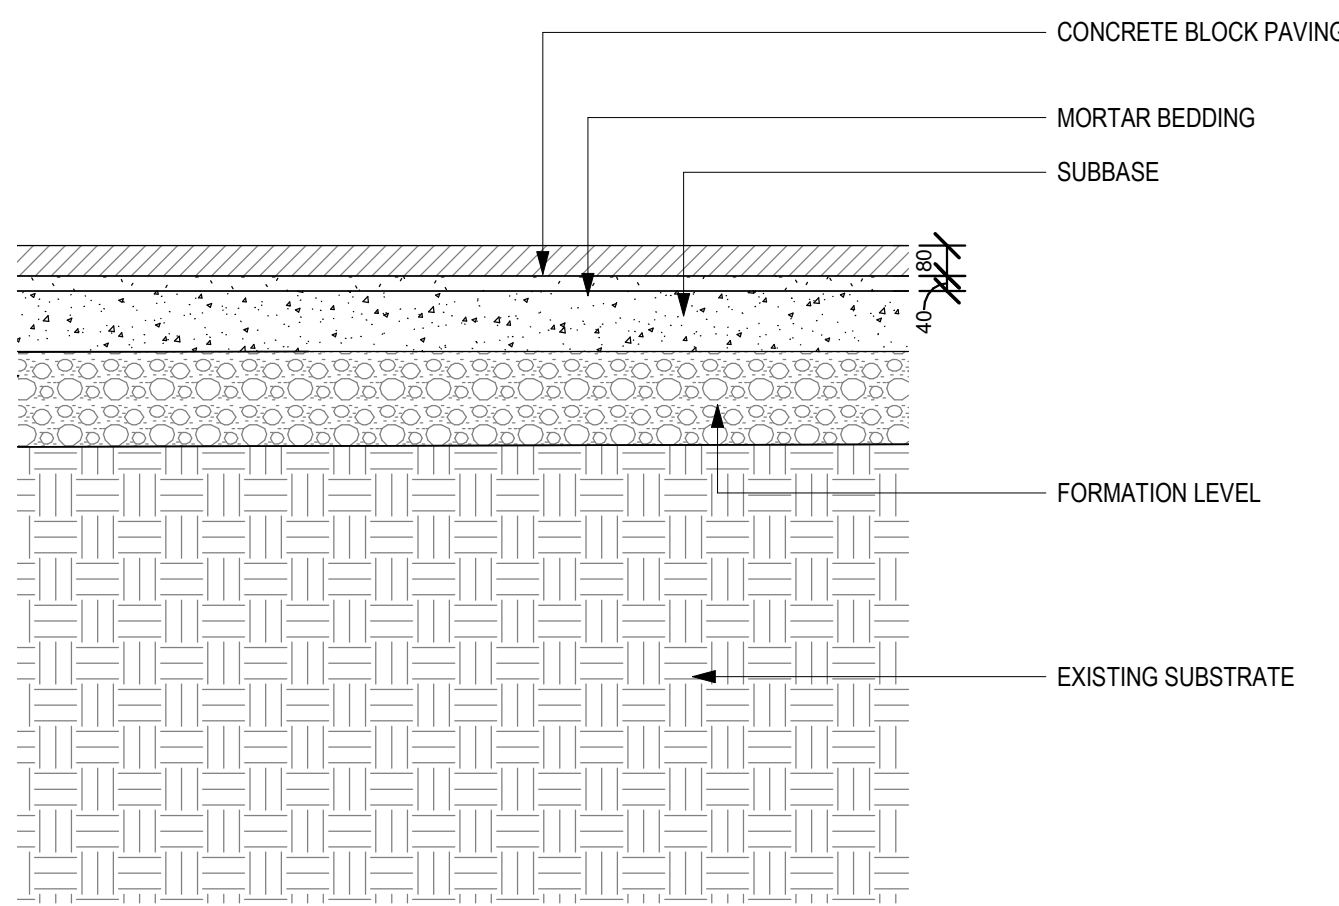


2 TYPICAL CONCRETE BLOCK PAVING - (GROUND FLOOR)
1:20

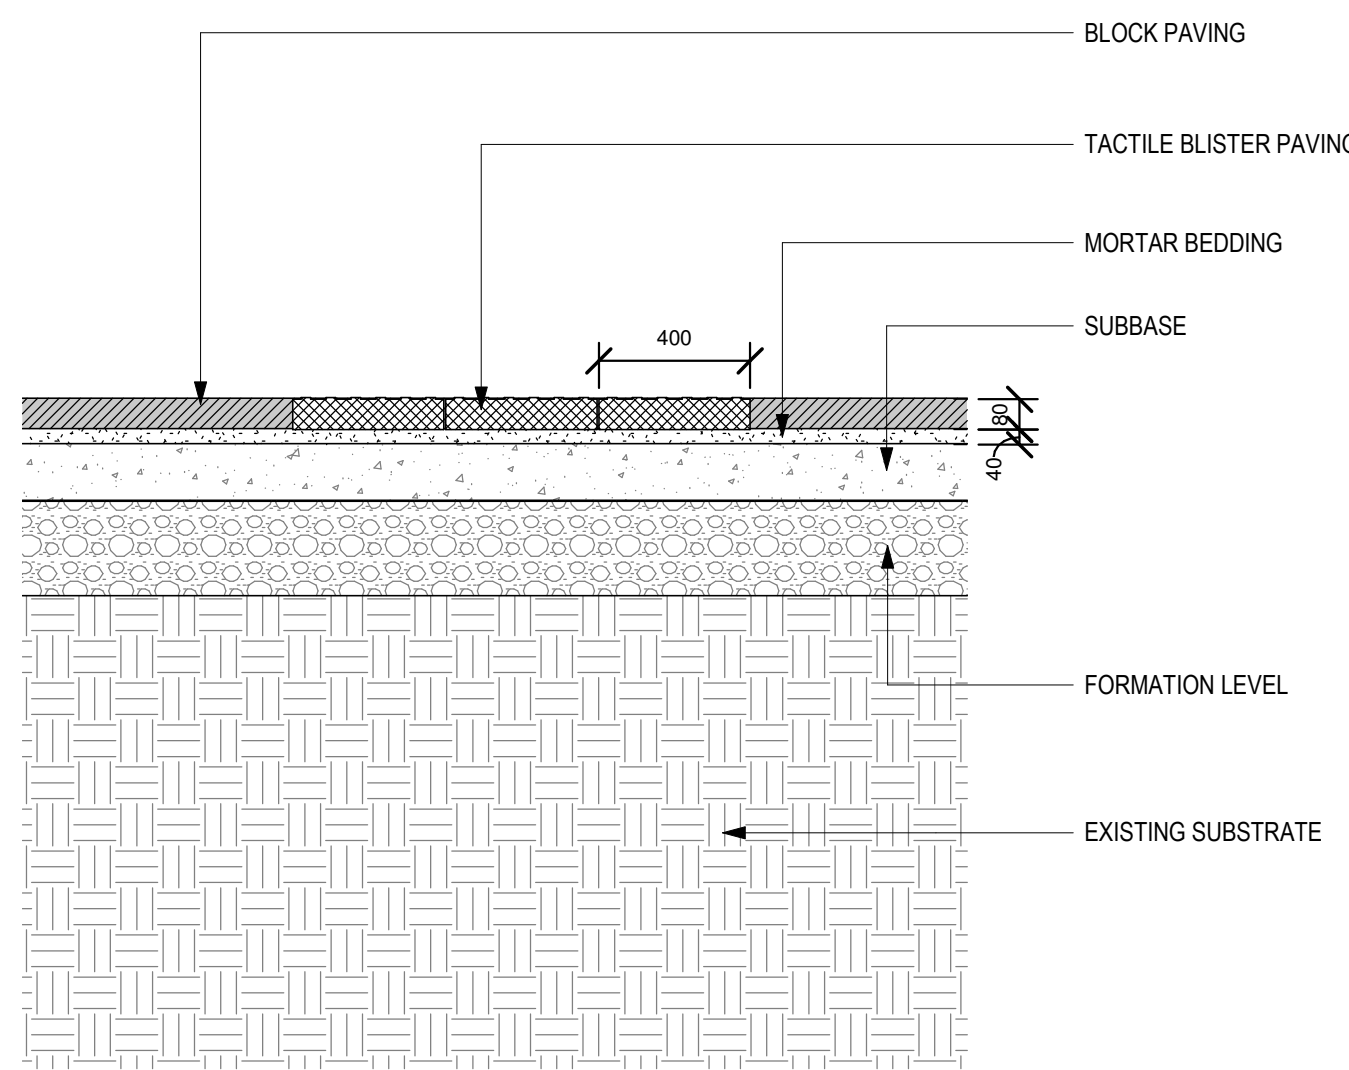


3 TYPICAL TACTILE PAVING - (GROUND FLOOR)
1:20

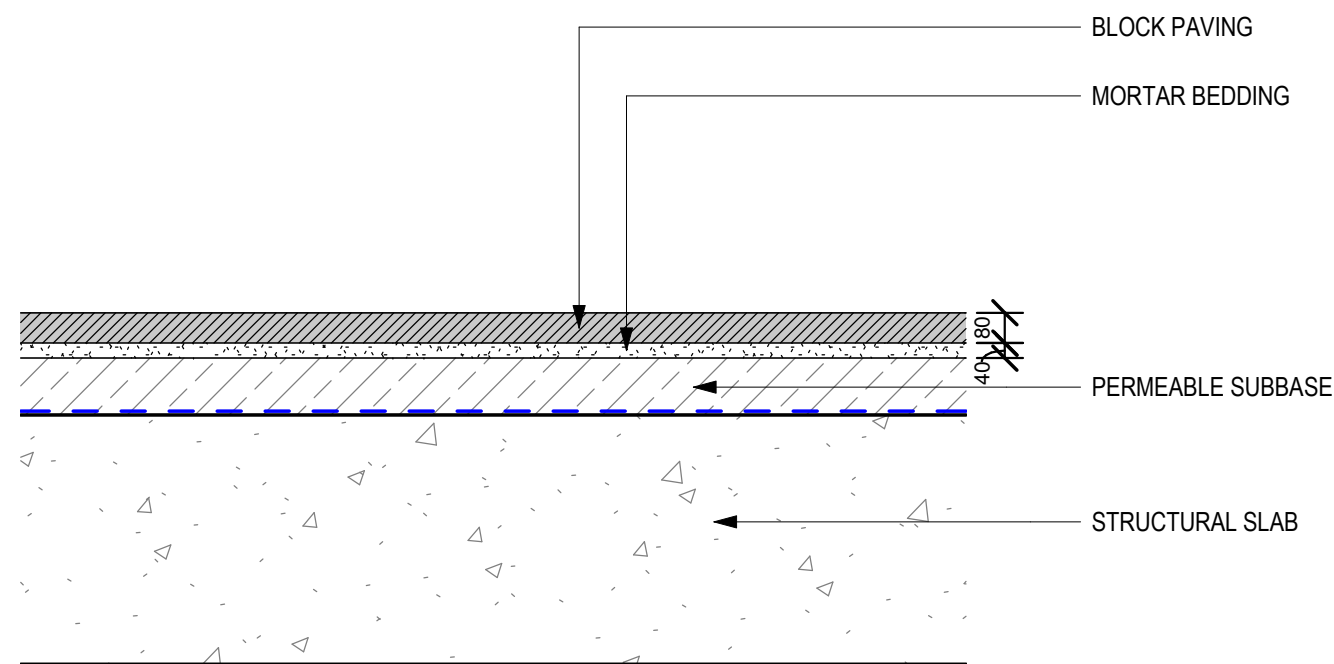


4 TYPICAL BLOCK PAVING (LEVEL 01) - PERMEABLE
1:20

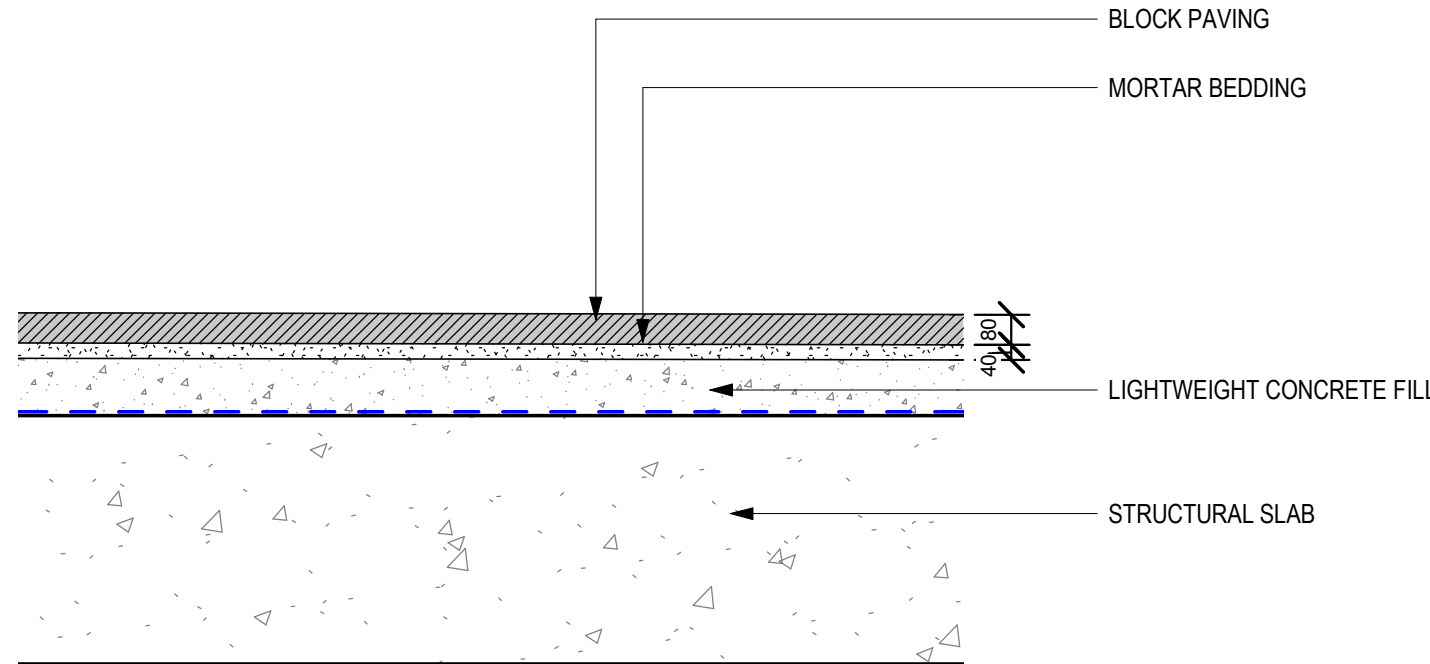


5 TYPICAL BLOCK PAVING (LEVEL 01) - IMPERMEABLE
1:20

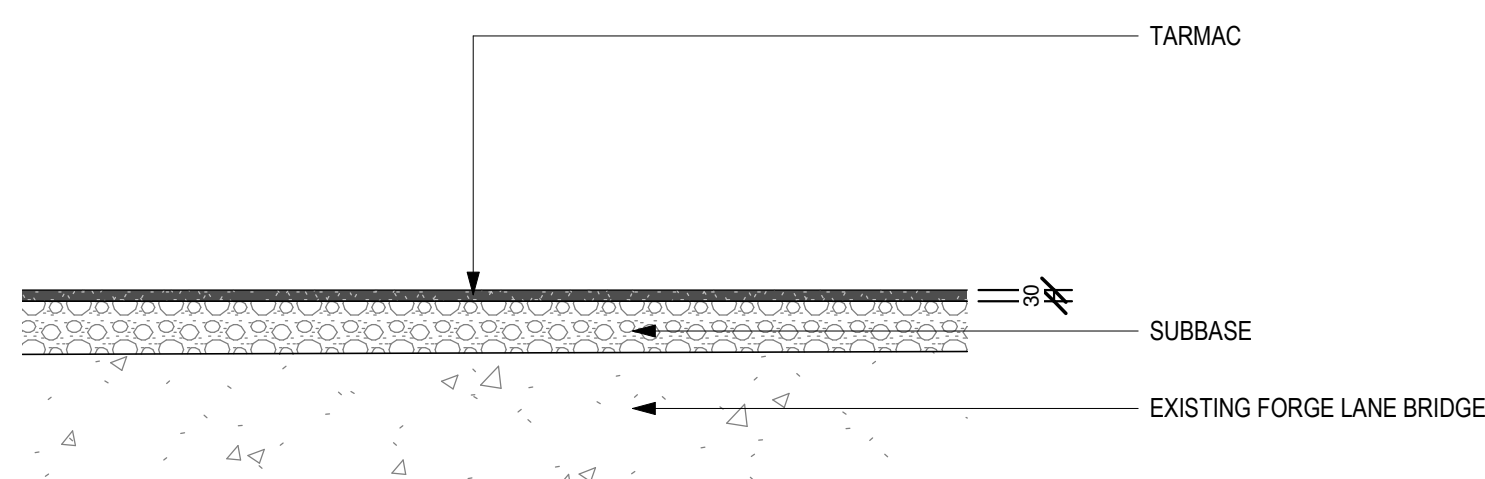

6 TYPICAL TARMAC ON FORGE LANE BRIDGE - IMPERMEABLE
1:20

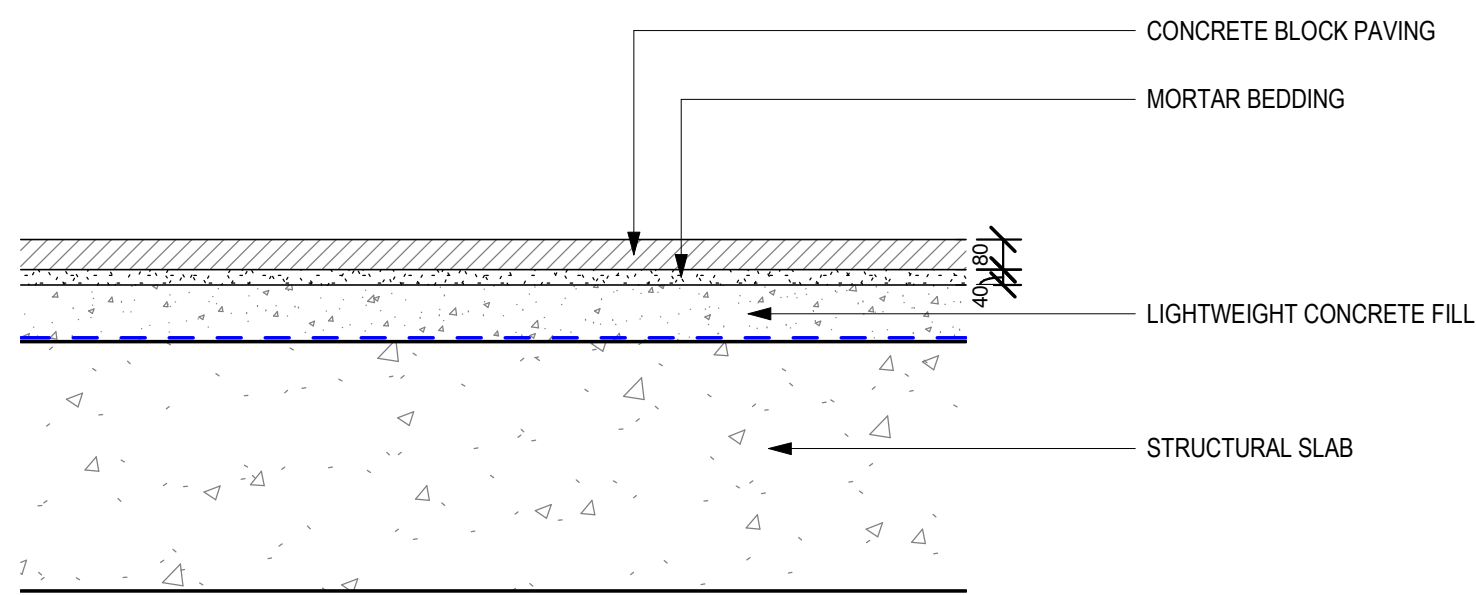


7 TYPICAL CONCRETE BLOCK PAVING (LEVEL 01)
1:20

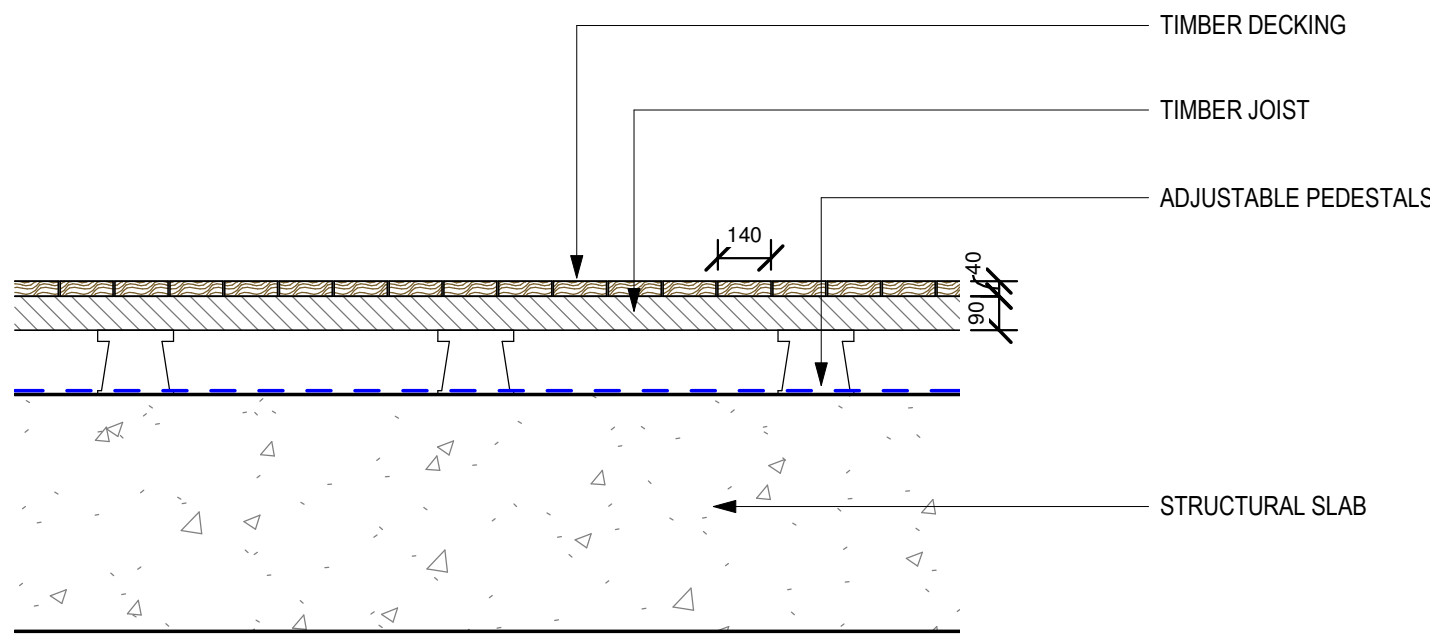

8 TYPICAL TIMBER DECKING (LEVEL 01)
1:20

REVISIONS		
REV	DATE	DESCRIPTION
TO	14/02/2020	PLANNING

KEY PLAN

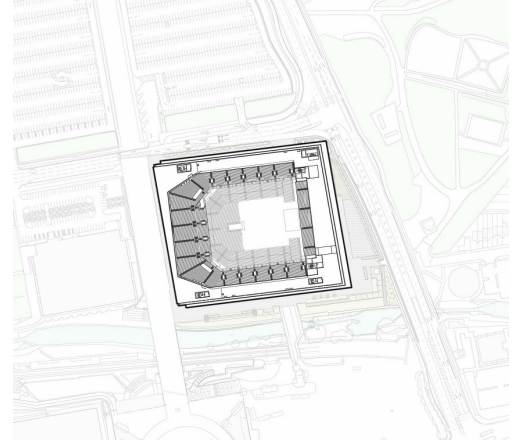

THIS DRAWING IS ONLY TO SCALE IF IT IS
REPRODUCED AT THE CORRECT PAPER SIZE



ALL INTERNAL LAYOUTS AND USES ARE SHOWN
FOR ILLUSTRATIVE PURPOSES ONLY AND ARE
NOT FOR DETERMINATION

CLIENT



© COPYRIGHT. ALL RIGHTS RESERVED

THIS WORK IS COPYRIGHT AND CANNOT BE REPRODUCED OR COPIED IN ANY FORM OR BY
ANY MEANS (PRINTING, ELECTRONIC OR MECHANICAL, INCLUDING PHOTOCOPYING,
RECORDING, OR BY ANY INFORMATION STORAGE AND RETRIEVAL SYSTEM), WITHOUT THE
WRITTEN PERMISSION OF POPULOUS. ANY VIOLATION OF THESE TERMS OF USE IS
TO BE CONSIDERED A BREACH OF THE AGREEMENT TO WHICH THE PARTY IS A PARTY.

USE FIGURED DIMENSIONS IN PREFERENCE TO SCALES. CHECK ALL DIMENSIONS ON SITE
BEFORE FABRICATION OR SETTING OUT

ARCHITECT

POPULOUS®

14 BLADES COURT | DEODAR ROAD | LONDON | SW15 2NU | UNITED KINGDOM
TELEPHONE: +44 (0)20 8074 7495 | FACSIMILE: +44 (0)20 8074 7470
ALL PRODUCTION & INTELLECTUAL PROPERTY RIGHTS RESERVED © POPULOUS 2009

PROJECT NAME

OVG MANCHESTER

DRAWING TITLE

TYPICAL PAVING DETAILS

STATUS		PROJECT No.	
PLANNING		4933	
DATE	SCALE	SIZE	
14/02/2020	1 : 20	A0	
DRAWN	CHECKED	APPROVED	
FP	TJ	DS	
PROJECT	ORIGIN	ZONE	LEVEL
BRA-POP-ZZ-	ZZ-	DR-	L-
DRAWING			REV
0658			00