

CAFE UNIT WASTE DISPOSAL PLAN NOTES


\_WASTE SEPERATED IN UNIT ① AND PUT INTO COLOUR CODED BAGS DURING EACH DAY. WASTE IS THEN TRANSFERED TO REFUSE STORE ② AND STORED IN DEDICATED LOCKED BIN WAITING FOR COLLECTION

\_REFUSE COLLECTION BINS TO BE MOVED TO COLLECTION POINT ③ OR HOLDING AREA ④ AND RETURNED TO BIN STORE ② AFTERWARDS.


\_REFUSE COLLECTION TO OCCUR DAILY SUBJECT TO FUTURE AGREEMENT WITH SERVICE PROVIDER

CAFE UNIT DELIVERY NOTES

\_CAFE UNIT DELIVERIES TO OCCUR DAILY THROUGH ENTRANCE ON JOHN DALTON STREET UTILISING EXISTING LOADING BAY. TYPICAL DELIVERY TO BE TRANSIT OR SUPERMARKET DELIVERY VAN TYPES.

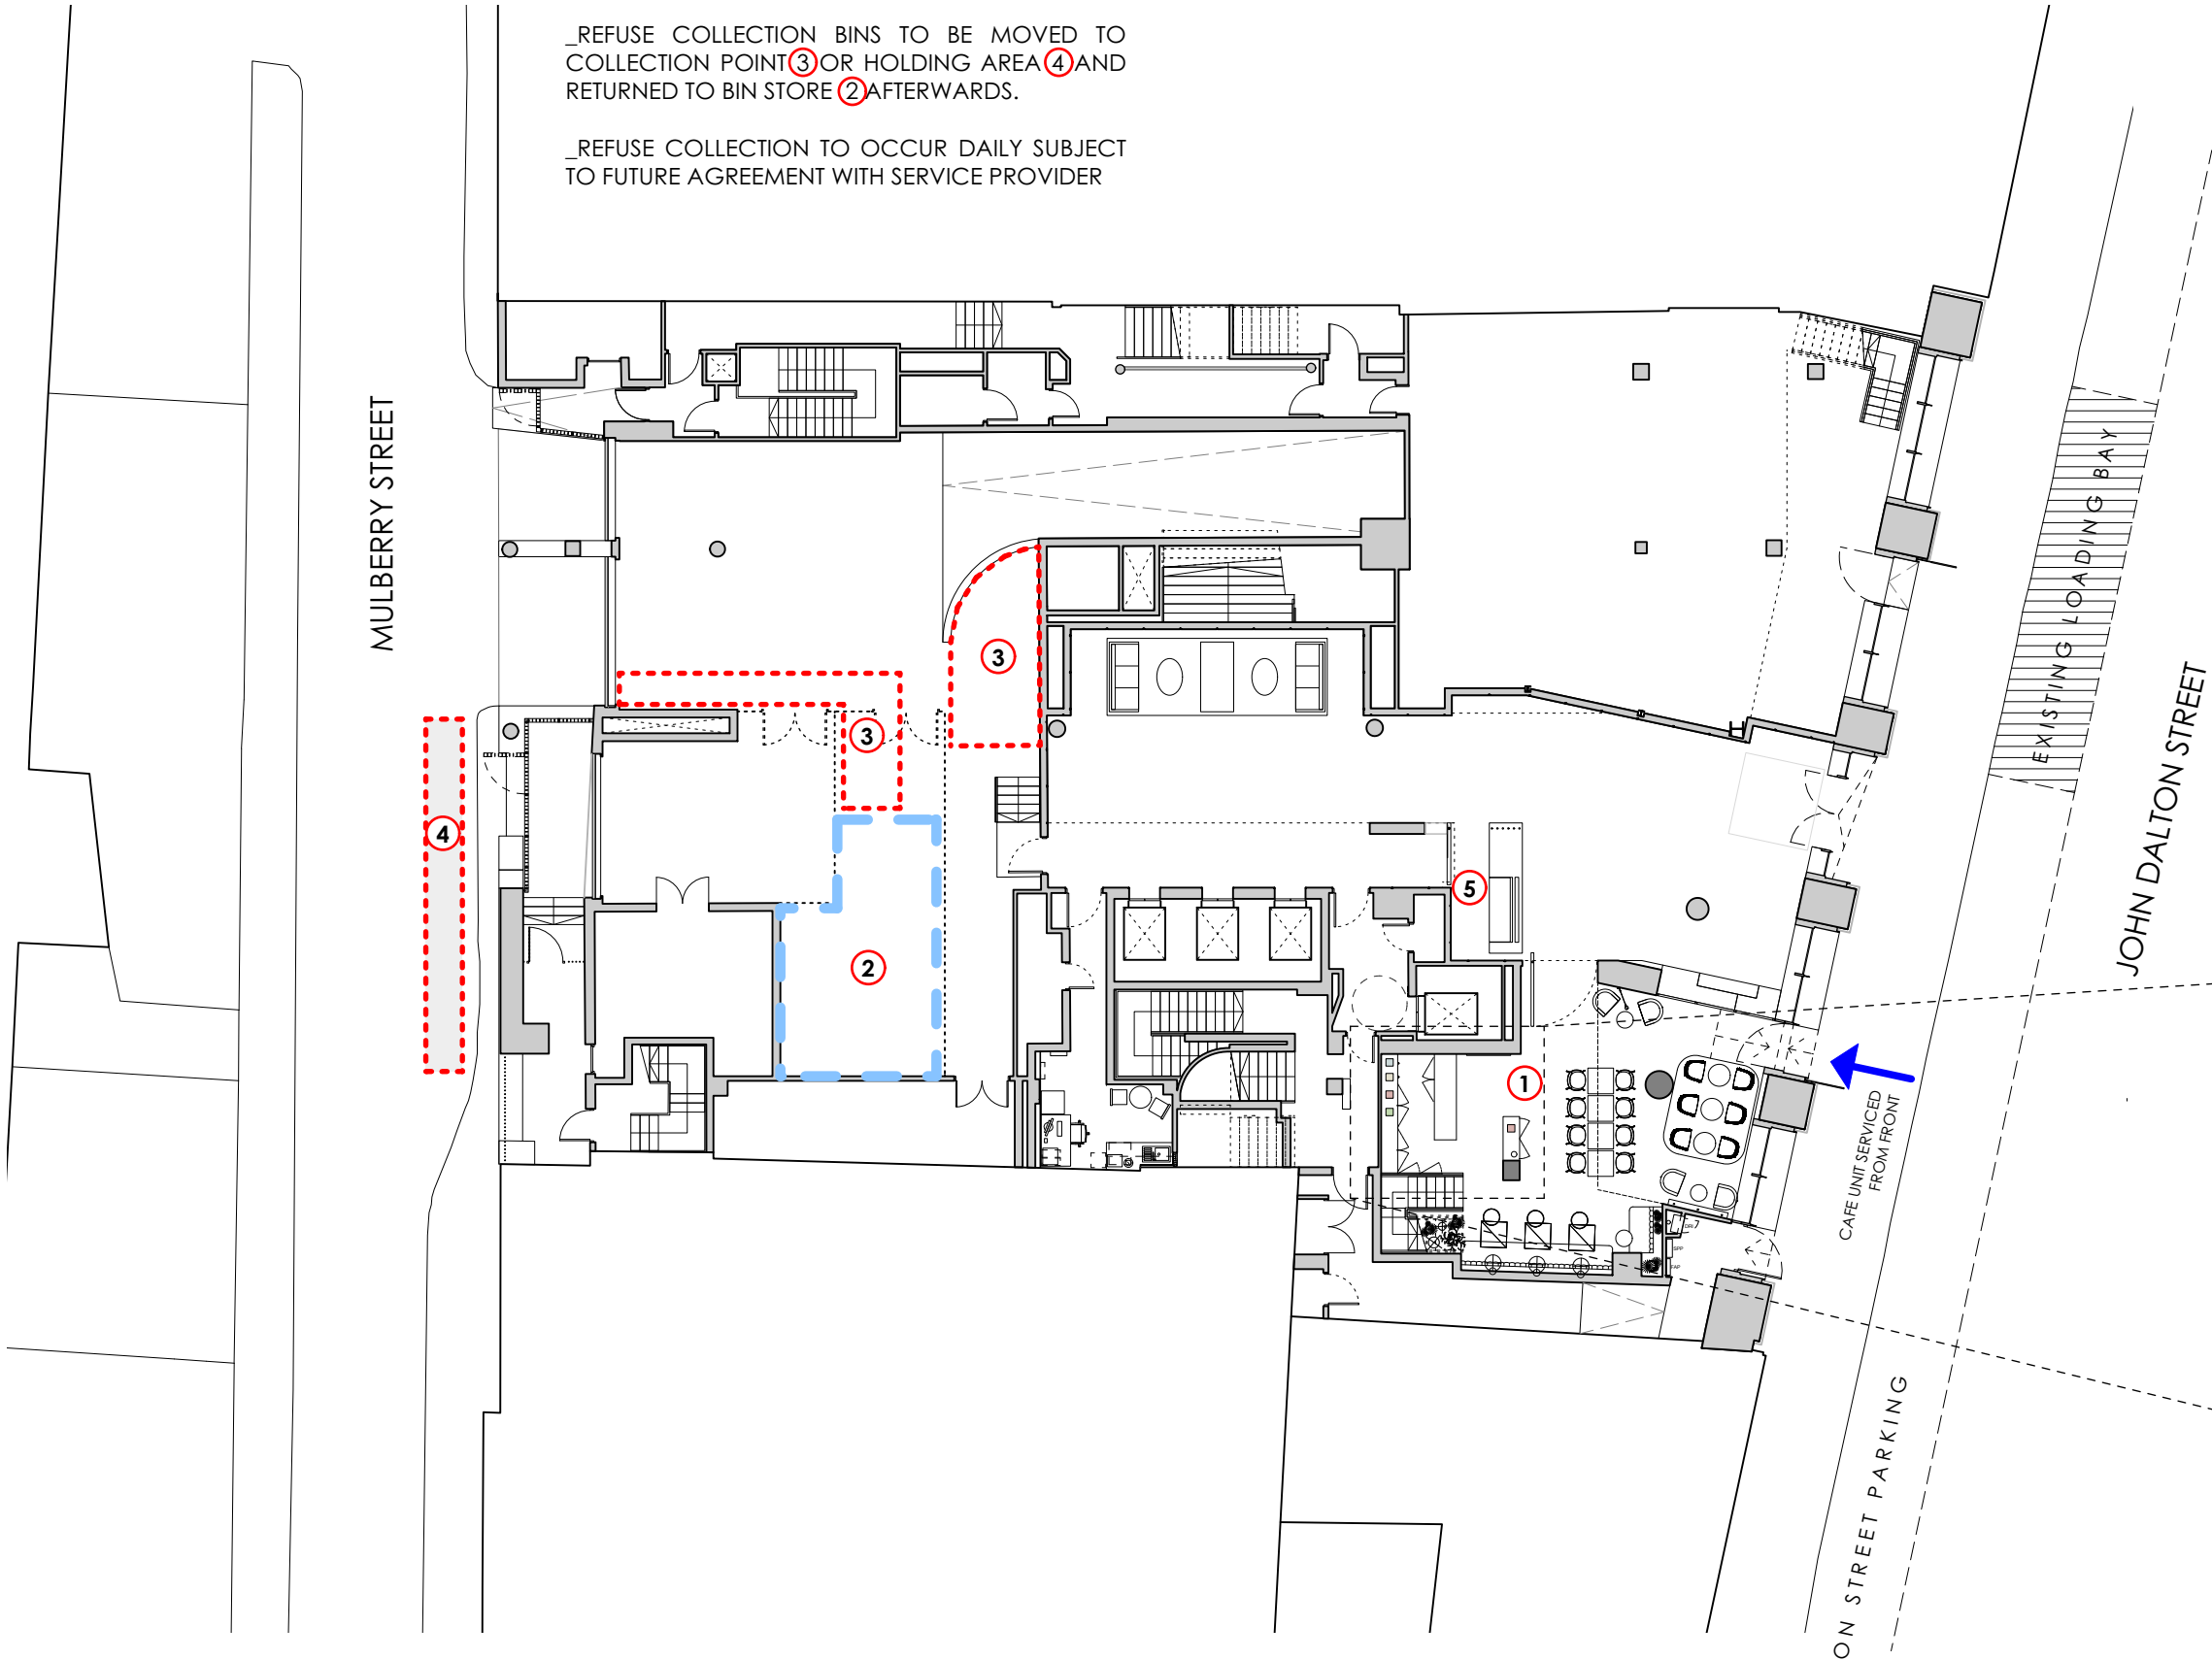


| REVISION | DATE     | DESCRIPTION    |
|----------|----------|----------------|
| A        | 12.02.20 | PLANNING ISSUE |
|          |          |                |
|          |          |                |
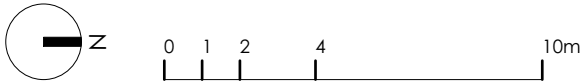

- ① CAFE UNIT (A3 DEVELOPMENT)
- ② A1/A3/B1 SHARED REFUSE STORE
- ③ REFUSE COLLECTION POINT
- ④ REFUSE COLLECTION HOLDING AREA
- ⑤ CONCIERGE RECEPTION AND OFFICE
- CAFE UNIT PULPABLE RECYCLING BIN
- CAFE UNIT MIXED RECYCLING BIN
- CAFE UNIT GENERAL WASTE BIN (note one bin located on mezzanine level)
- CAFE UNIT FOOD WASTE BIN

PLAN EXTRACT - NOT TO SCALE

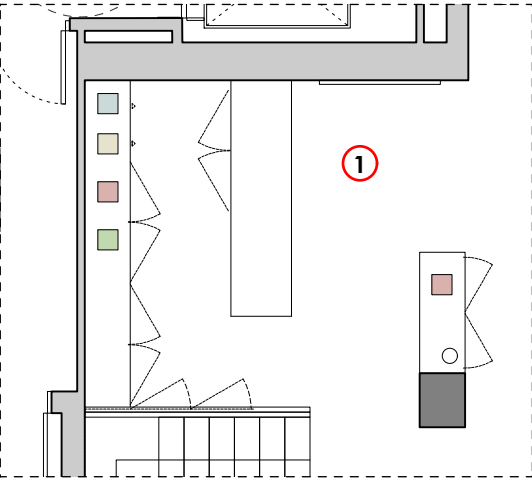

OMI ARCHITECTS

31, Blackfriars Road, Salford, Manchester M3 7AQ

t 44(0)161 832 3242  
f 44(0)161 832 3623  
e info@omiarchitects.com  
w www.omiarchitects.com

|         |                                       |          |         |       |       |
|---------|---------------------------------------|----------|---------|-------|-------|
| PROJECT | TRINITY COURT, MANCHESTER             |          |         |       |       |
| DRAWING | CAFE UNIT PROPOSED SERVICING STRATEGY |          |         |       |       |
| DATE    | FEB. 20                               | DRAWN BY | CAW     | SCALE | 1:200 |
| JOB NO. | 1394                                  | DWG.NO.  | L1100-A |       |       |