

92 Blackcarr Road, Wythenshaw, M23 1PN


Application to Vary a Condition


Explanatory document, 2nd Feb 2020

Proposed Ground Floor plan

Dining wall with rebuilt flush with rear of lounge with external double doors


Previous kitchen window enlarged with lower sill for new lounge

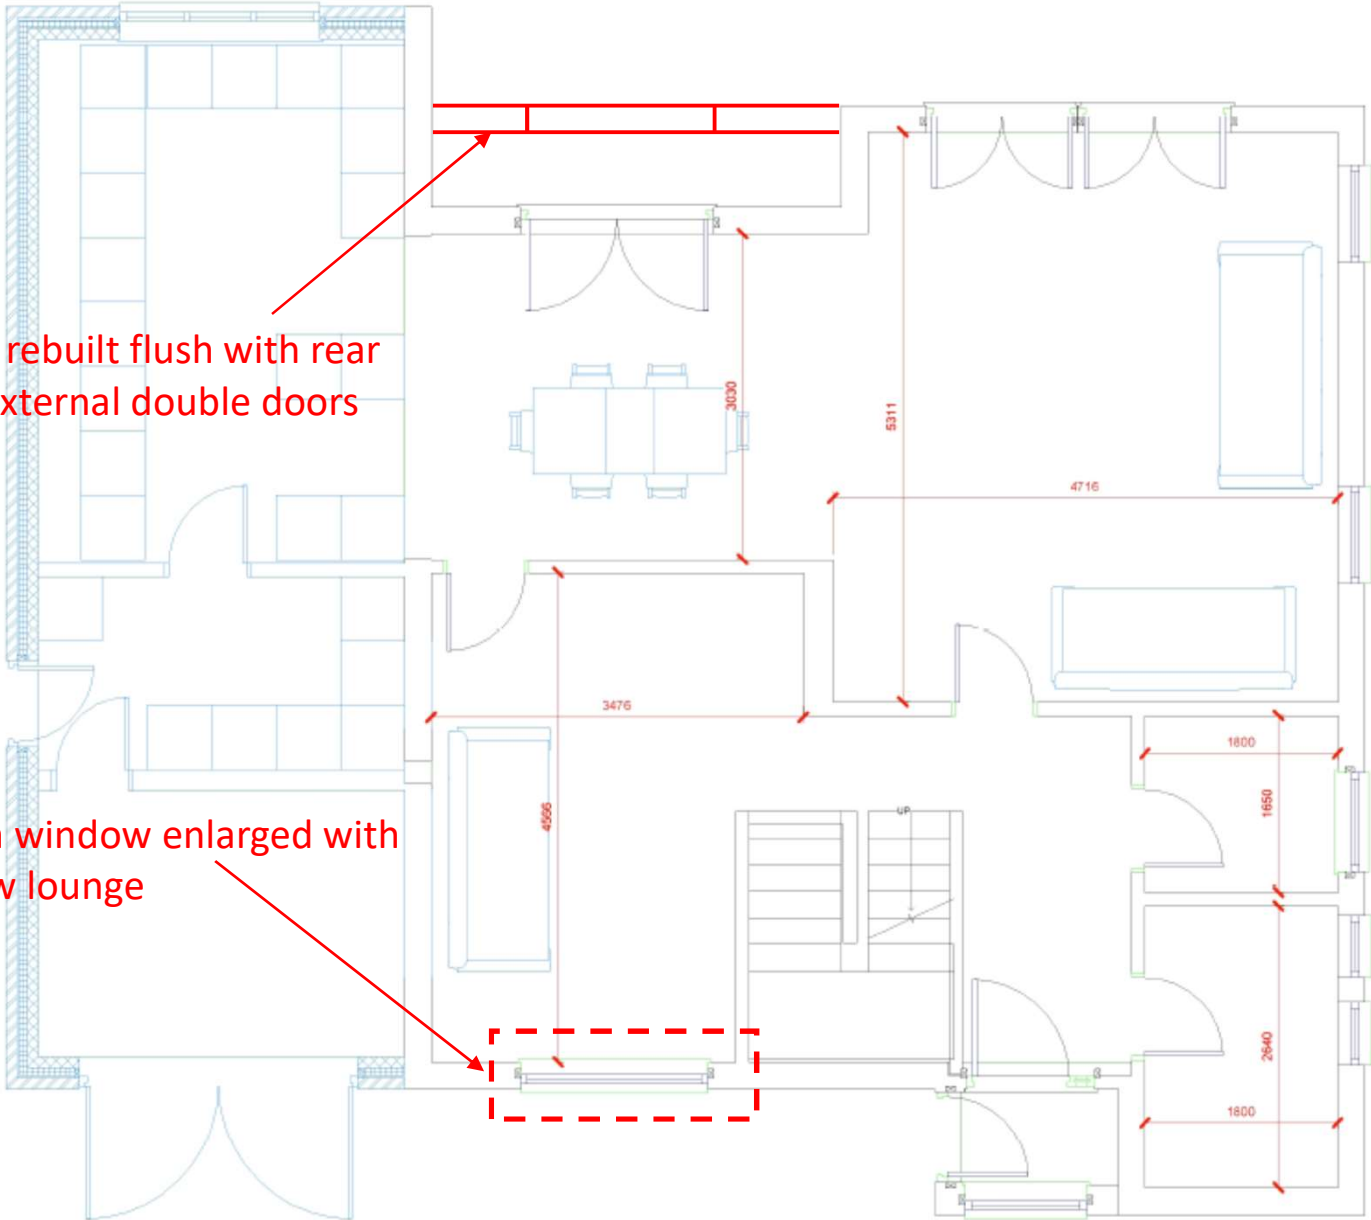

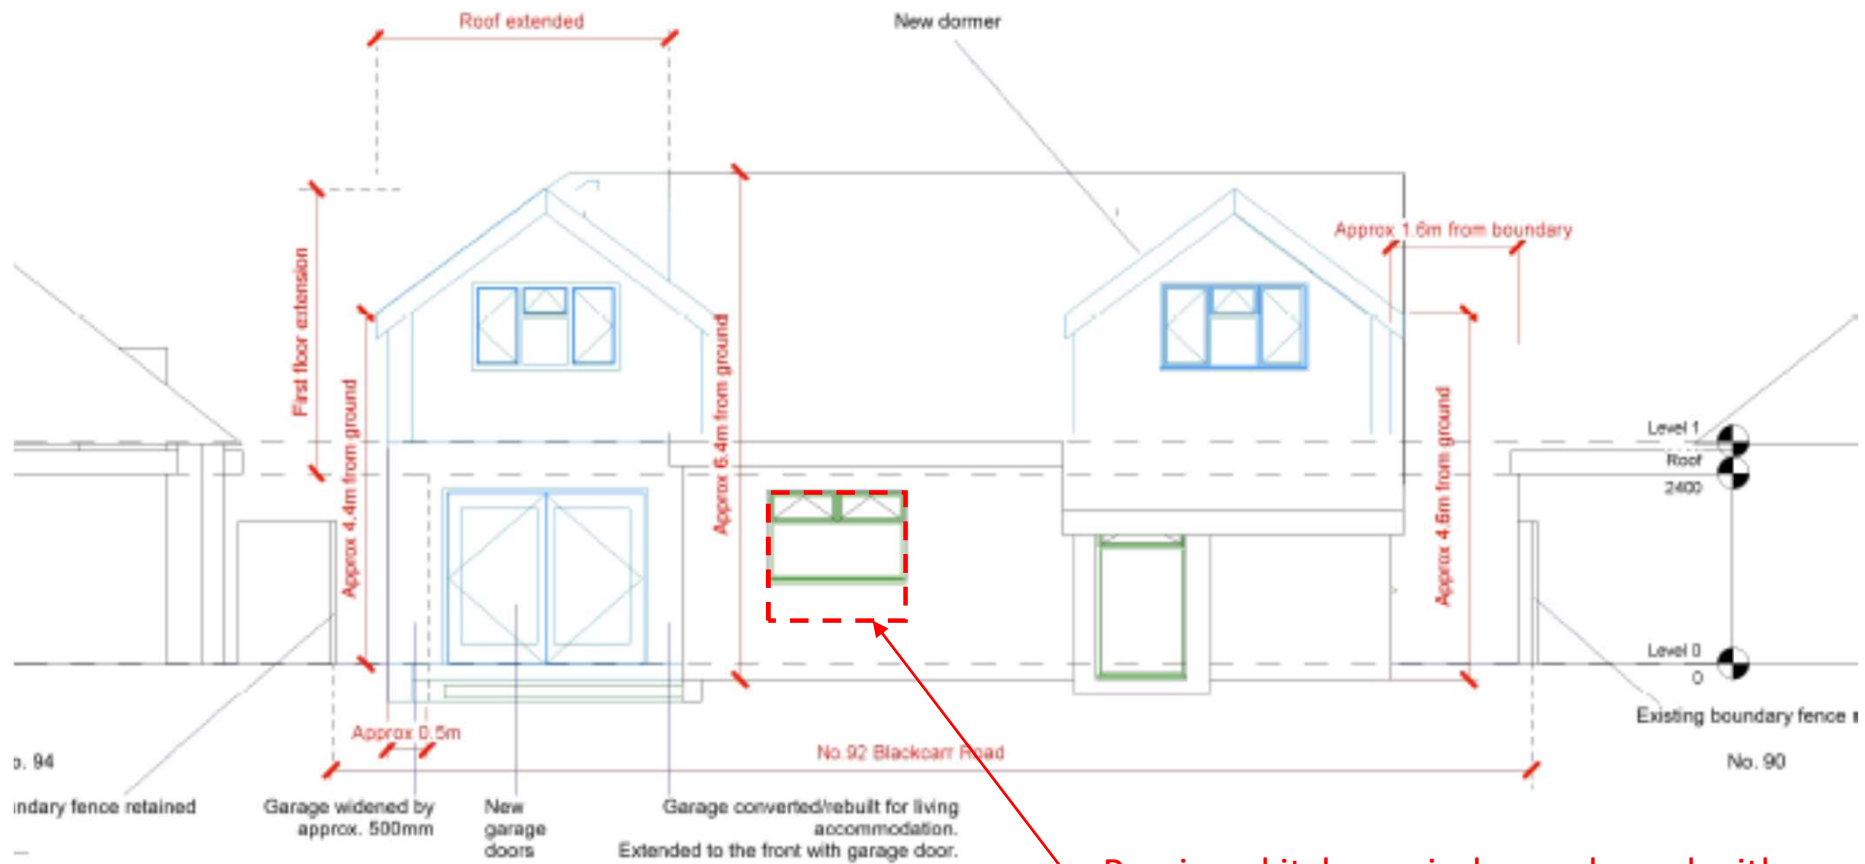

Previous kitchen window enlarged with lower sill for new lounge


Proposed front elevation

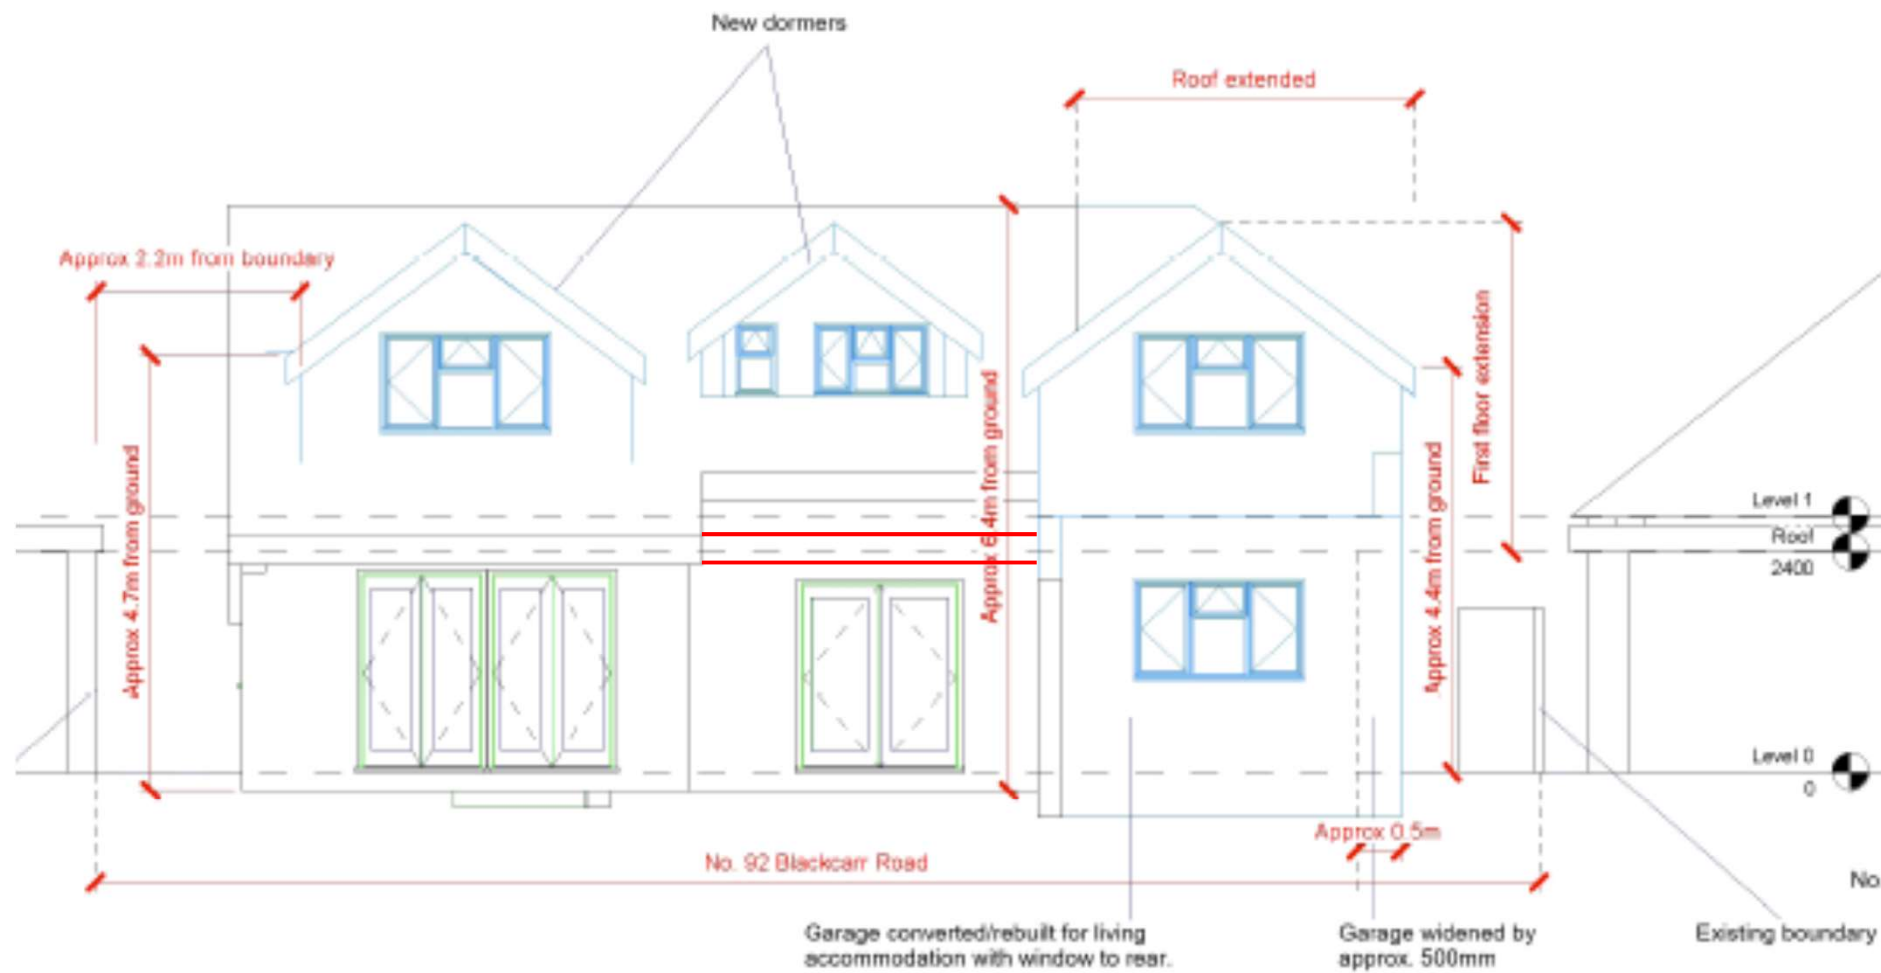

Proposed rear elevation

Proposed rear view

Roof extended over new rear dining wall location

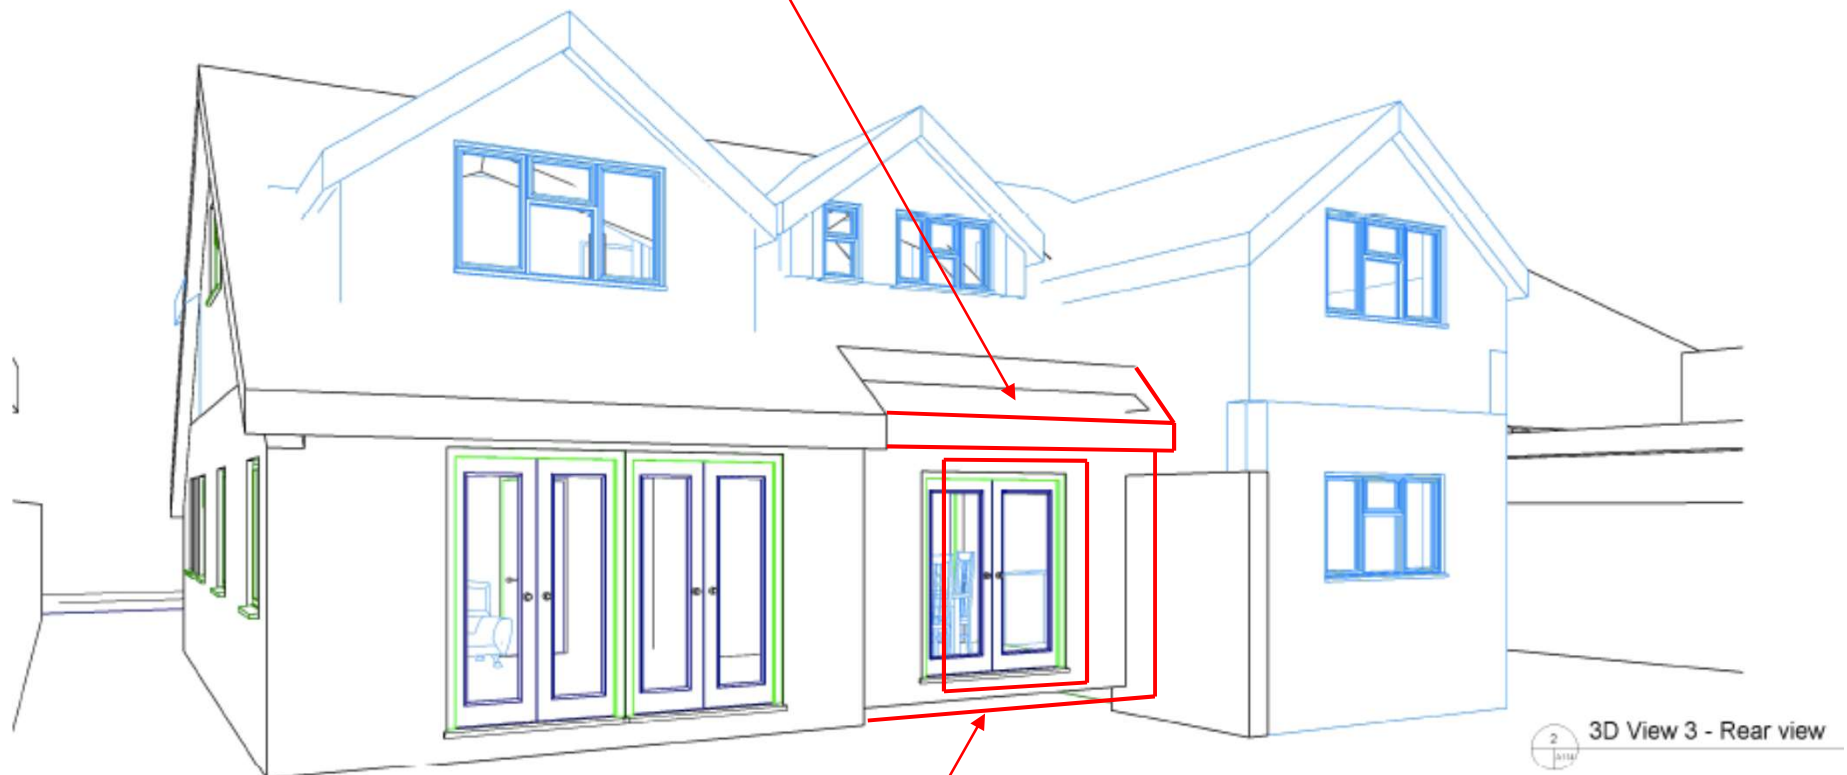

Dining wall with rebuilt flush with rear of lounge with external double doors

Proposed First Floor plan

Roof extended over new rear dining wall location

