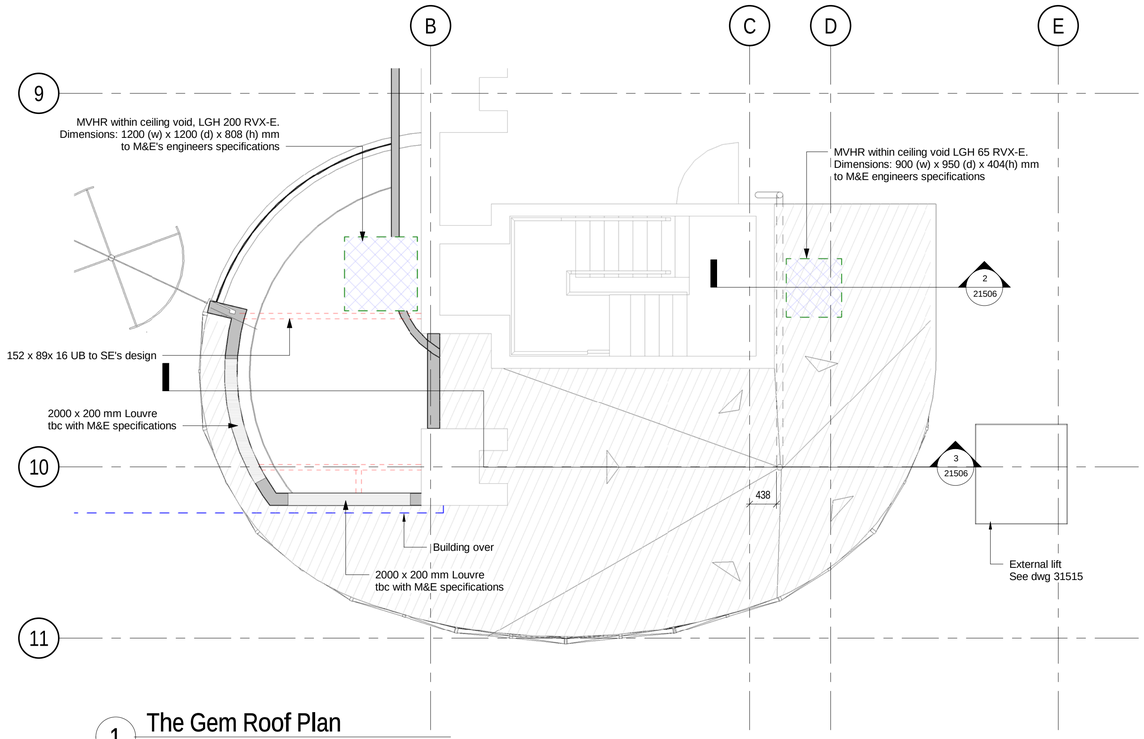

1 The Gem Roof Plan
1 : 50

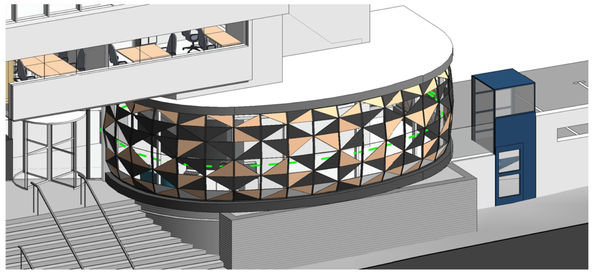

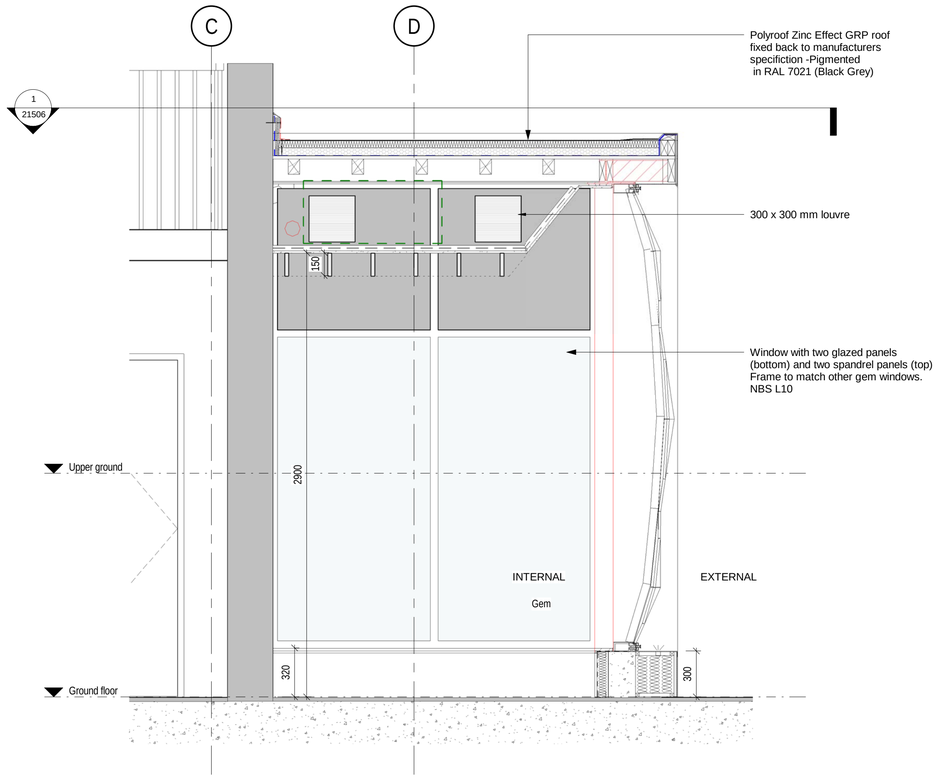

2 Section A
1 : 20

Window Type 3			
Mark	Width	Height	Comments
W10	875	3040	NBS L10

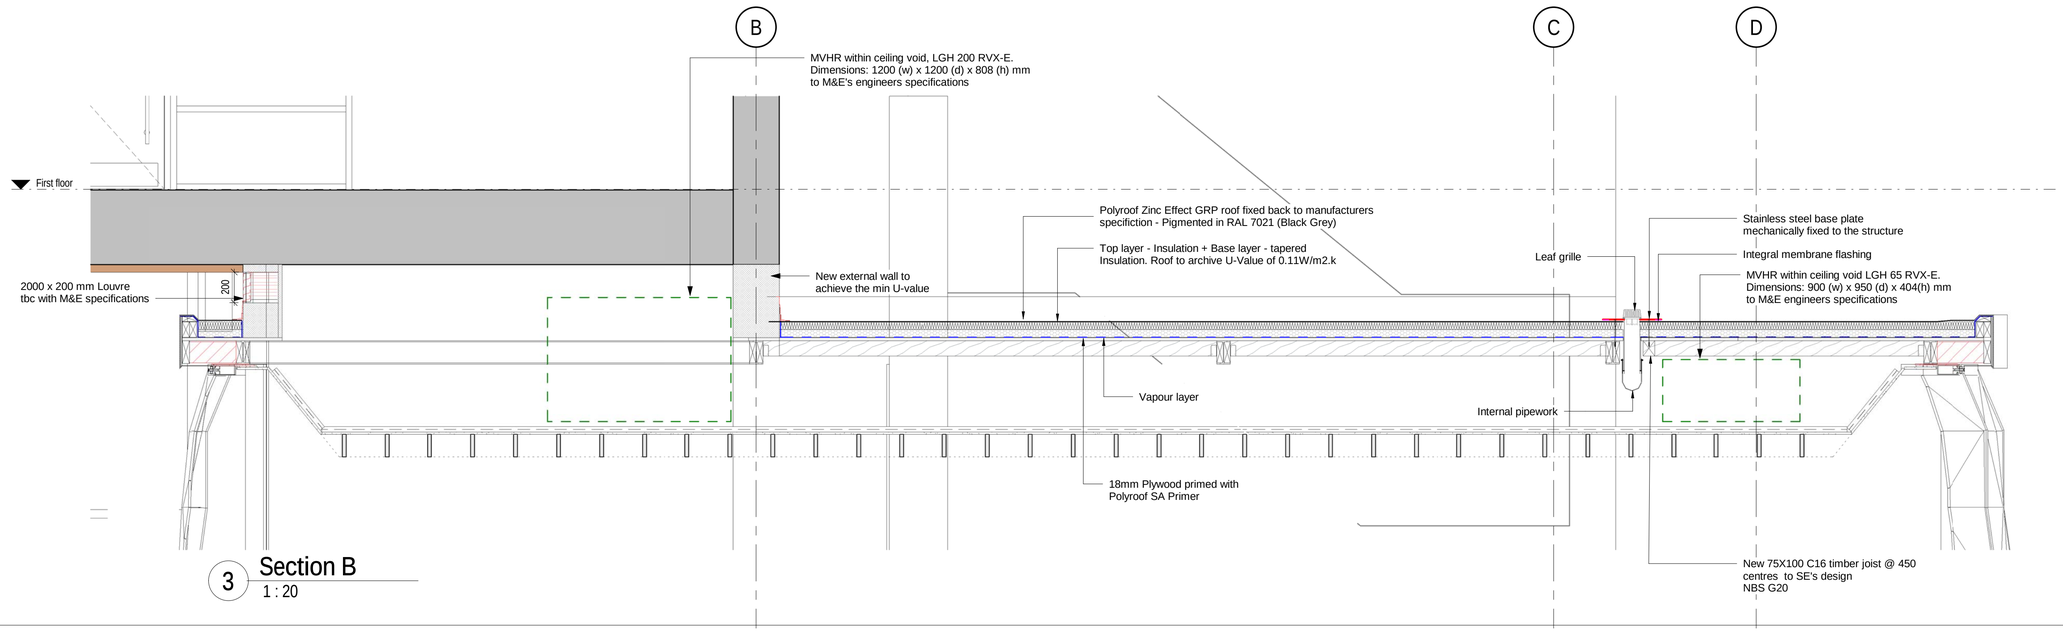

3 Section B
1 : 20

Notes

Do not scale from this drawing.

All dimensions are to be checked prior to construction and any discrepancies are to be identified to the Architect.

Copyright reserved.

Refer to relevant NBS clauses

To be read in conjunction with all other relevant drawings and information

Window sizes are indicative only. Exact dimensions to be confirmed by subcontractor

All structural opening heights are measured from FFL.

Notes: Ironmongery to be scheduled separately by others

Fire ratings to be reviewed by Fire Engineer.

The design, fabrication and installation of all components to meet current standards of legislation

All dimensions to be checked on site before manufacture

All entrance and exit doors to meet secured by design standards

For base, head and jamb details refer to detail drawings
For swing directions refer to plan drawings

Any discrepancies between drawings must be reported to 3DReid immediately.

B	25/02/19	External tender amendments	MB
A	19/12/18	Tender issue	LP

Revisions

Status
Tender

Client
Bruntwood

Project
111 Piccadilly
Manchester

Title
Gem Roof Details

Scale	Size	Date	Drawn	Checked
Varies	A1	10/10/18	MB	CM

3DReid
www.3DReid.com
Architecture Interiors Masterplanning

Drawing No. 180048-3DR-DE-DR-21506

Rev. B