



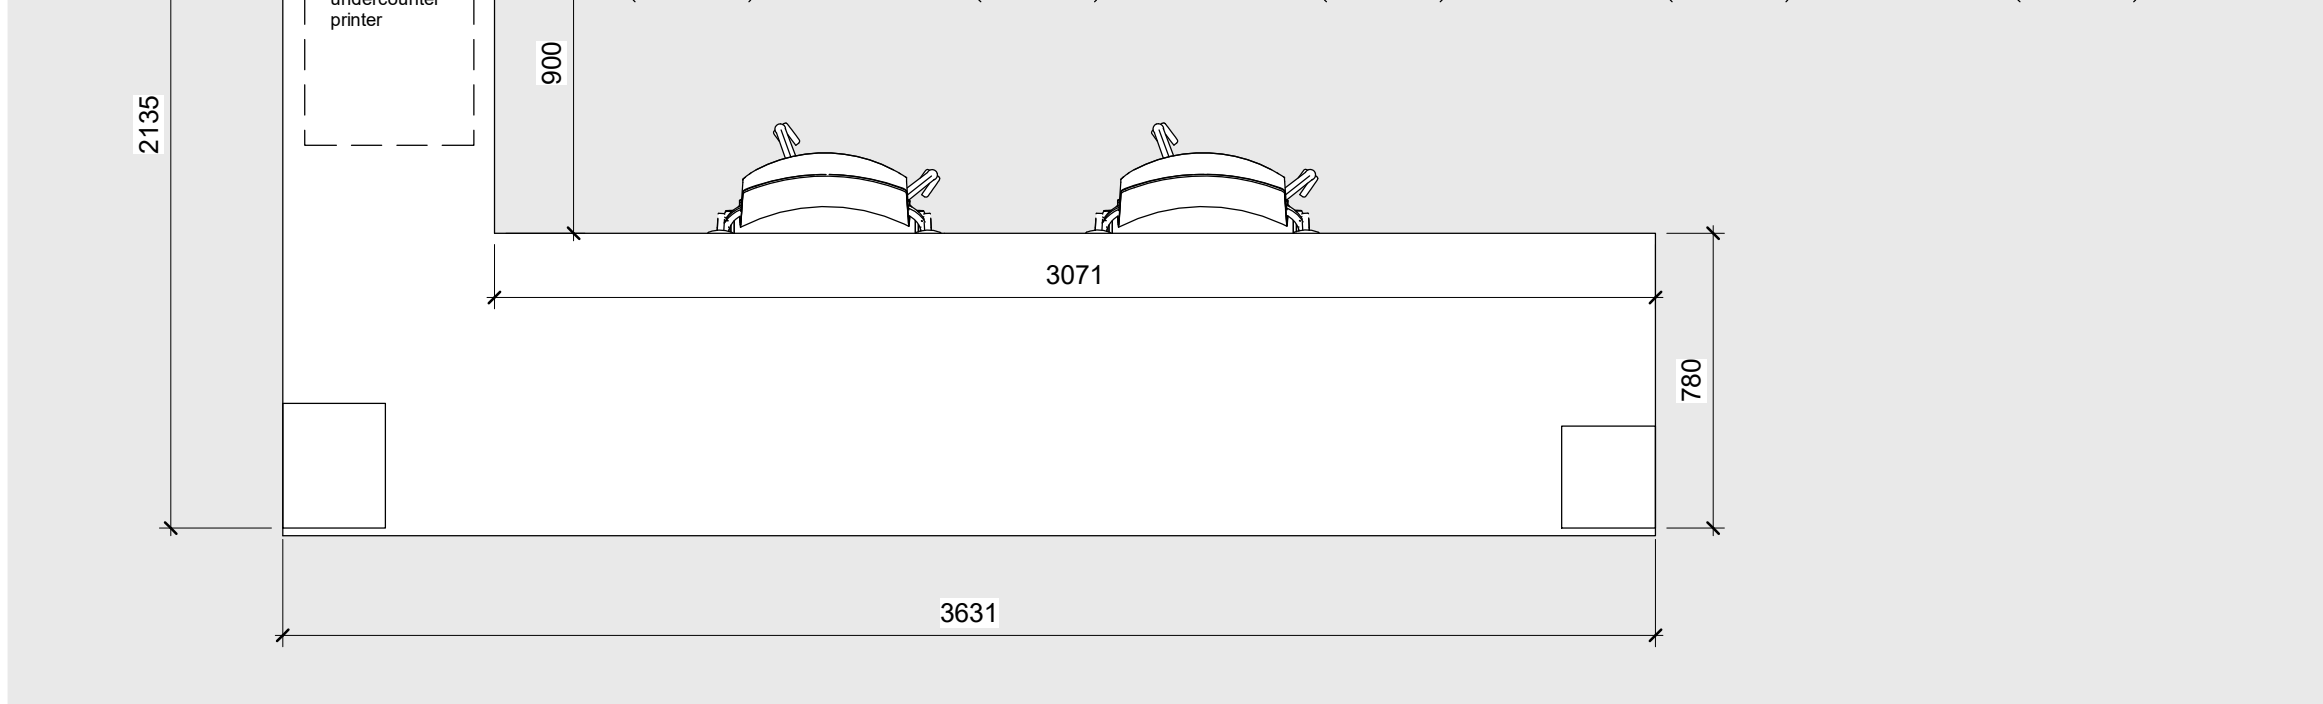

1 6FL Joinery Location Plan - Callout 1
1 : 20

RECEPTION DESK

730mm high worktop level
No under desk storage apart from A4 printer.
Desk to be suitable power and data for two laptop users
and two desktop phones.

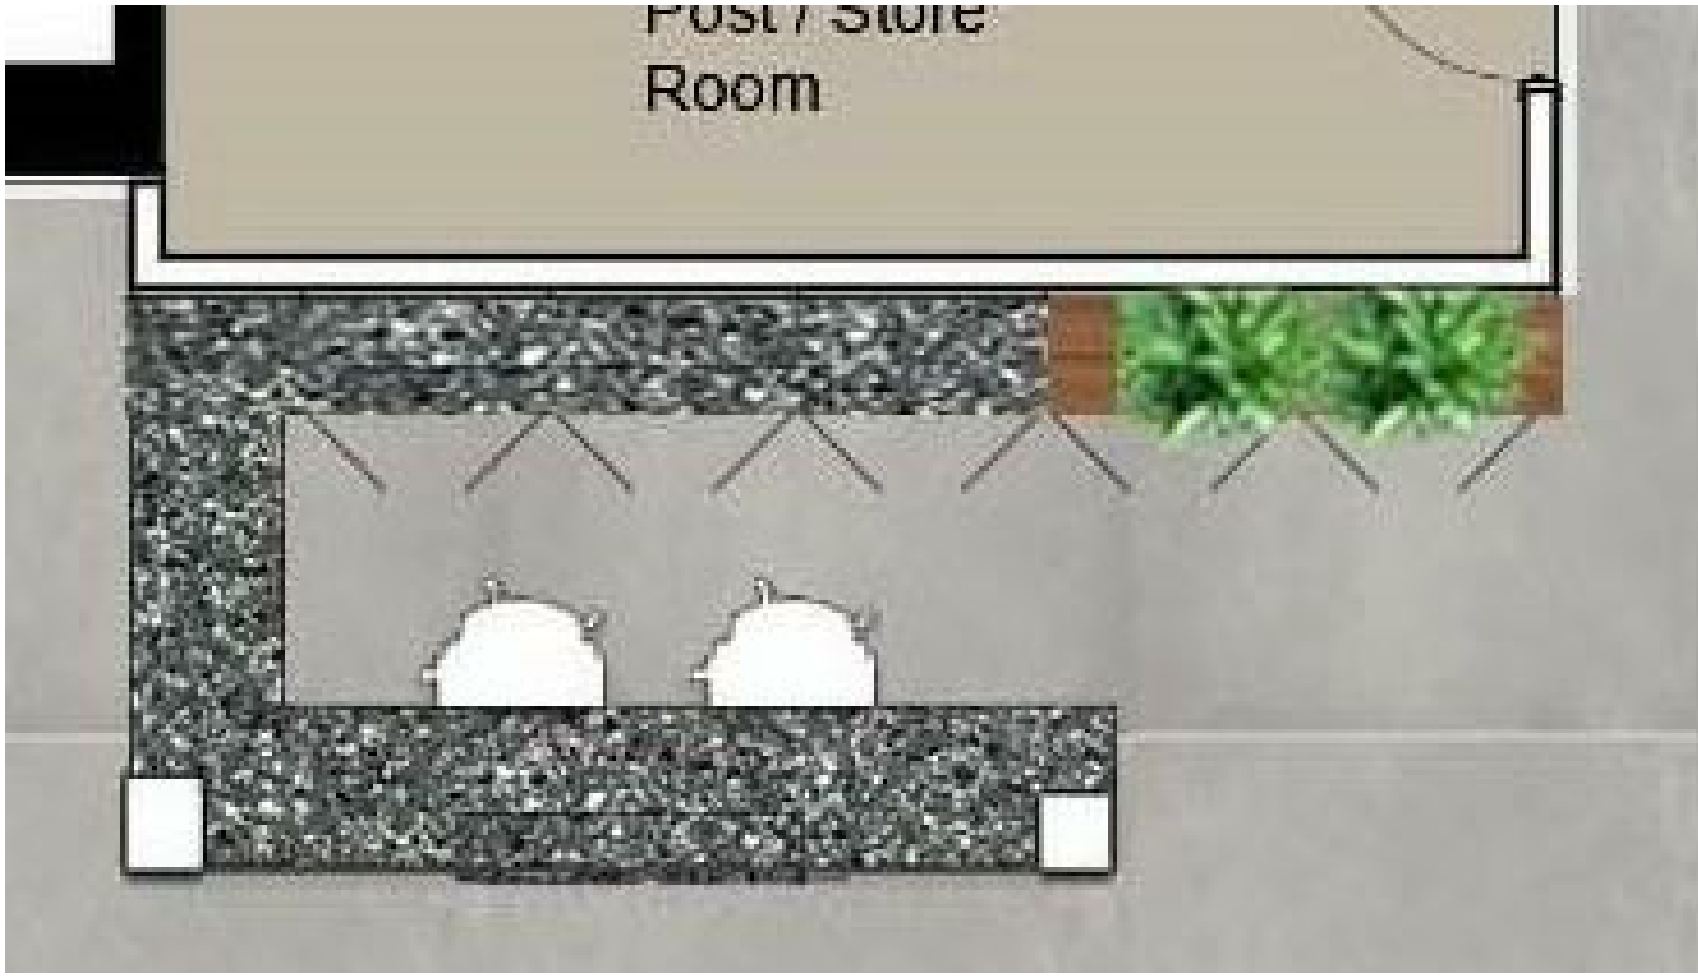

SKETCH NOT TO SCALE



state of the design and using the Gross External Area (GEA) / Gross Internal Area (GIA) / Nett Internal Area (NIA) method of measurement from the Code of Measuring Practice, 6th Edition (RICS Code of Practice). All areas are subject to Town Planning and Conservation Area Consent, and detailed Rights to Light analysis.

Rev	Comments		Date	Rev by	
Client					
Oodle					
Project					
Express					
Drawing					
6FL Joinery					
Drawing Number	Date	27/01/20	Drawn by	Author	Status
34_601	Scale	1 : 20	Checked by	Checker	INFO
Obi					
80 Mosley Street, Manchester, M2 3FX. T: 0161 237 1717 www.obiproperty.co.uk					