APPENDIX A

DRAWINGS

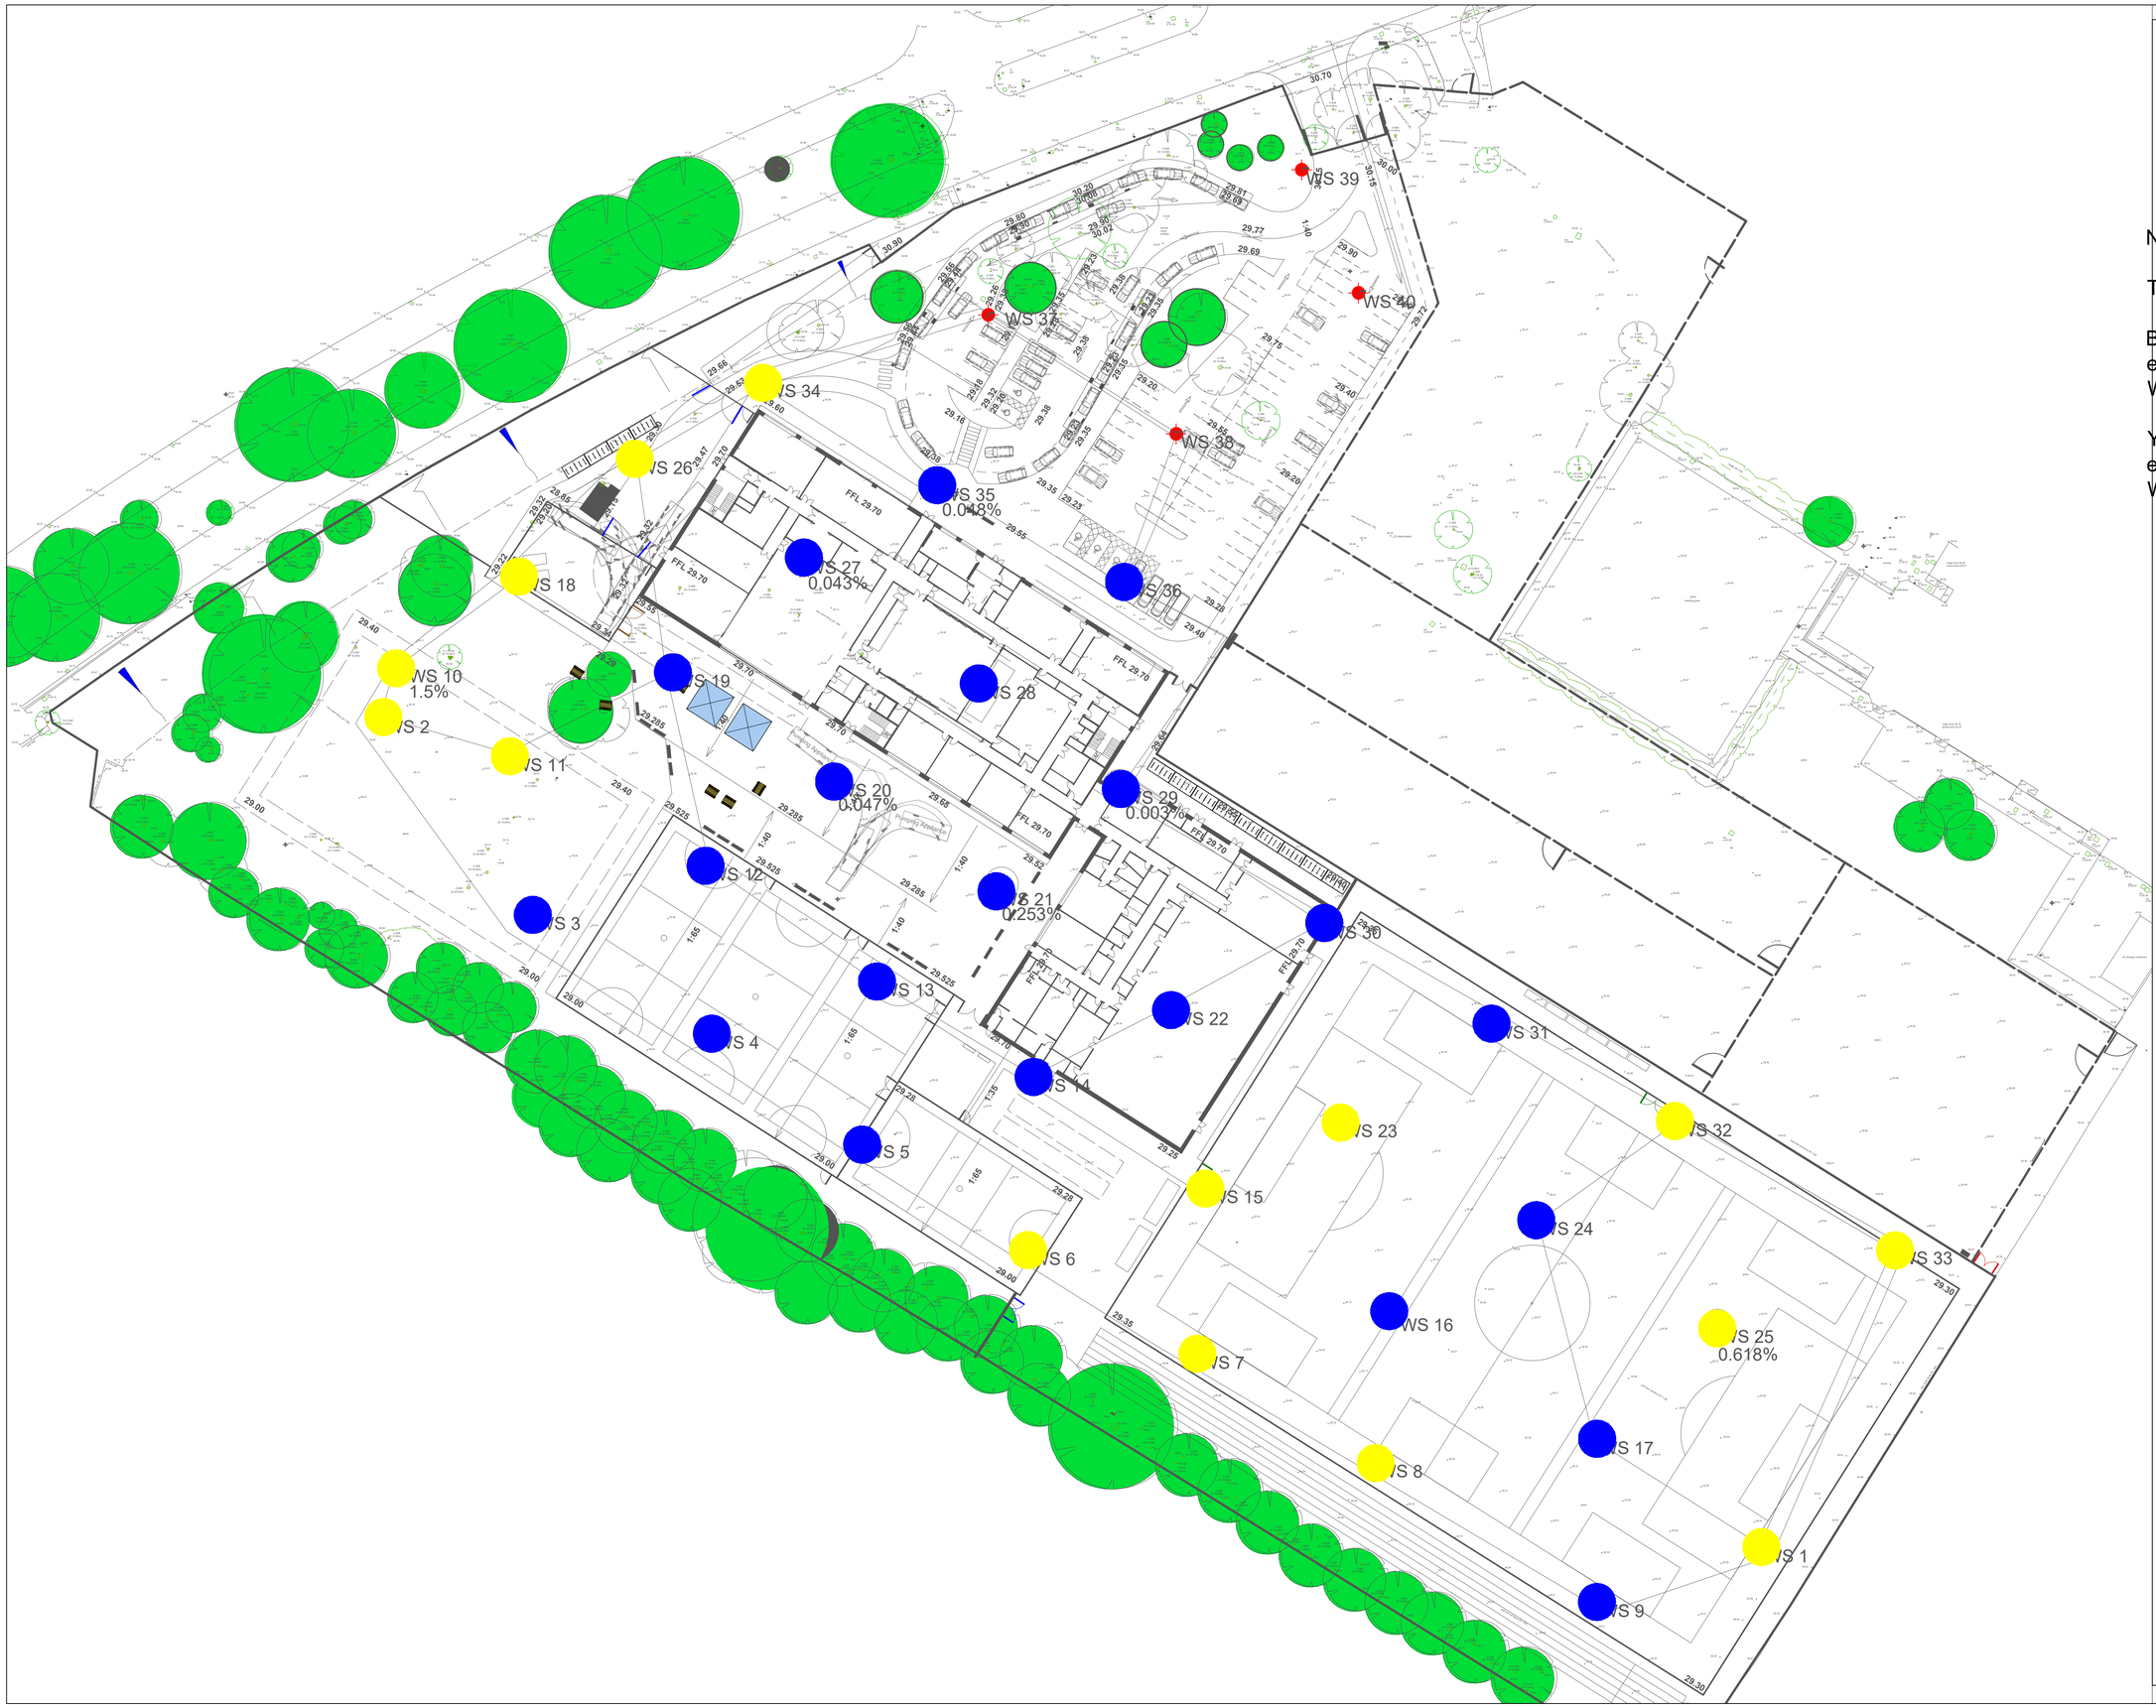

General Notes

NOTES:

Topsoil: 0.00-0.20mbgl

Blue dot denotes NO exceedance of Residenial Without Plant Uptake

Yellow dot denotes exceedance of residential Without Plant Uptake

No.	Revision/Issue	Date

Client

bam
Metro, 2nd Floor, 33 Trafford Road, Exchange Quay 2, Salford, M5 3NN
T 0161 877 9274 www.bam.co.uk

Project
CHS

Drawing Title
Analyses of Topsoil

Drawing No.
CCG-11468-001

Date	Drawn by
Scale	Revision

WS-001-00

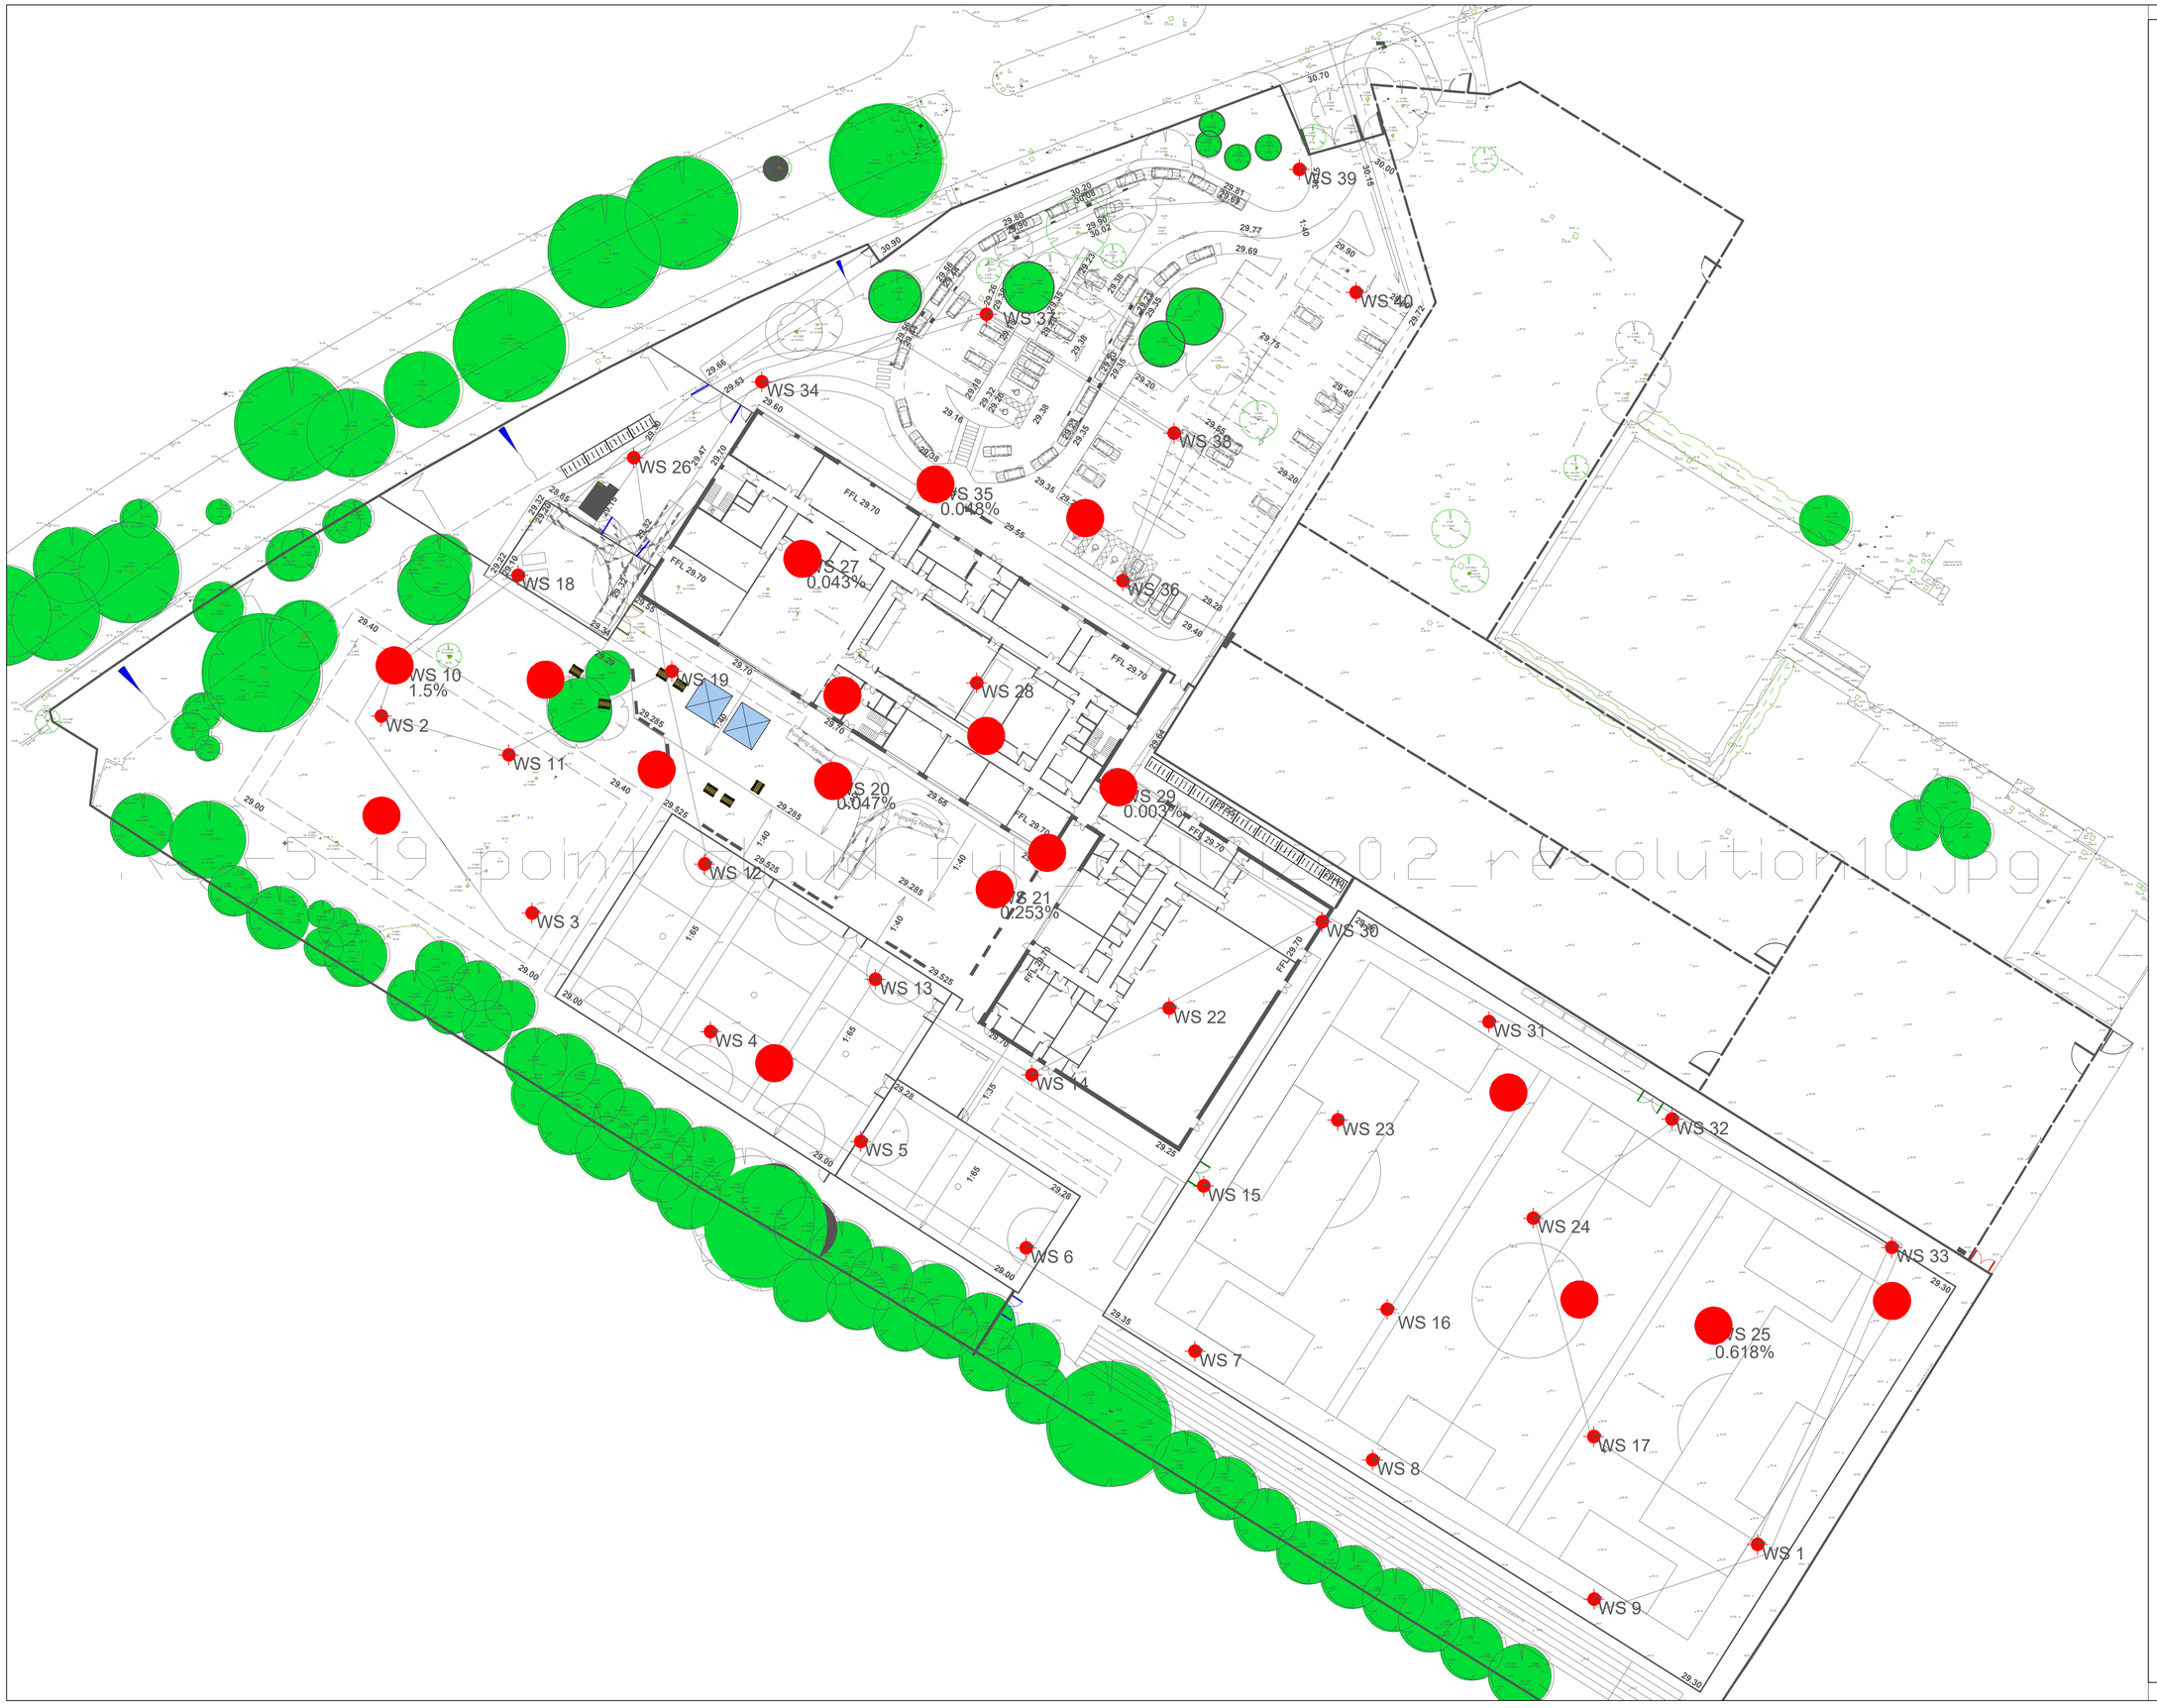

General Notes

NOTES:

RED DOTS DENOTES ASBESTOS DETECTIONS

No.	Revision/Issue	Date

Client

bam

Metro, 2nd Floor, 33 Trafford Road, Exchange Quay 2, Salford, M5 3NN

T 0161 877 9274 www.bam.co.uk

Project
CHS

Drawing Title
ASBESTOS DETECTED

Drawing No.
CCG-11468-002

Date	Drawn by
7/1/20	GW
Scale	Revision
N/A	00

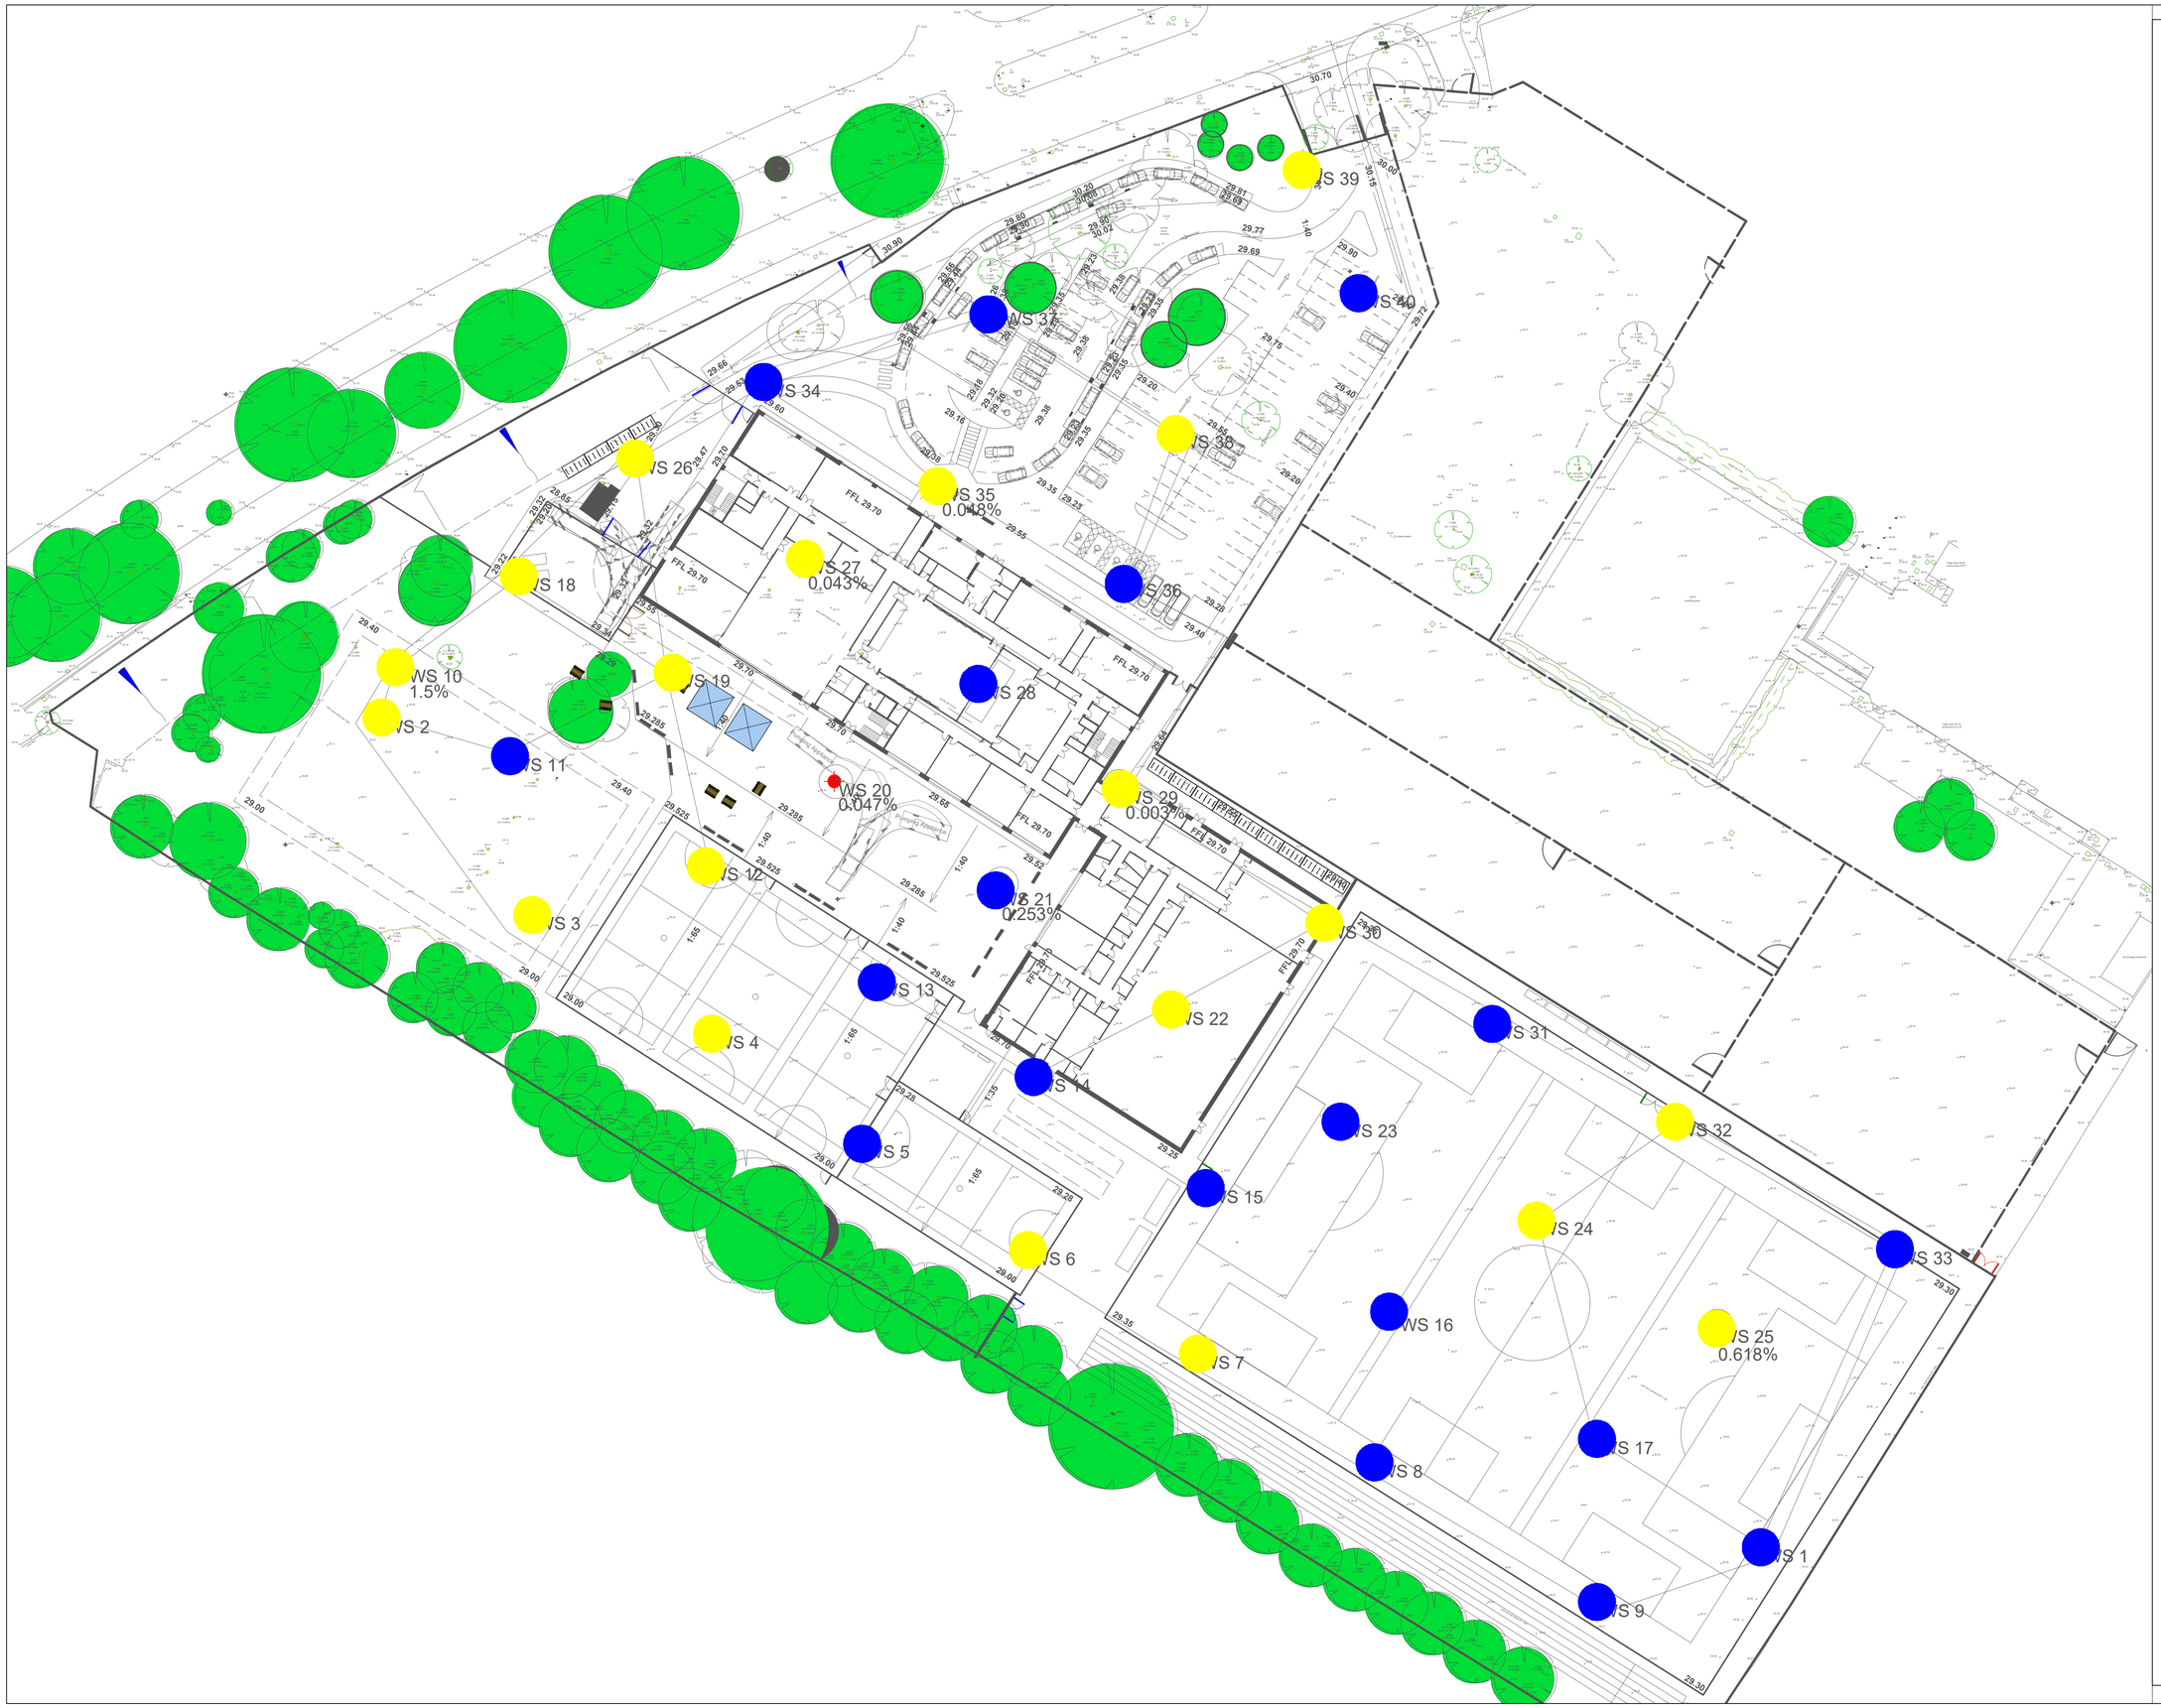

General Notes

NOTES:

Subsoil 0.2m-0.5mbgl

Blue dot denotes NO exceedance of Residenial Without Plant Uptake

Yellow dot denotes exceedance of residential Without Plant Uptake

No.	Revision/Issue	Date

Client

bam
Metro, 2nd Floor, 33 Trafford Road, Exchange Quay 2, Salford, M5 3NN
T 0161 877 9274 www.bam.co.uk

Project
CHS

Drawing Title
Analyses of Subsoil

Drawing No.
CCG-11468-003

Date	Drawn by
7/1/20	GW
Scale	Revision
N/A	00