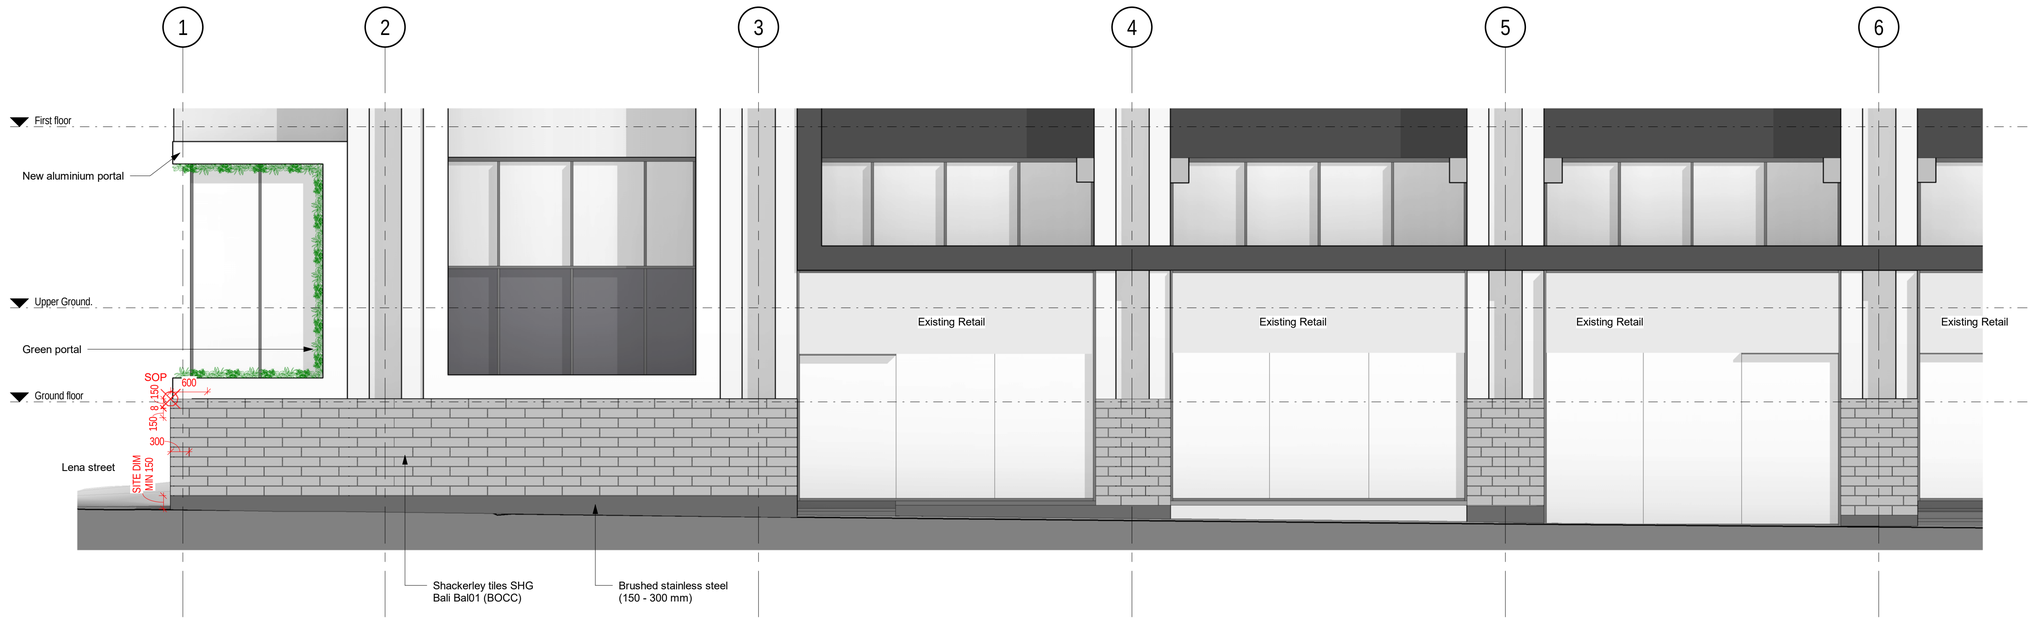

1 West Elevation 1 - Tiles setting out
1 : 50

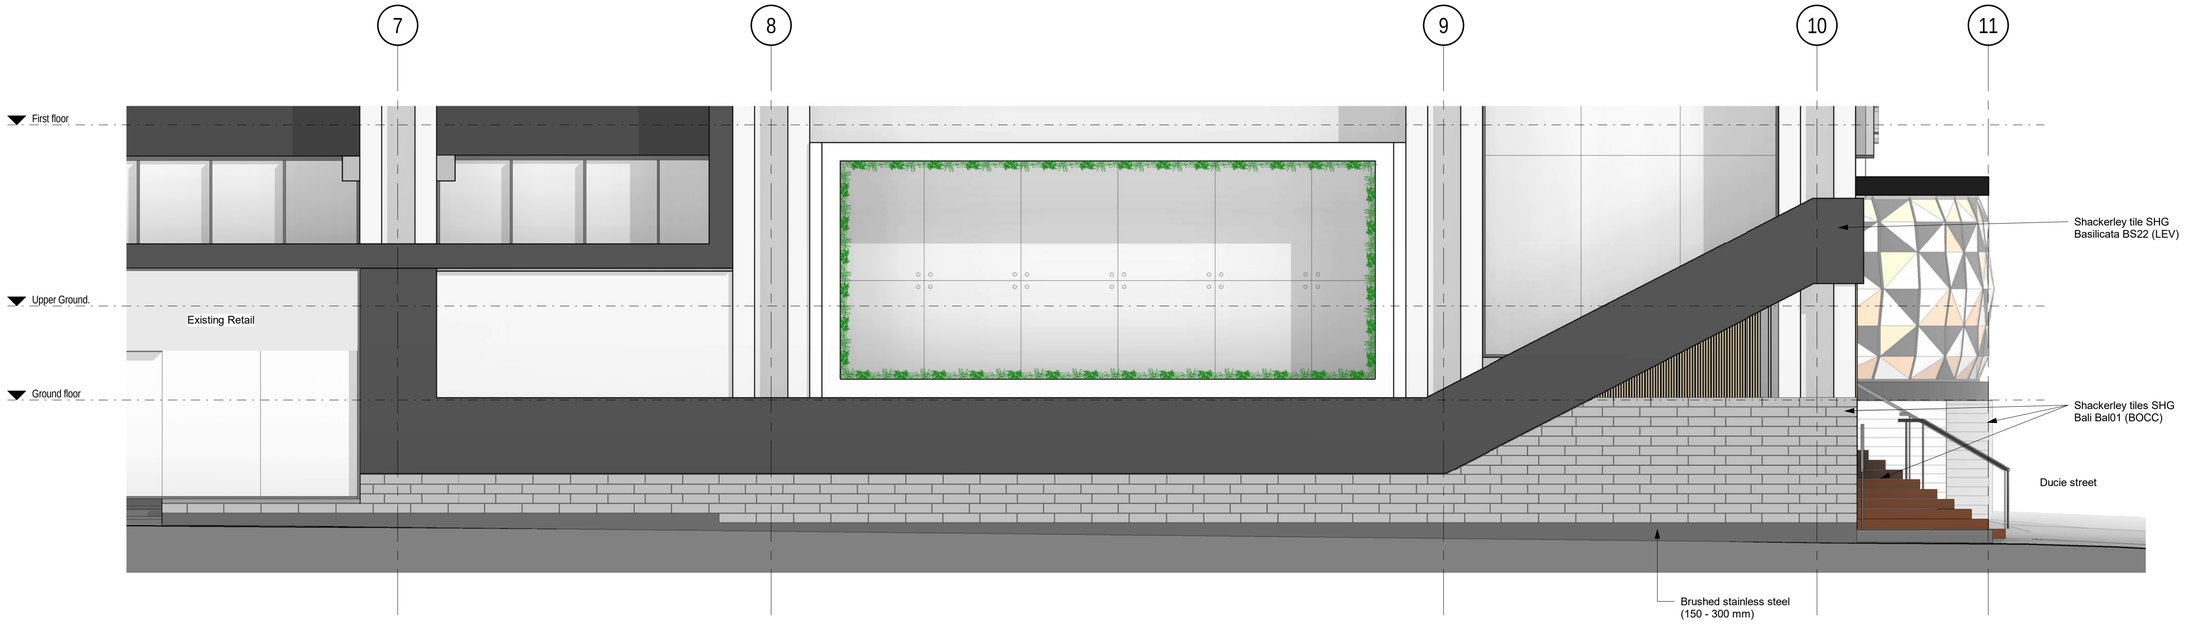

2 West Elevation 2 - Tiles setting out
1 : 50

Notes

Do not scale from this drawing.

All dimensions are to be checked prior to construction and any discrepancies are to be identified to the Architect.

Copyright reserved.

Refer to relevant NBS clauses

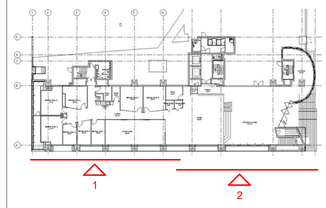

SOP - Setting out point
Corner of upper floor

A 17/02/20 First Issue MB

Revisions

Status
CONSTRUCTION

Client
Bruntwood

Project
111 Piccadilly
Manchester

Title
West Elevation
Tiles Setting Out

Scale	Size	Date	Drawn	Checked
1:50	A1	07/02/20	MB	CM

3DReid
www.3DReid.com
Architecture Interiors Masterplanning

Drawing No. 180048-3DR-XX-DR-20028

Rev. A