GENERAL NOTES

1. THIS DRAWING IS TO BE READ IN CONJUNCTION WITH ALL RELEVANT ARCHITECTS, ENGINEERS AND SPECIALIST DRAWINGS AND SPECIFICATIONS

2. DO NOT SCALE FROM THIS DRAWING IN EITHER PAPER OR DIGITAL FORM. USE WRITTEN DIMENSIONS ONLY.

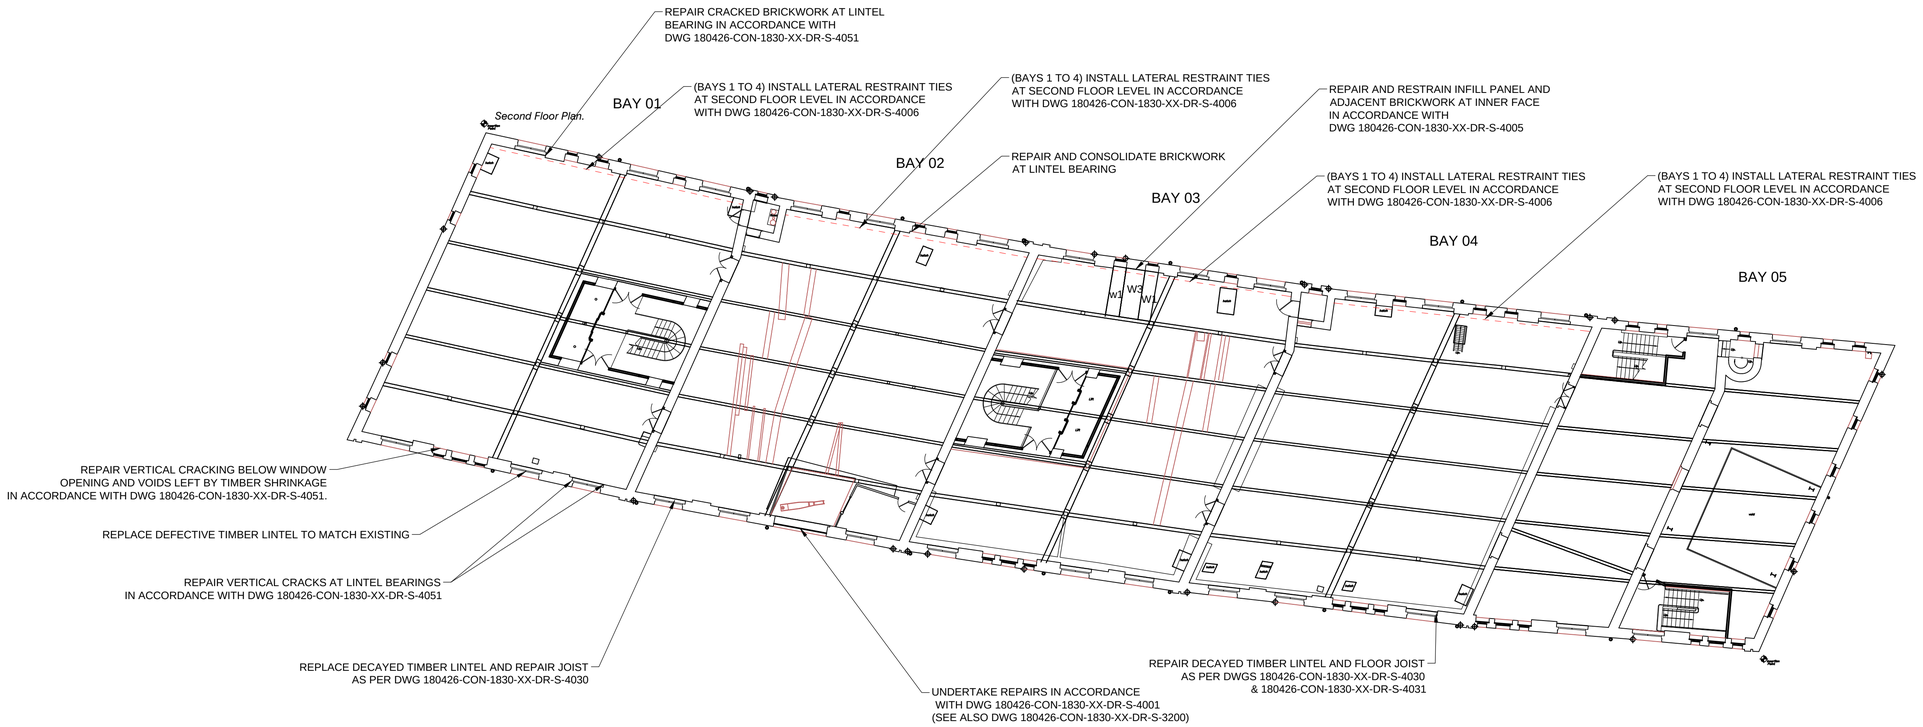


**NOT FOR CONSTRUCTION**

| Rev | Date | Description | Drawn | Check |
|---|---|---|---|---|
| T1 | 21.06.19 | PRELIMINARY TENDER ISSUE | SW | KC |


conisbee | Consulting Structural Engineers Consulting Civil Engineers

London • Cambridge • Norwich

1-5 Offord St London N1 1DH
Telephone 020 7700 6666
www.conisbee.co.uk


Drawing Status
TENDER

Project
SCIENCE & INDUSTRY MUSEUM
1830 WAREHOUSE URW

Title
SECOND FLOOR PLAN

Drawing No
**180426-CON-1830-02-DR-S-1102**

Date MAY 2019
Scale 1:200@A1
Drawn SW
Engineer SW
Project No **180426**
Revision **T1**