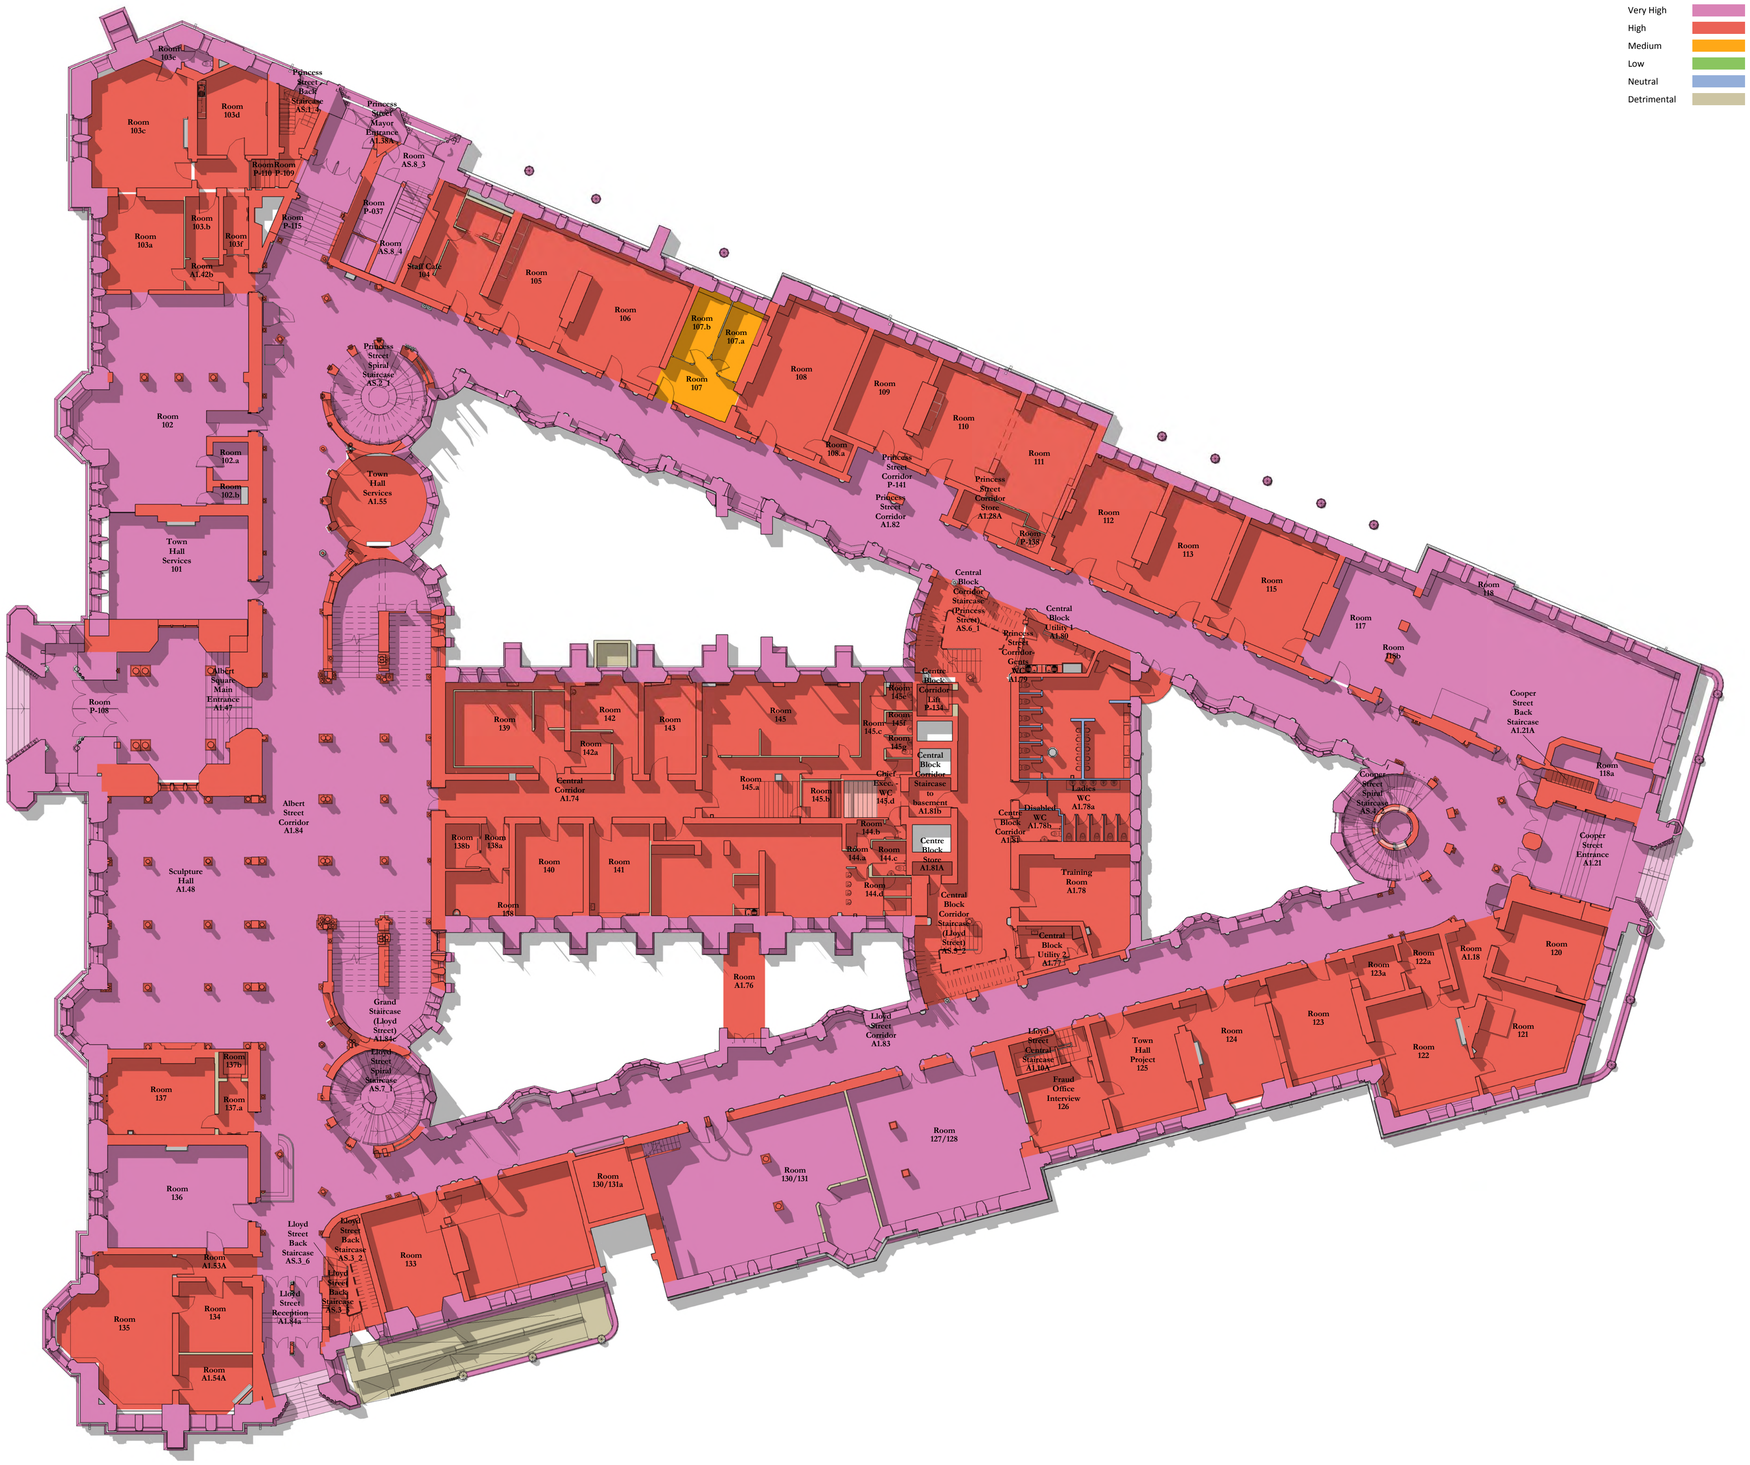

Heritage Significance Legend

- Very High
- High
- Medium
- Low
- Neutral
- Detrimental

Heritage Significance Level GF

1 : 200

Scale Bars to be used as guidance only - refer to sheet size below

1:100	mm	1000		3000		5000		7000
1:200	mm		5000		8000		12000	16000
1:500	M	5		15		25		35
1:1250	M	10		30		50	70	90

Notes:

Drawings are based on survey data and may not accurately represent what is physically present.
Do not scale from this drawing. All dimensions are to be verified on site before proceeding with the work.
All dimensions are in millimeters unless noted otherwise.
Purcell shall be notified in writing of any discrepancies.

Key Plan

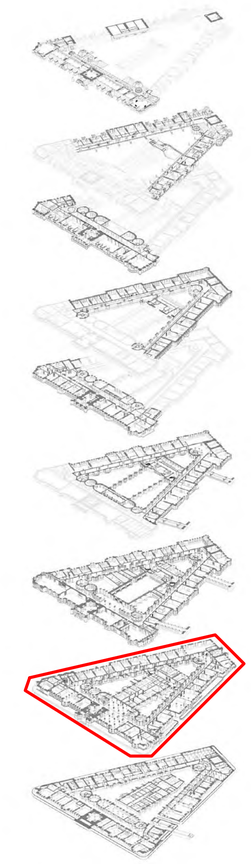

ISSUE	DATE	APPROVED	DRAWN	DESCRIPTION
-	30/08/2019	DH/CS	AOF	First Issue. Issues for LBC/Planning. Replaces original drawing OTH-PUR-TH-00-DWG-A-0141 as the floor levels have changed.

OUR TOWN HALL PROJECT

PURCELL

Project Office, Room 308, Town Hall, MANCHESTER M60 2L1
+44 (0) 7970 097 432
www.purcelluk.com

PROJECT STATUS	RIBA STAGE 4
CLIENT	MANCHESTER CITY COUNCIL
PROJECT	OUR TOWN HALL
DRAWING TITLE	HERITAGE SIGNIFICANCE EXISTING LEVEL GF
SIZE & SCALE	A1: As indicated
DRAWING STATUS	For Review and Comment
JOB NUMBER	236959
DRAWING NO.	OTH-PUR-TH-GF-DWG-A-0191
REV	-

© PURCELL 2012. PURCELL IS THE TRADING NAME OF PURCELL MILLER TRITTON LLP