

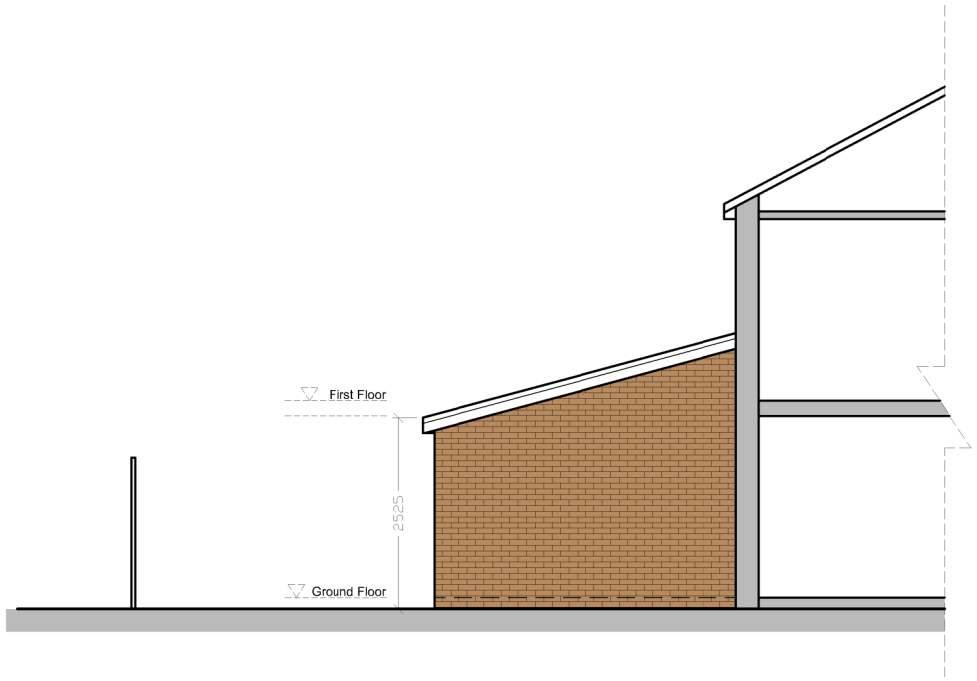



Proposed Side Elevation
Scale 1:100

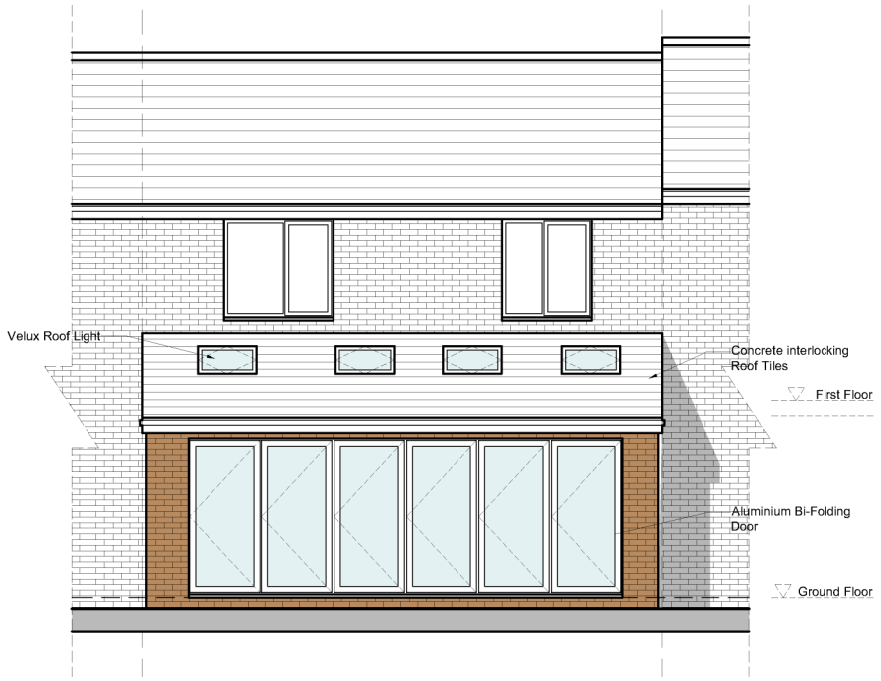


Proposed Rear Elevation
Scale 1:100

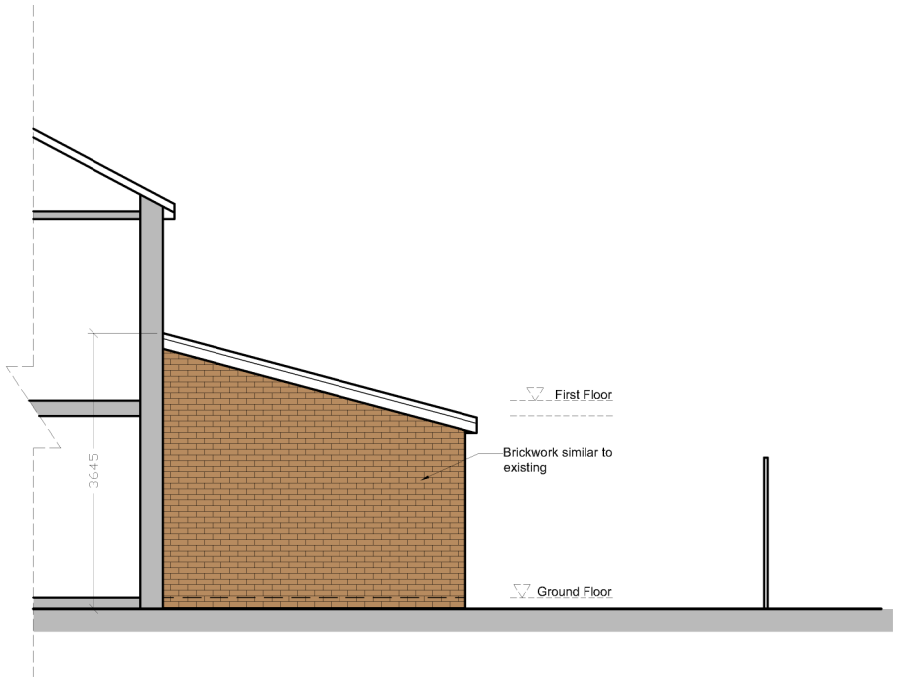

Proposed Side Elevation
Scale 1:100

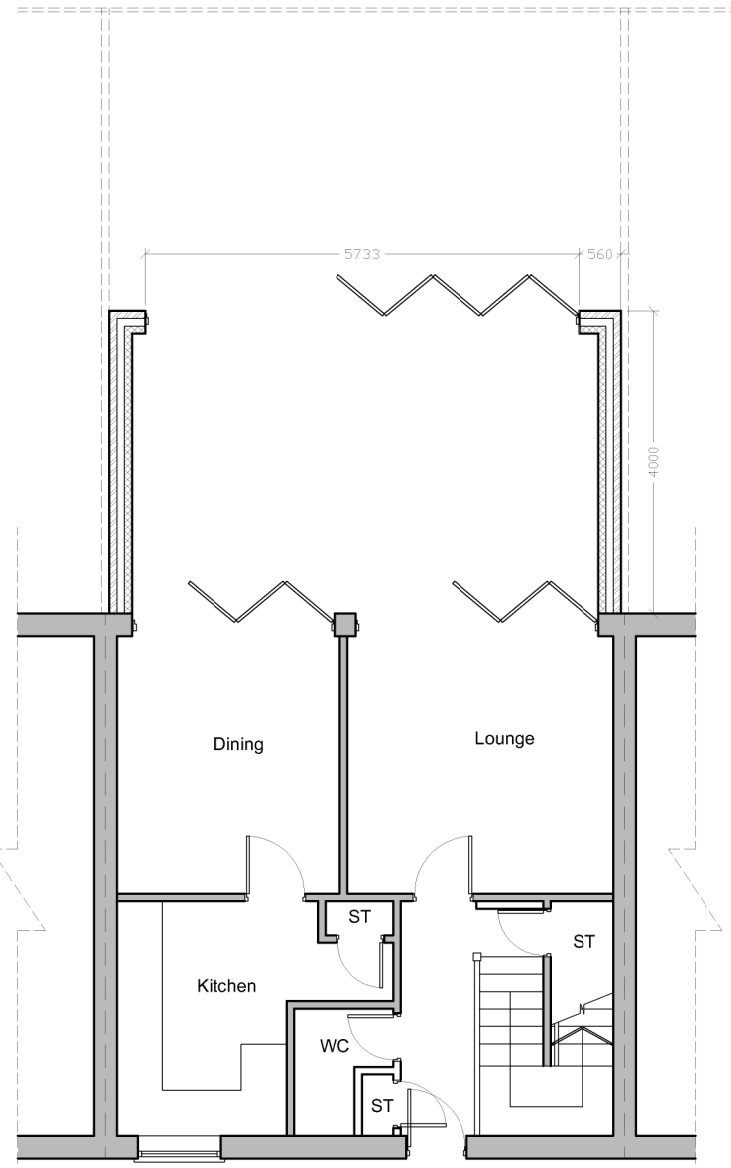

Proposed Ground Floor Plan
Scale 1:100

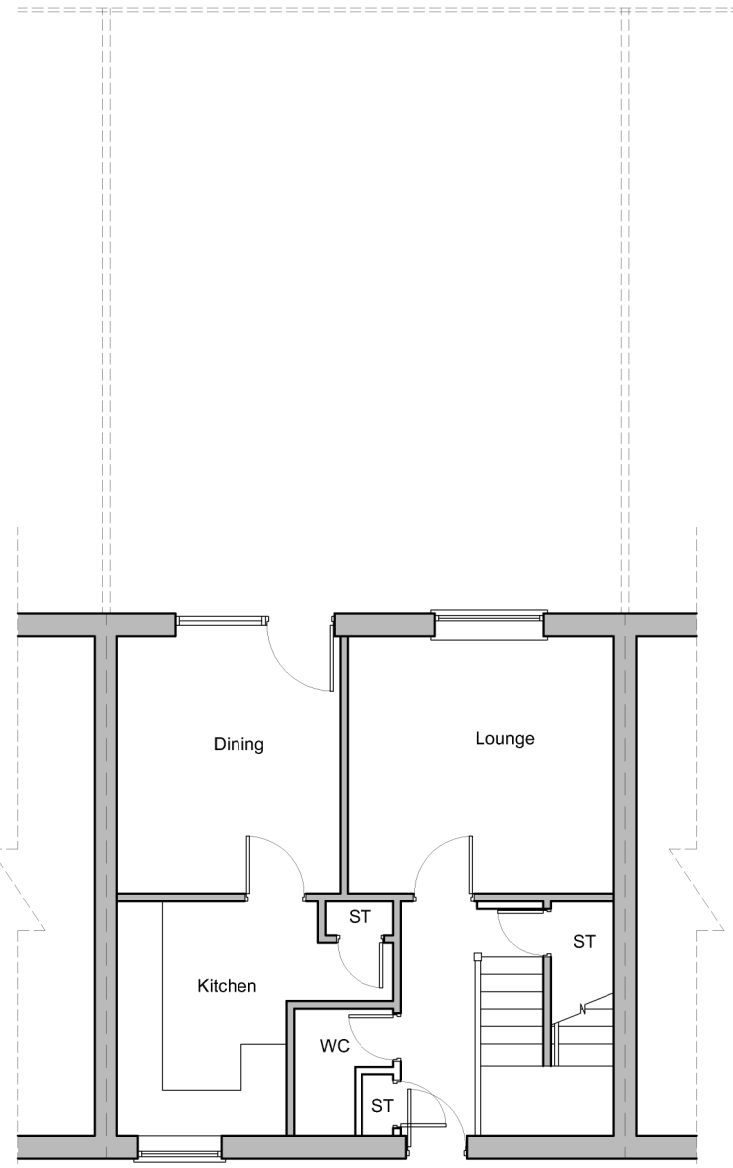

Existing Ground Floor Plan
Scale 1:100



Existing Rear Elevation
Scale 1:100

Scale 1:100 @ A3

2m 0 2m 4m 6m 8m 10m

M-Design	Design and Project Management	Date 20-03-2020
Project Title Proposed single storey rear extension	Address 5 Howard Spring Walk Manchester M8 9EL	Dwg No. 01
Drawing Title Proposed Plan and Elevations		