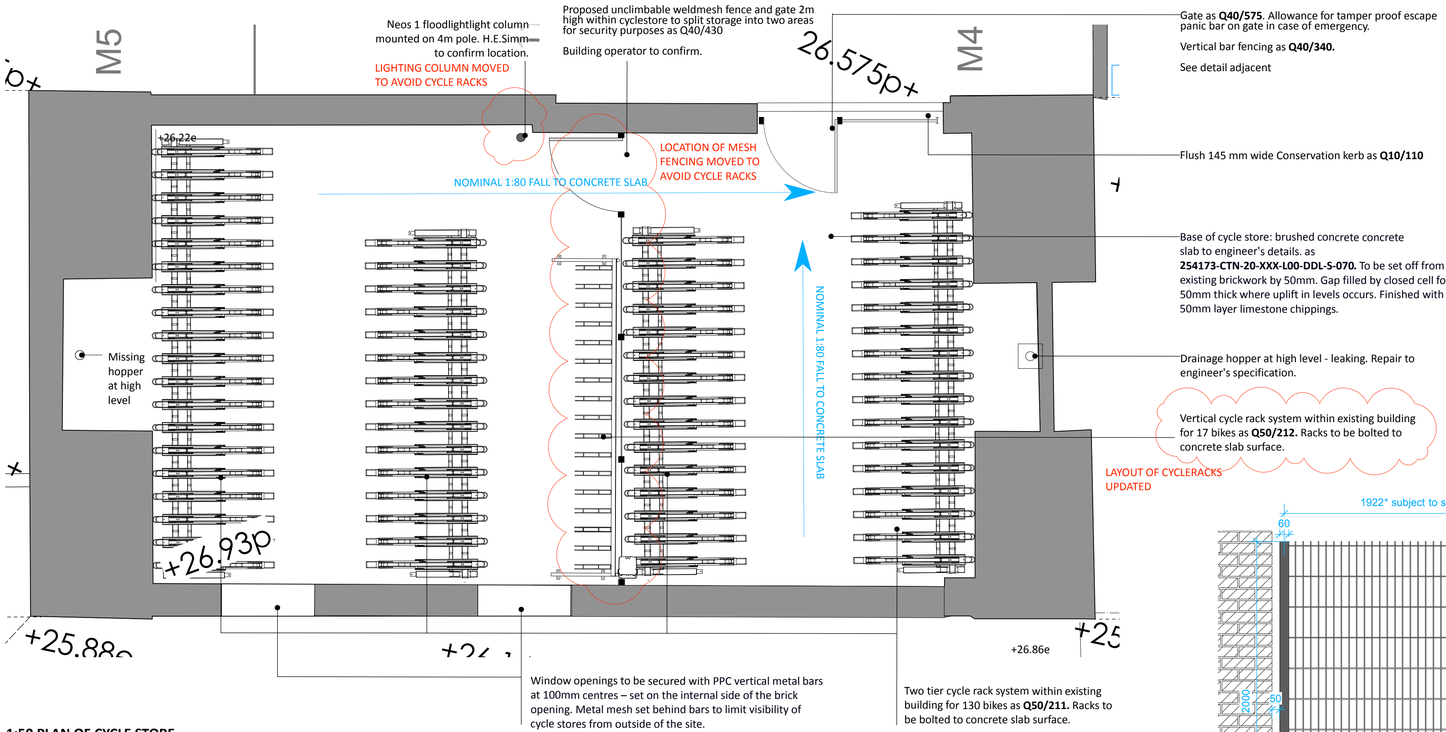

1:50 PLAN OF CYCLE STORE

NOTE:

Drawing to be read in conjunction with architect's scoping document.:
16042_External Cycle Store Scoping Document

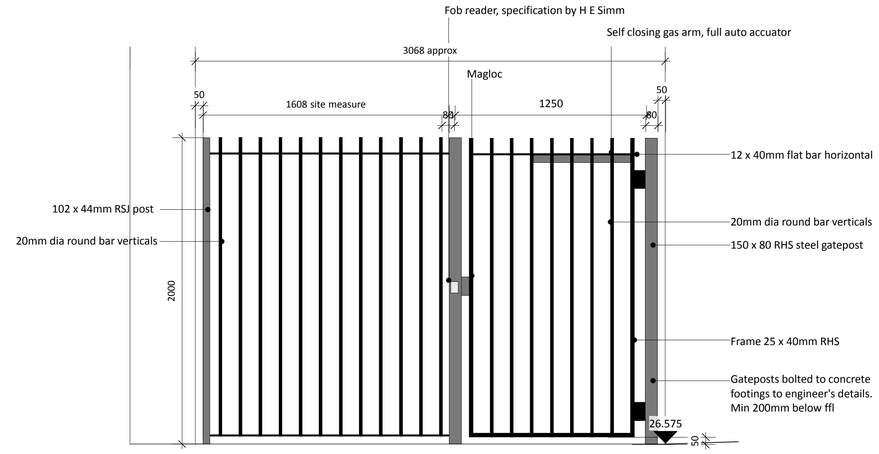

1:20 EXTERNAL GATE DETAIL

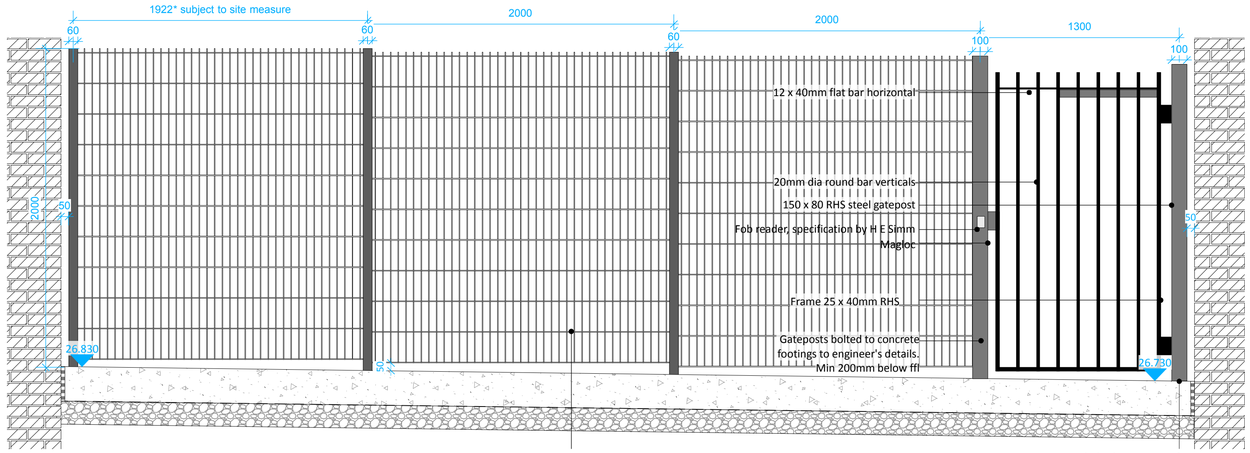

1:20 INTERNAL WELDMESH GATE DETAIL

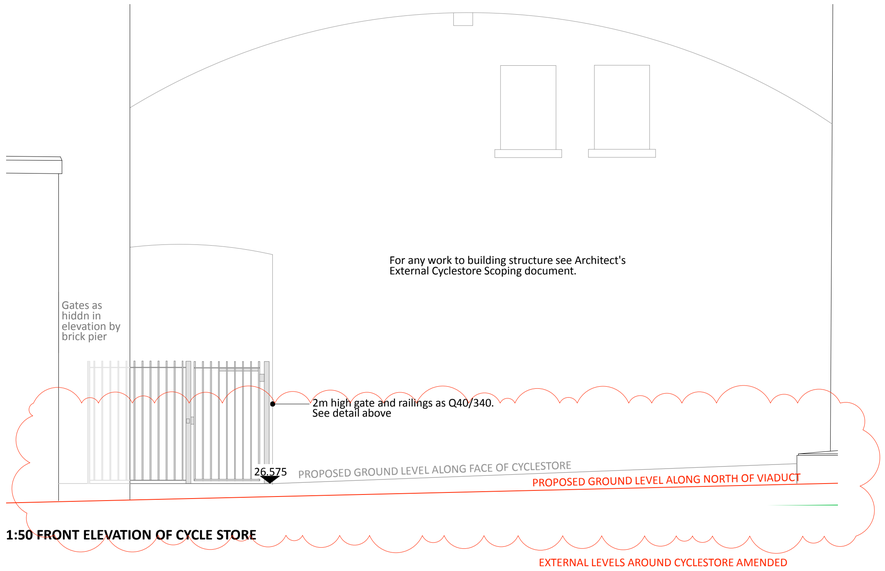

1:50 FRONT ELEVATION OF CYCLE STORE

EXTERNAL LEVELS AROUND CYCLESTORE AMENDED

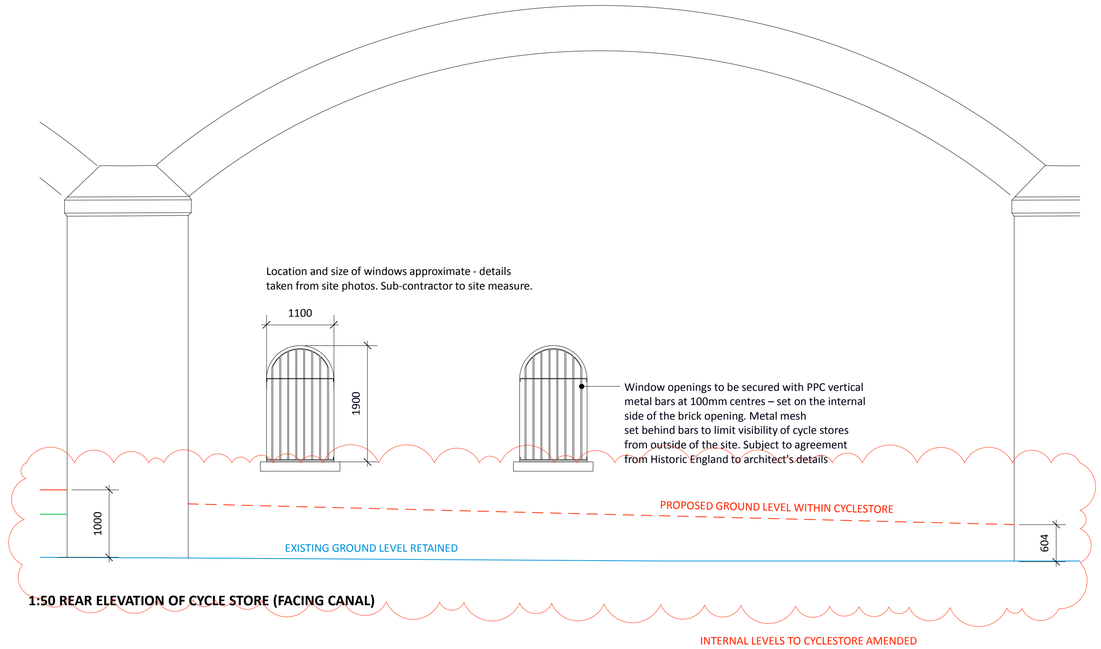

1:50 REAR ELEVATION OF CYCLE STORE (FACING CANAL)

INTERNAL LEVELS TO CYCLESTORE AMENDED

REV P1	RD	2020-02-07	Issued for planning
REV C1	RL	2019-09-04	First issue for Construction

landscapeprojects

31 BLACKFRIARS ROAD
SALFORD
MANCHESTER
M3 7AQ

+44 (0) 161 839 8336

www.landscapeprojects.co.uk
post@landscapeprojects.co.uk

JOB TITLE	Potato Wharf 3&4
LOCATION	Manchester
CLIENT	Lendlease
TITLE	Viaduct Cyclestore
SCALE	Various @ A1
STATUS	Construction
DATE	2019-07-04
DRAWN	RD
CHECKED	NS
REFERENCE	254173-LPP-90-SW-L00-DET-L-0200 REV P1

© All information contained within this document remains copyright of Landscape Projects Ltd. and shall not be reproduced without prior consent.

(1) Do not scale from this drawing - use written dimensions only. (2) All dimensions are in millimeters unless noted. (3) All dimensions shall be verified on site before proceeding with the work. (4) Contractor to report and discreoancies or errors before proceeding on site. (5)Landscape Projects shall be notified of any discrepancies. (6) Engineer to specify all sub-bases. Any below ground construction is indicative.