


PROPOSED NEW LAYOUT – SINGLE STOREY

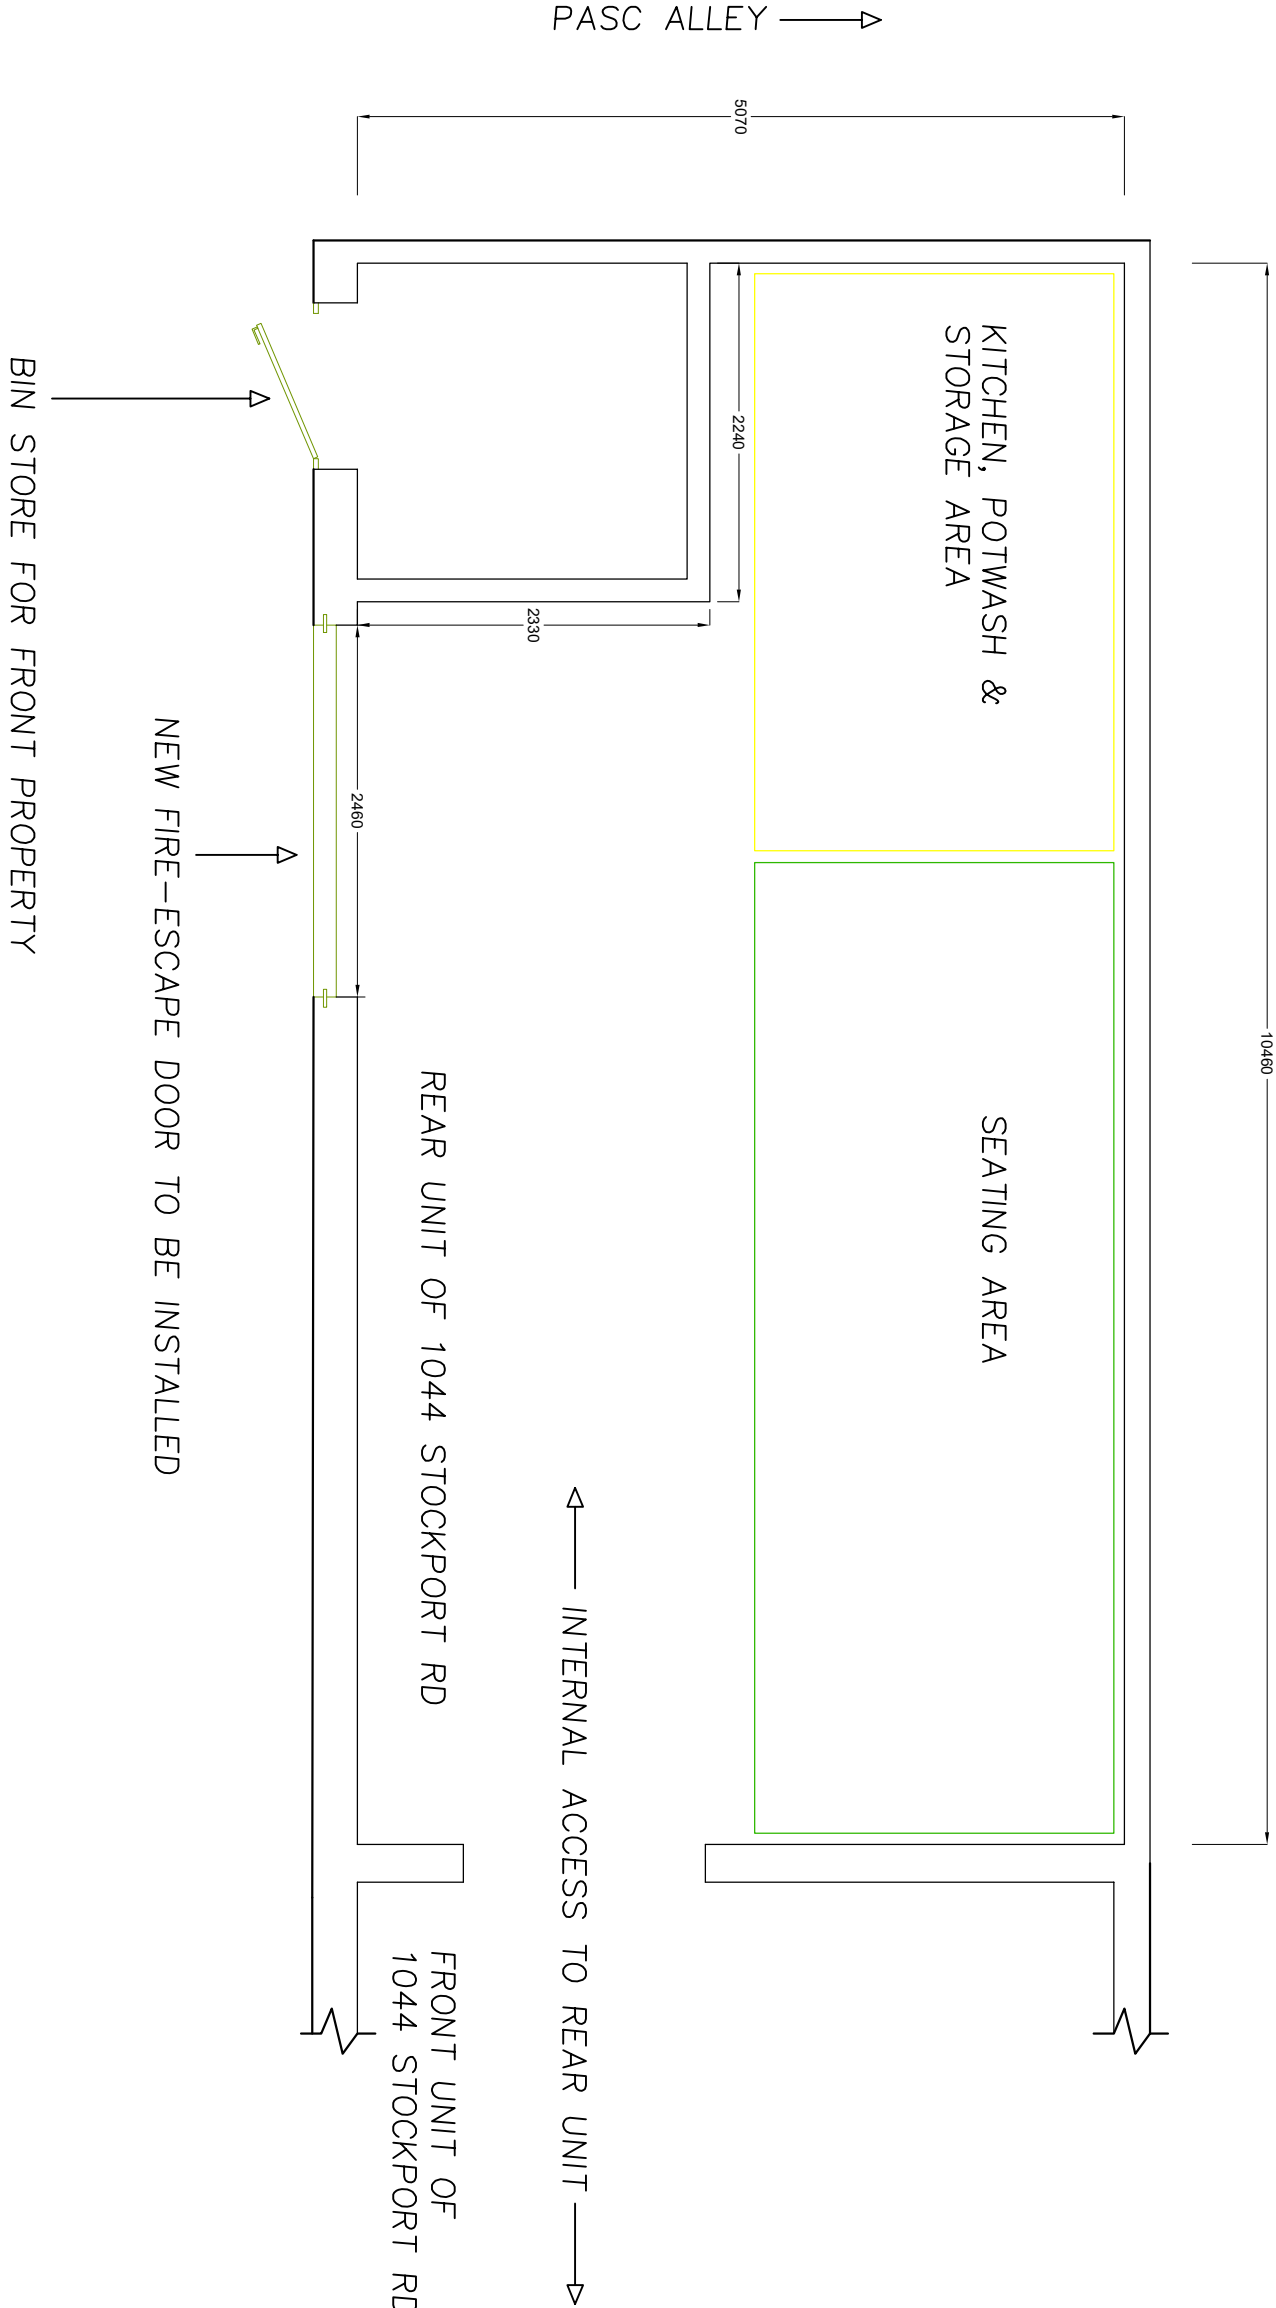

REAR SECTION OF 1044 STOCKPORT RD
LITTLE BITTERN LTD
SCALE: 1:50 @ A3 (measurements in mm)