RF_2_ PUR_ Bird guano likley to be encountered in roof spaces

RF_1_ PUR_ No in-situ leadwelding permitted

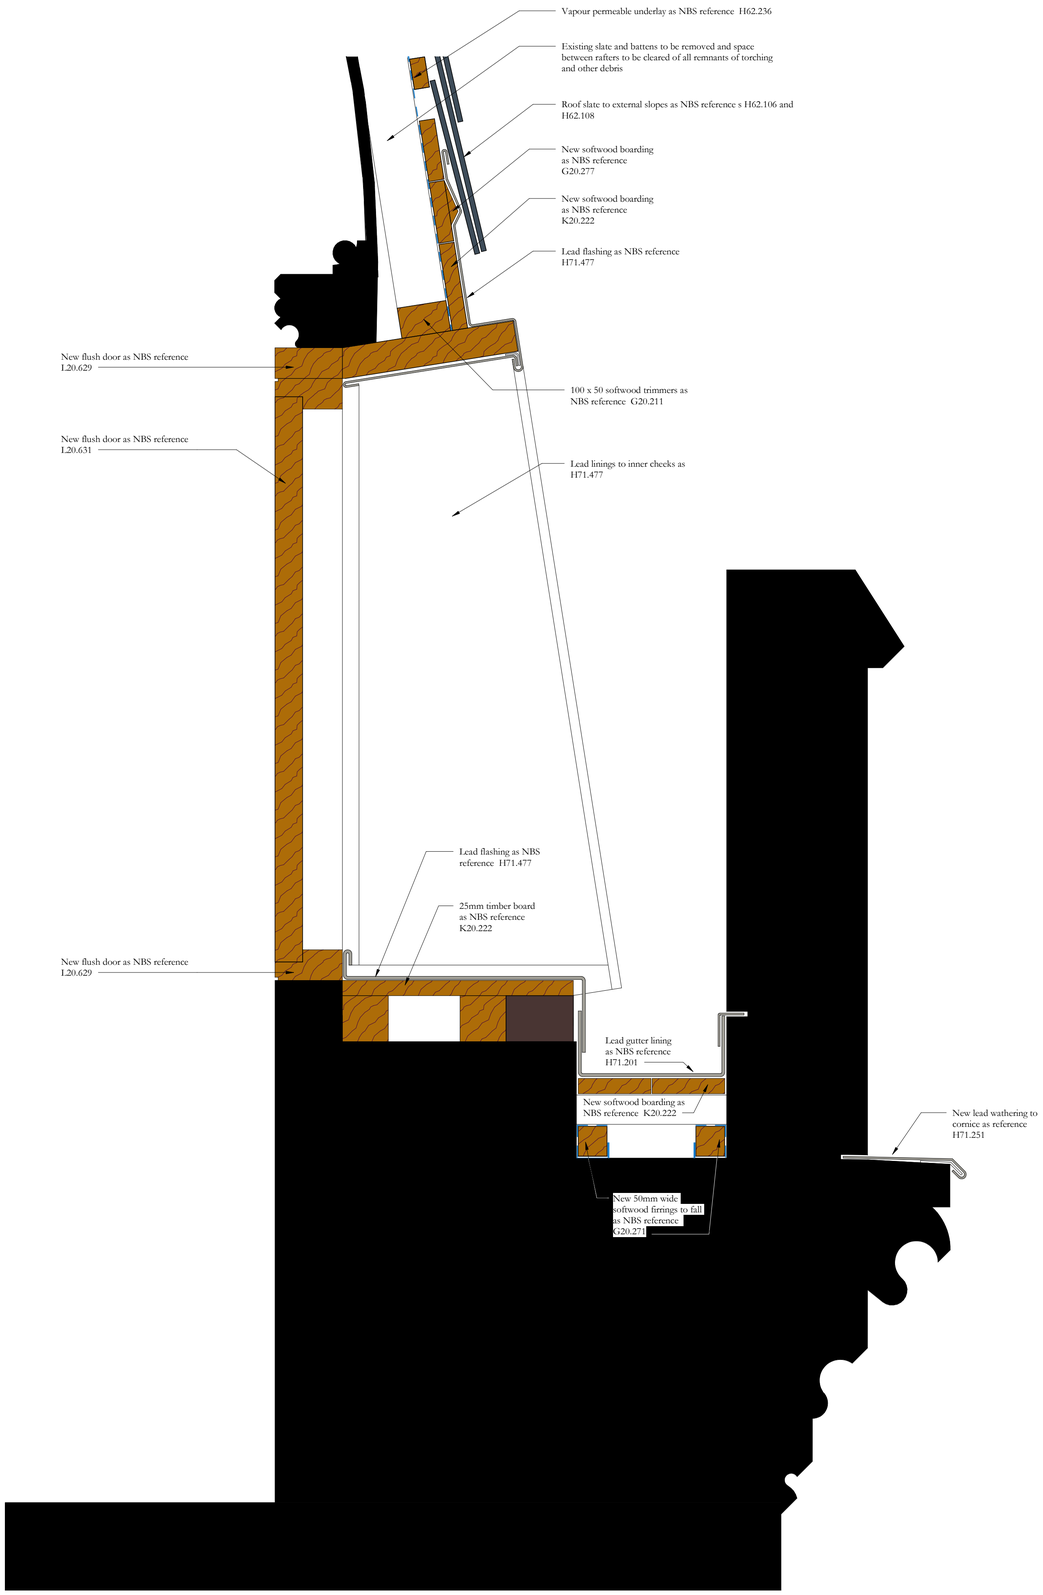

Scale Bars to be used as guidance only - refer to sheet size below

1:100	mm	1000	3000	5000	7000			
1:200	mm	5000	8000	12000	16000			
1:500	M	5	15	25	35			
1:1250	M	10	30	50	70	90		

Notes:
Drawings are based on survey data and may not accurately represent what is physically present.
Do not scale from this drawing. All dimensions are to be verified on site before proceeding with the work.
All dimensions are in millimeters unless noted otherwise.
Purcell shall be notified in writing of any discrepancies.

Key Plan

ISSUE	DATE	APPROVED	DRAWN	DESCRIPTION
01	12/11/2019	JC	GR	See detailed note in revision cloud
-	30/09/2019	GR	VT	First Issue

OUR TOWN HALL PROJECT

PURCELL

Project Office, Town Hall, MANCHESTER M60 2LA
+44 (0) 7970 097 432
www.purcelluk.com

PROJECT STATUS	**RIBA STAGE 4**
CLIENT	**MANCHESTER CITY COUNCIL**
PROJECT	**OUR TOWN HALL**
DRAWING TITLE	**Access hatch detail for roofs NCR03b, NCR05b, SCR02b and SCR05b**
SIZE & SCALE	**A1: 1 : 5**
DRAWING STATUS	**For Tender**
JOB NUMBER	**236959**
DRAWING NO.	**OTH-PUR-TH-RF-DWG-A-7026**
REV	**01**

Revision 01: NBS notes and references added for timber door and frame to access hatch. Reference added for lead flashing to cheeks. Title amended. 12/11/2019

© PURCELL 2019. PURCELL ® IS THE TRADING NAME OF PURCELL ARCHITECTURE LTD.