




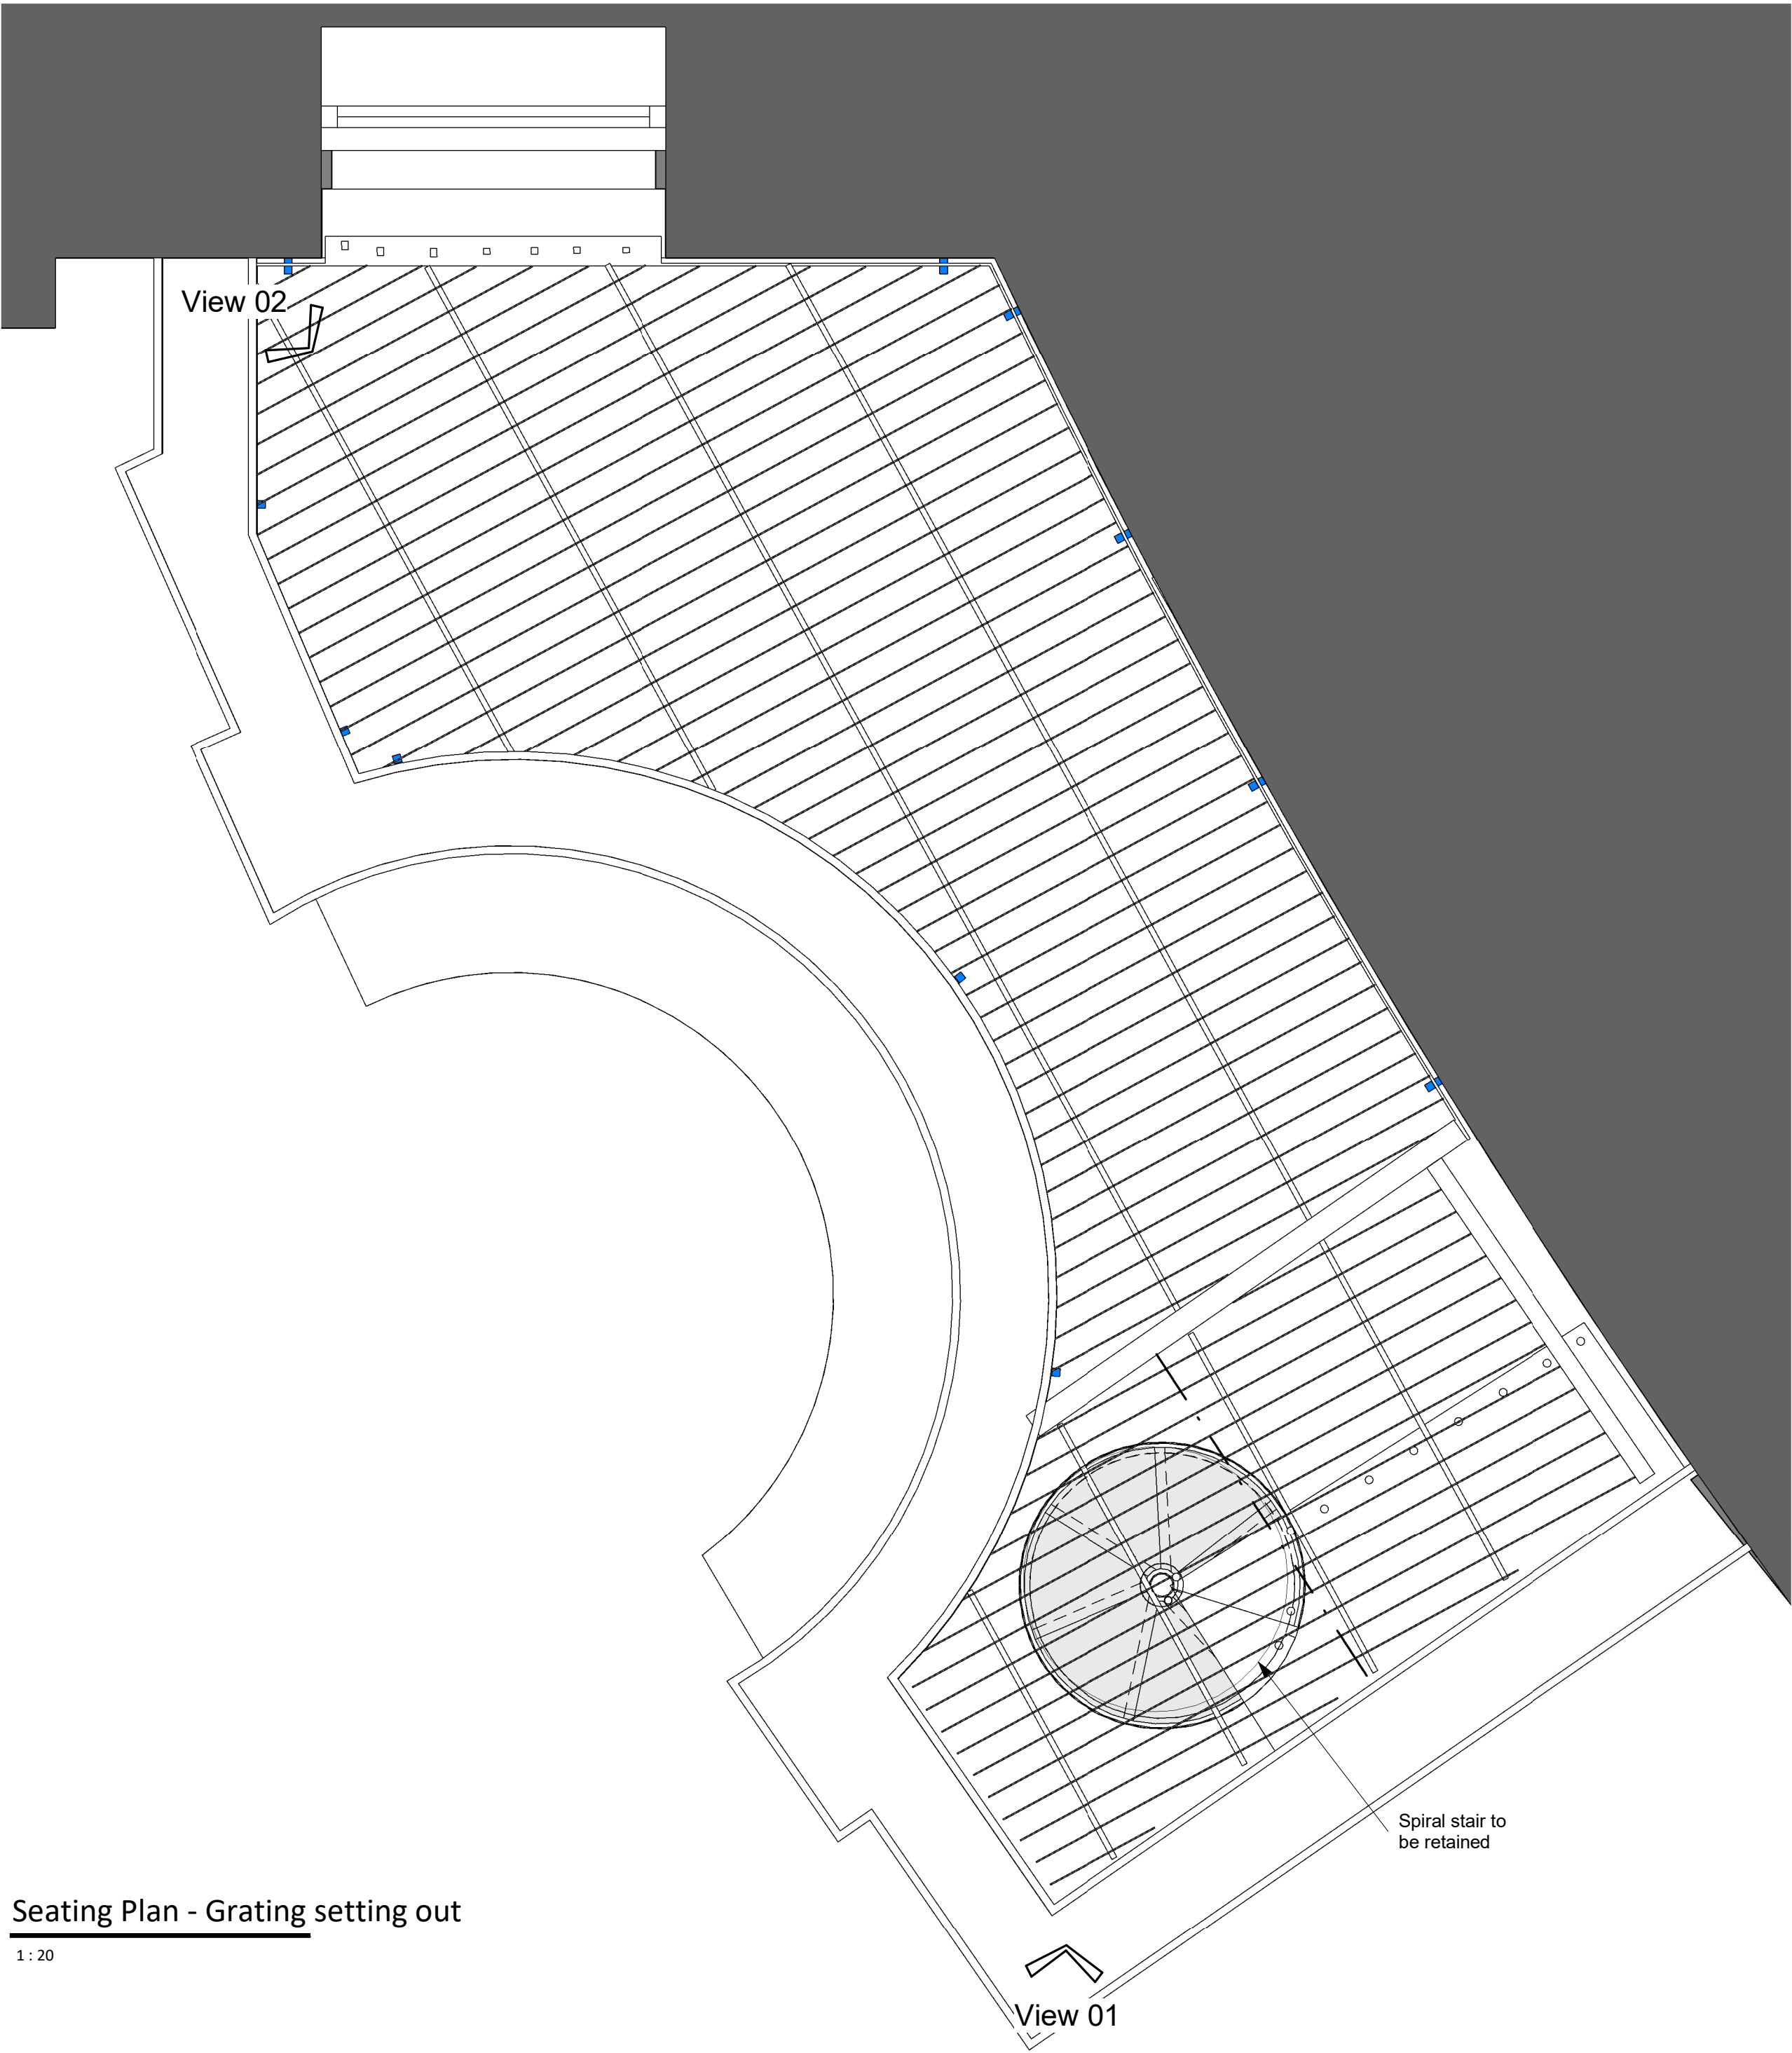


Seating Plan - Grating setting out
1 : 20

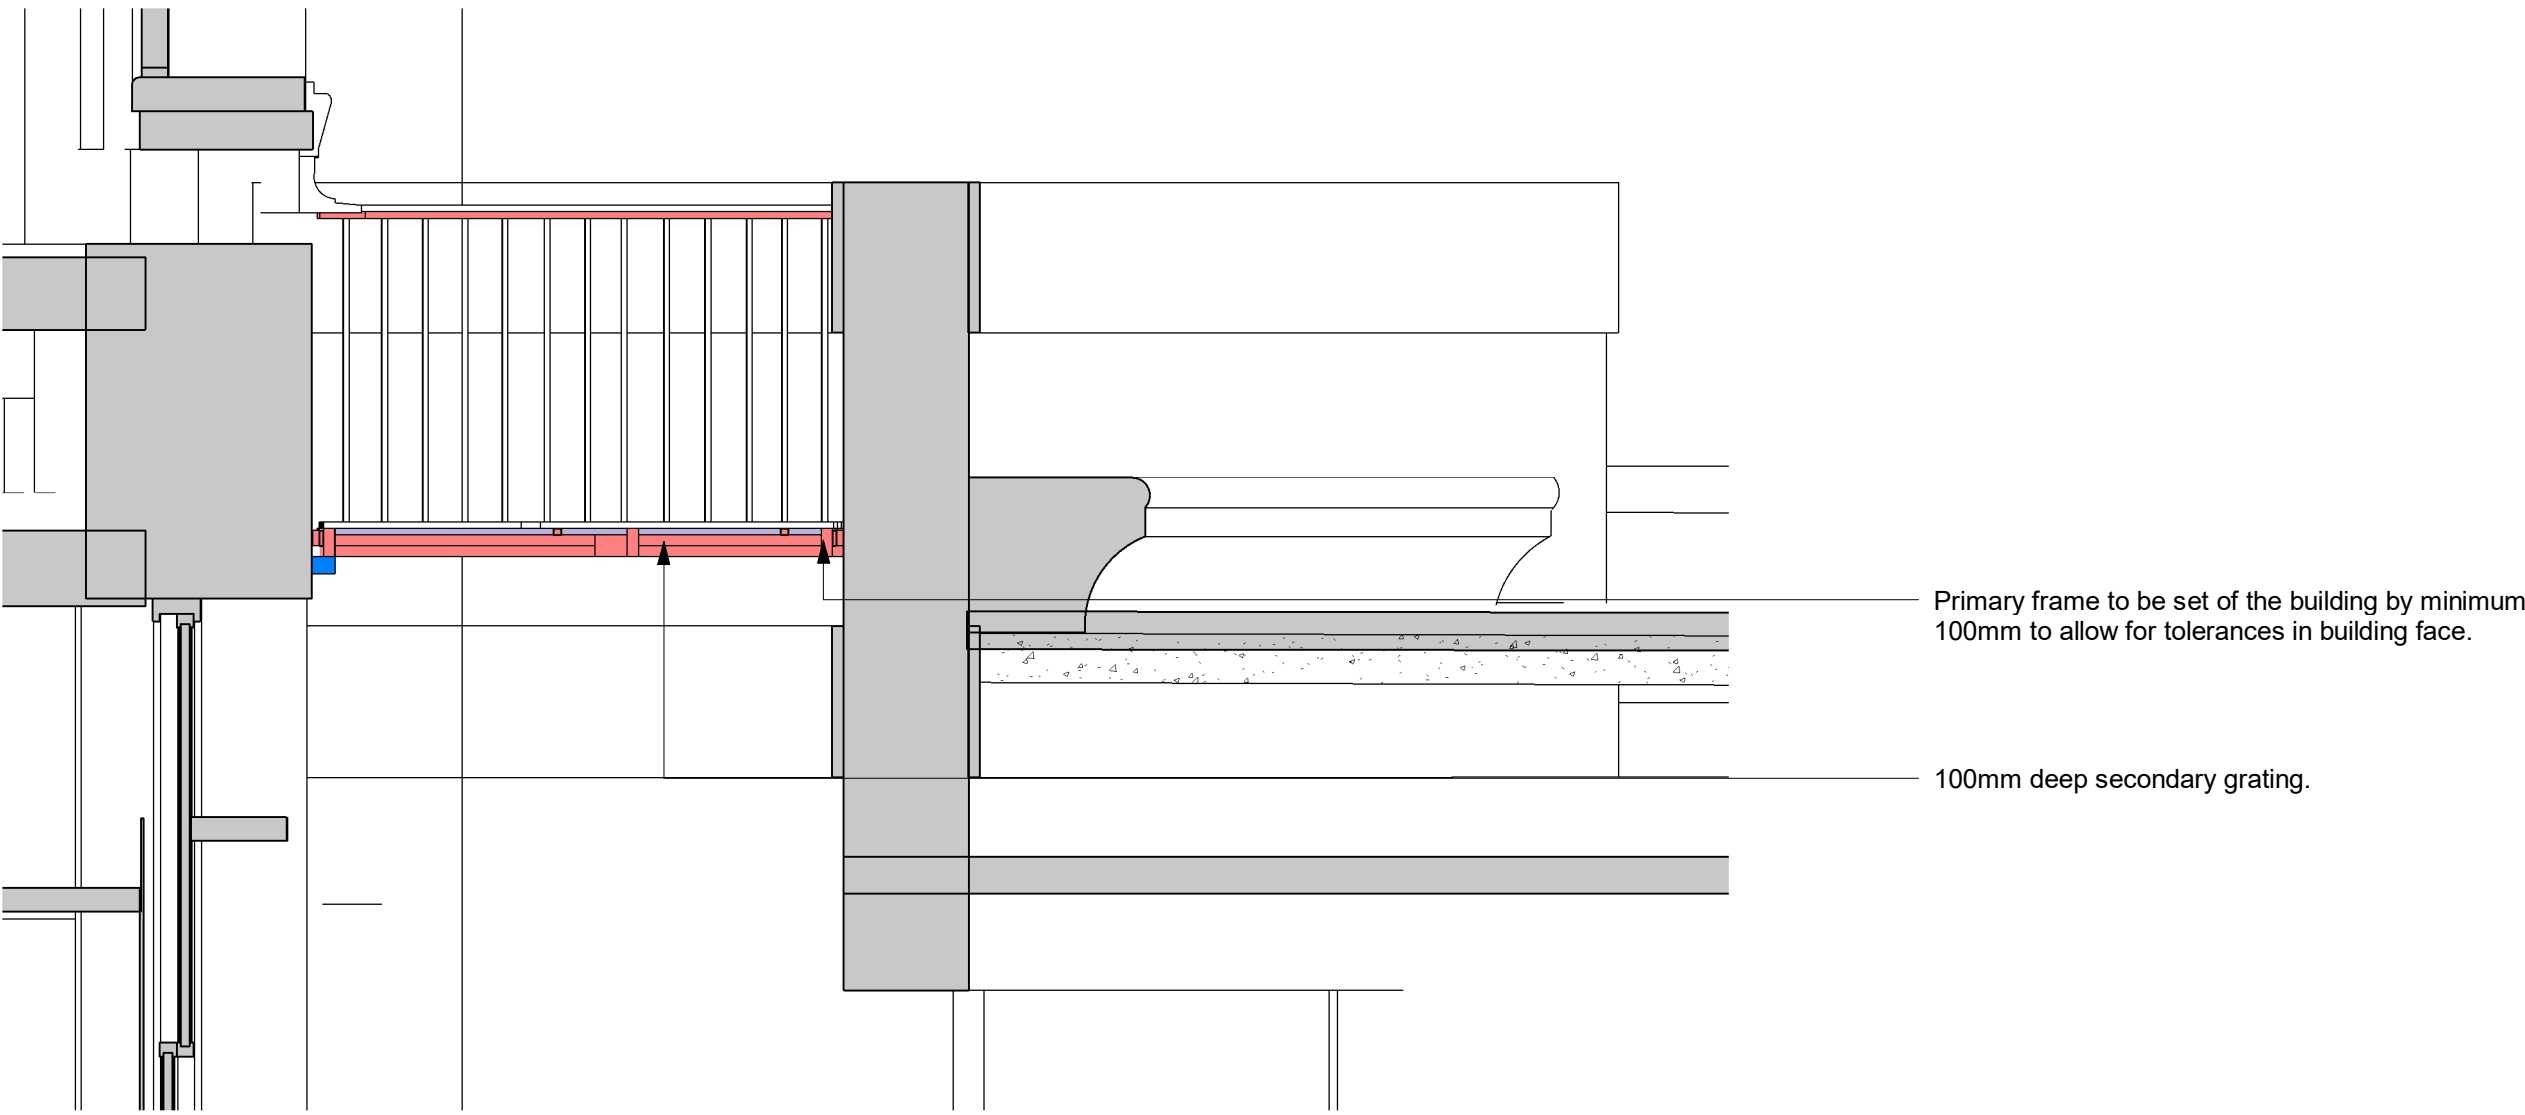

Typical section through grating
1 : 20

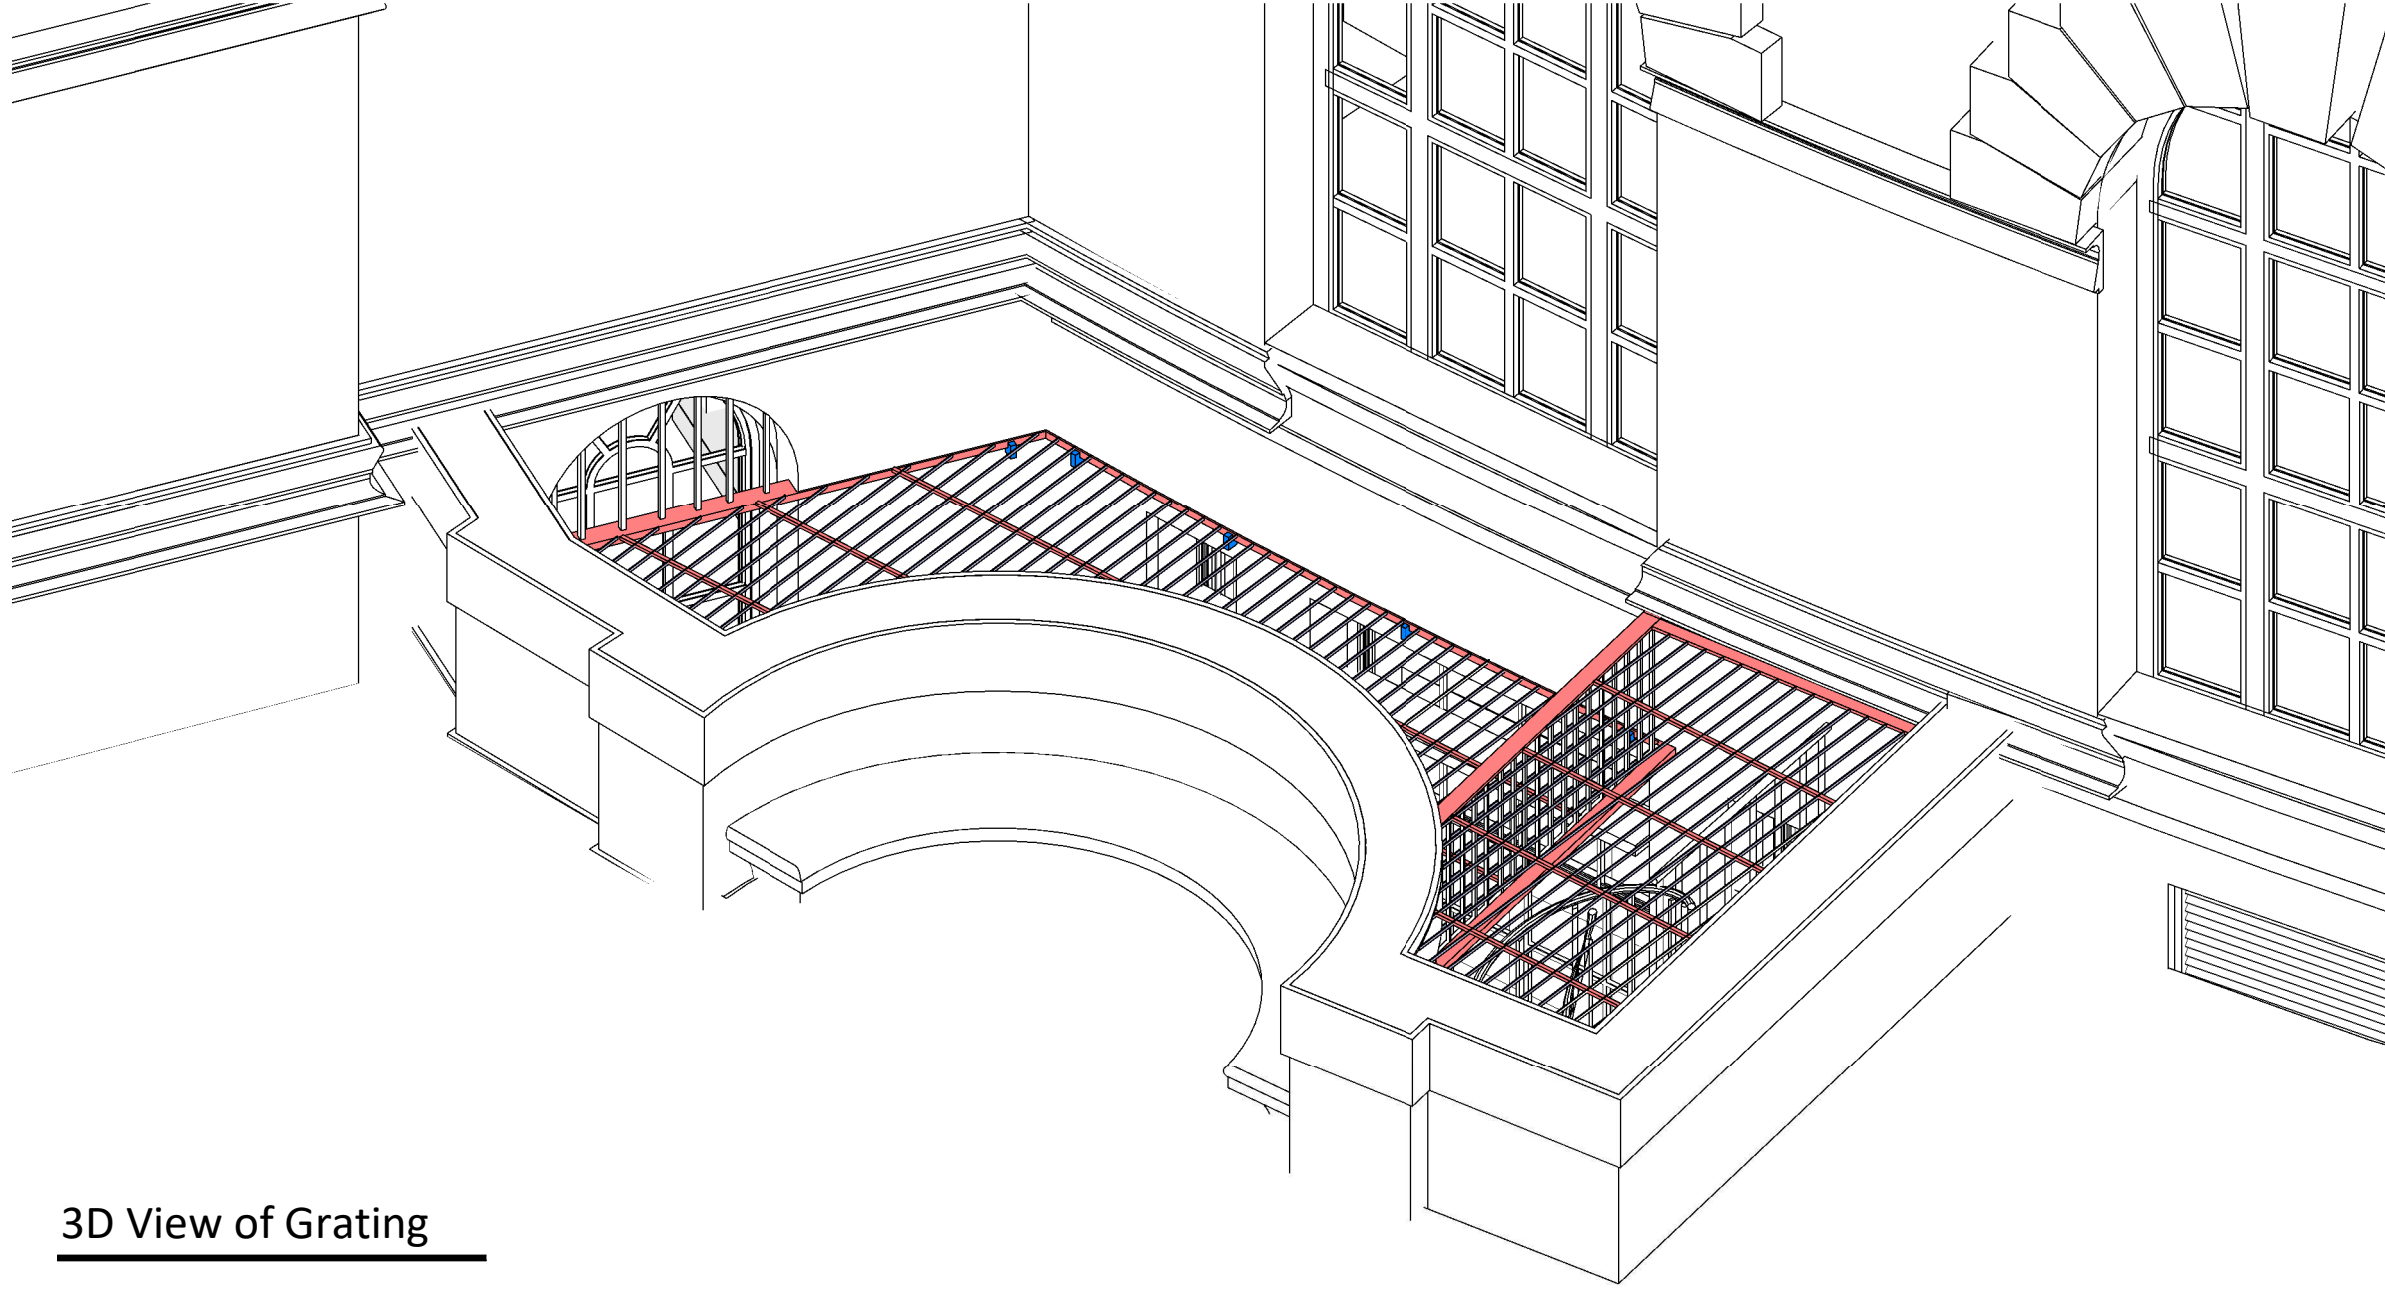

3D View of Grating

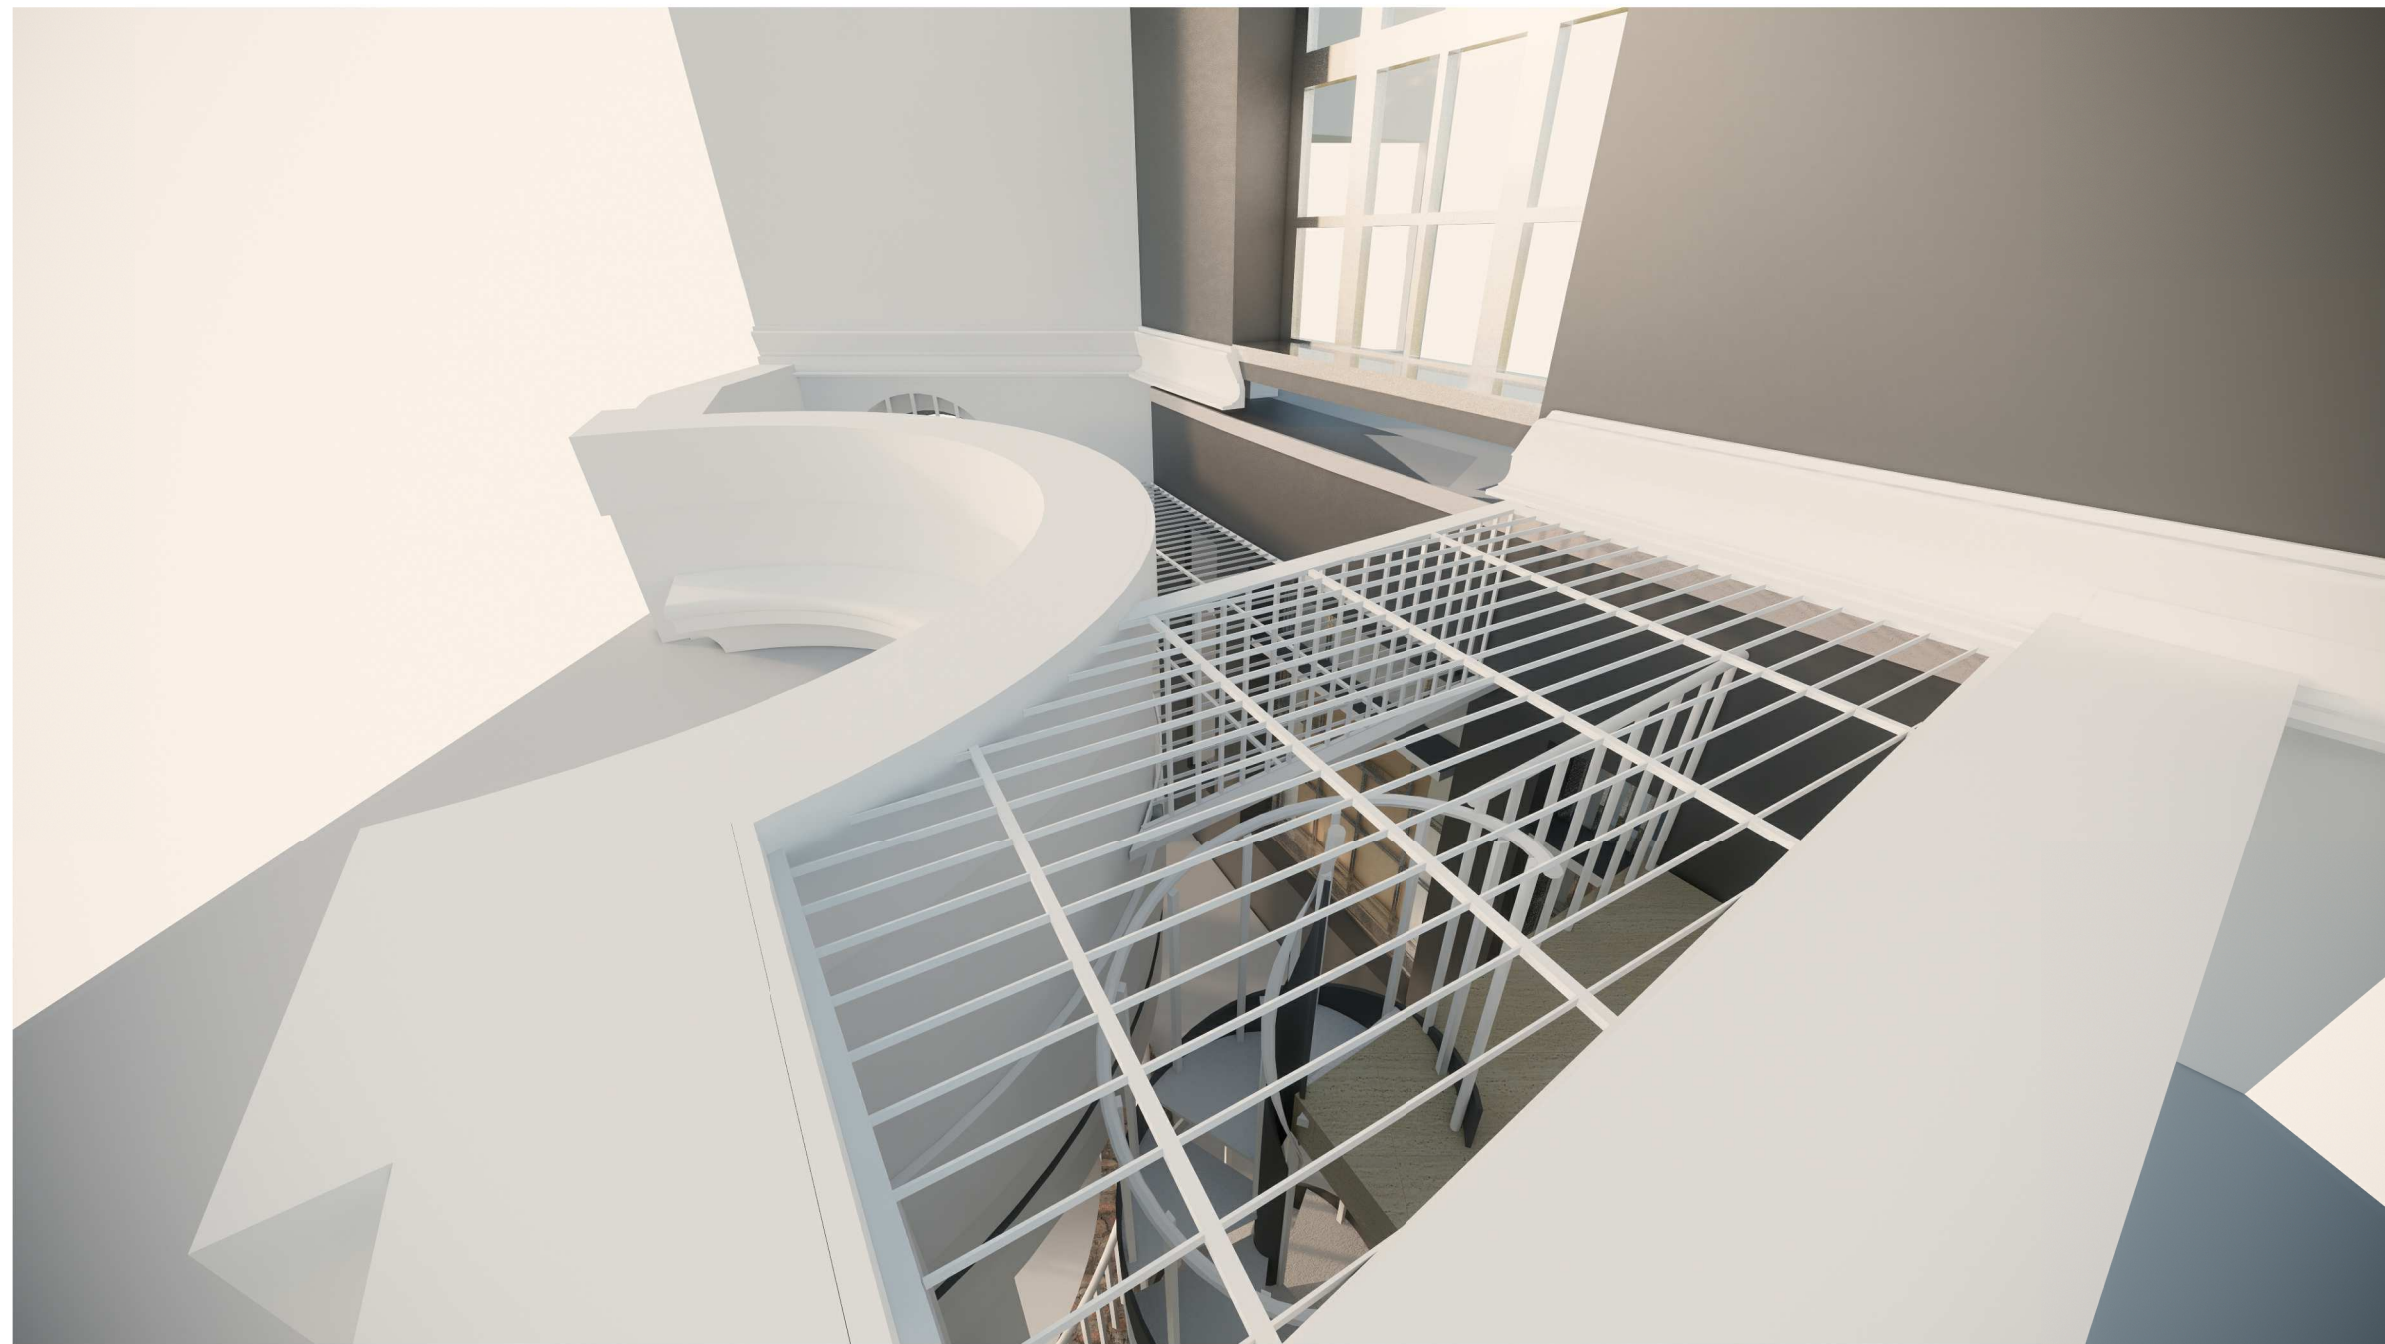

View 01



View 02

The use of this data by the recipient acts as an agreement of the following statements. Do not use this data if you do not agree with any of the following statements:-

All drawings are based upon site information supplied by third parties and as such their accuracy cannot be guaranteed. All features are approximate and subject to clarification by a detailed topographical survey, statutory service enquiries and confirmation of the legal boundaries.

The controlled version of this drawing should be viewed in DWF or PDF format not DWG or other formats. All prints of this drawing must be made in full colour.

Where this drawing has been based upon Ordnance Survey data, it has been reproduced under the terms of Ryder Licence No. 100000144. Reproduction of this drawing in whole or in part is prohibited without the prior permission of Ordnance Survey.

Do not scale the drawing. Use figured dimensions in all cases. Check all dimensions on site. Report any discrepancies in writing to Ryder before proceeding.

Proposed works

1 : 20

Denotes existing angle steel brackets fixed back into stonework / structure to support grille above. all fixings and brackets to be reviewed on site by structural engineer to ensure suitability of fixing and that adequate support will be maintained to new grille.

Denotes primary frame forming new grille to be fabricated to suit the sizes of the existing frame. Frame to be fitted over existing brackets as per current details. Additional frame to be detailed to reduce spans of secondary rods.

Denotes secondary steel rods welded between primary frame to form grille as per current layout.

Revision	Date	Drawn by	Checked by
P2	07/11/2019	SAY	MCA
General Updates to suit latest grille design			
Revision	Date	Drawn by	Checked by
P1	19/03/2019	SDow	CRu
Work in progress			

Amendment
Purpose of Issue
Issued for Information
Project
Manchester City Council
Central Library
St Peters Square, Manchester
Drawing
Grating Proposal

Drawing No.	Originator	Zone	Level	Type	Role	Number
Project ID	-	RYD	-00	- ZZ	- DR	- A
MCL	-	RYD	-00	- ZZ	- DR	- A
Ryder Project No.	Scale at A1	Drawn By	Status	Revision		
2164-02	1 : 20	SDow	S2	P2		