



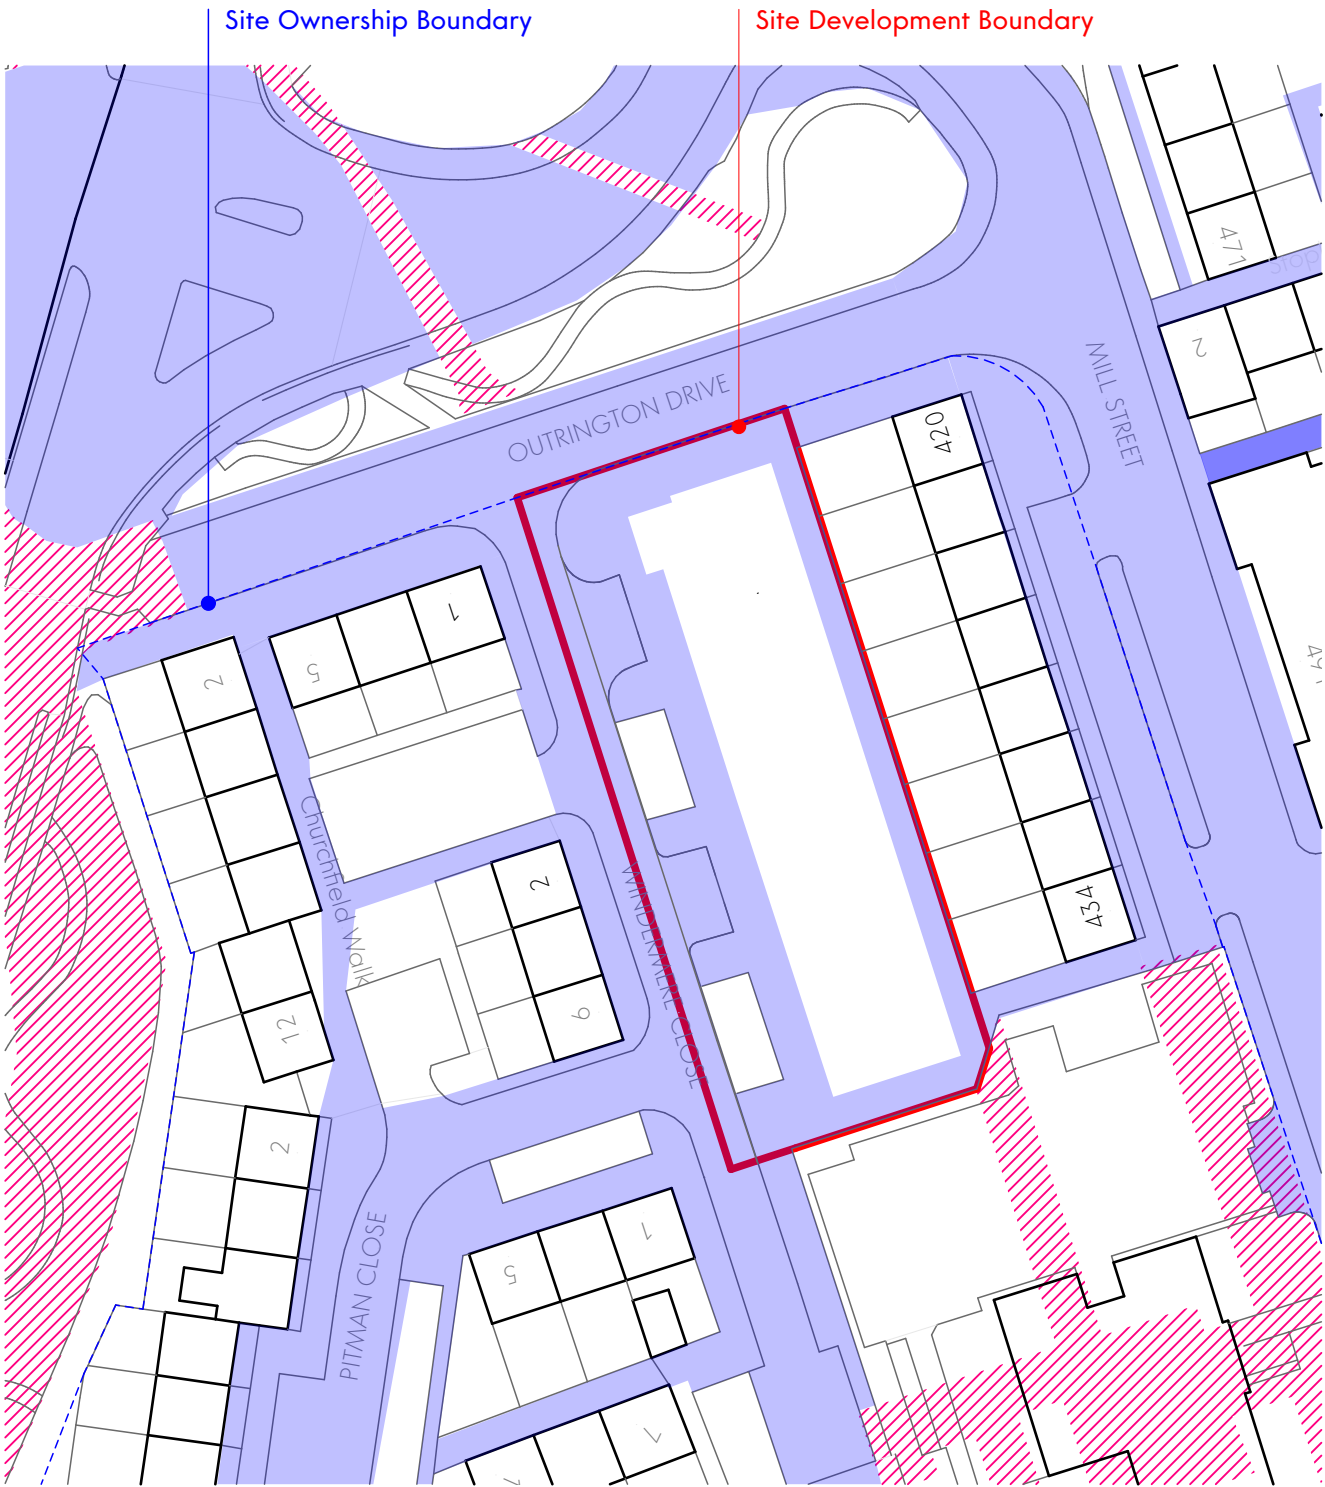

Key - Highways Adoption

- Legal Closure
- Proposed Rail Adoption
- Highway Adopted
- Highway Unadopted

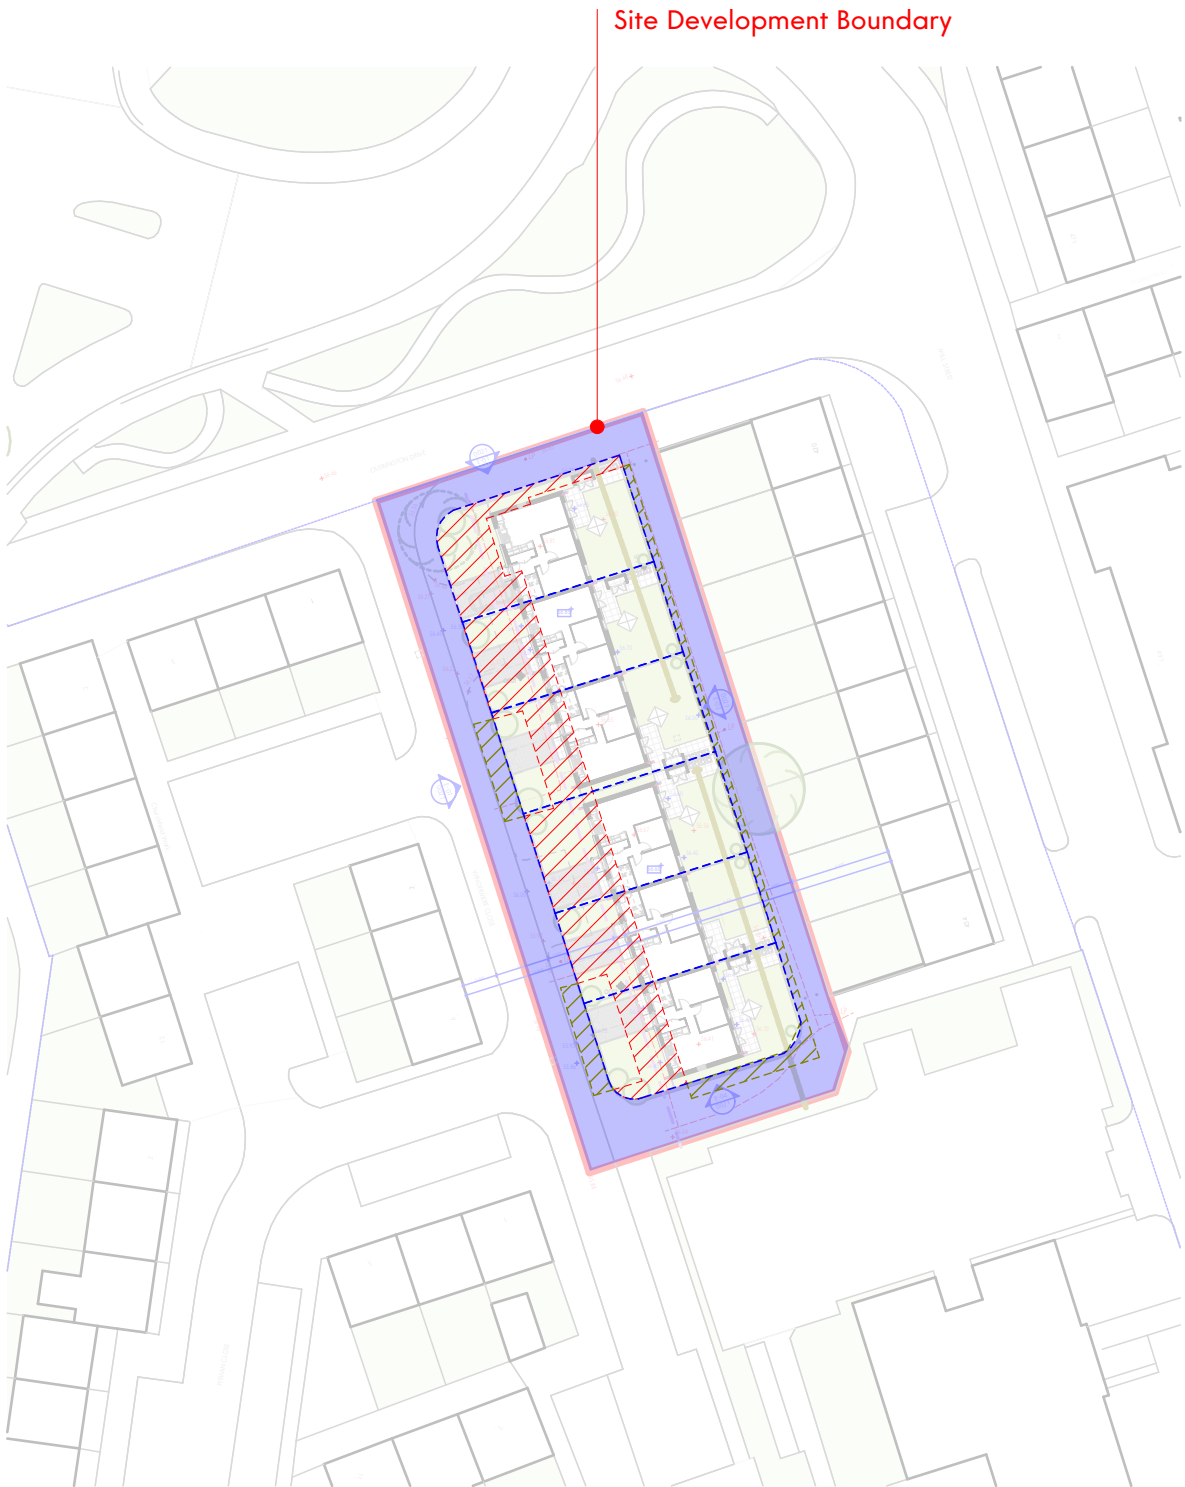

Plot Boundaries & Proposed Adoption Plan (Within Site Development Boundary)

- Proposed Plot Boundaries / Private
- Previously Adopted, To be Private
- To be Adopted
- Currently Adopted

This drawing is the property of GWP Architecture. Copyright is reserved by them and the drawing is issued on the condition that it is not copied, reproduced, retained, or disclosed to any unauthorised person, either wholly or in part, without the consent in writing of GWP Architecture.

All drawings and specifications should be read in conjunction with the project health and safety plan, any possible conflicts should be presented to the Planning Coordinator.

All work to be carried out in accordance with current Building Regulations.

Contractors must verify all dimensions at the job before commencing any work or making shop drawings.

Written dimensions should be taken.

Do not scale off drawing.

Do not take digital dimensions from this drawing.

Any discrepancies to be reported to the Architect.



Scale - 1:750 @A3



P01	31.10.19	Issue for planning	CT	DT
Rev	Date	Comment	Dr	Ch



CHARTERED ARCHITECTS
INTERIOR DESIGNERS
SPACE PLANNERS
PROJECT MANAGERS
LANDSCAPE ARCHITECTS

Bracken House, Lidgett Lane, Leeds LS8 1PG
+44(0)113 266 6044 (m) +44(0)113 268 1859 (f)
architecture@gwp-arch.com | www.gwp-arch.com

GWP Job Reference (299)1914

Job Title

Windermere Close

Client



Plot Boundaries, Highway Adoption Status & Sectionals

Name	1914-GWP-01-01-DR-A-(PA)-0004		
Scale	1:750@A3	Revision	P01
Drawn/Checked	CT/DT	First Issue	31.10.19
Drawing Status	D - Planning		

BIMcloud: BIMServer-HP - BIMcloud Basic for ARCHICAD 22/Mayton - (299)1914
GWP-01-DR-A-Manchester-Che-P00