



REVISION	DATE	DESCRIPTION
-	26.03.19	PRELIMINARY ISSUE

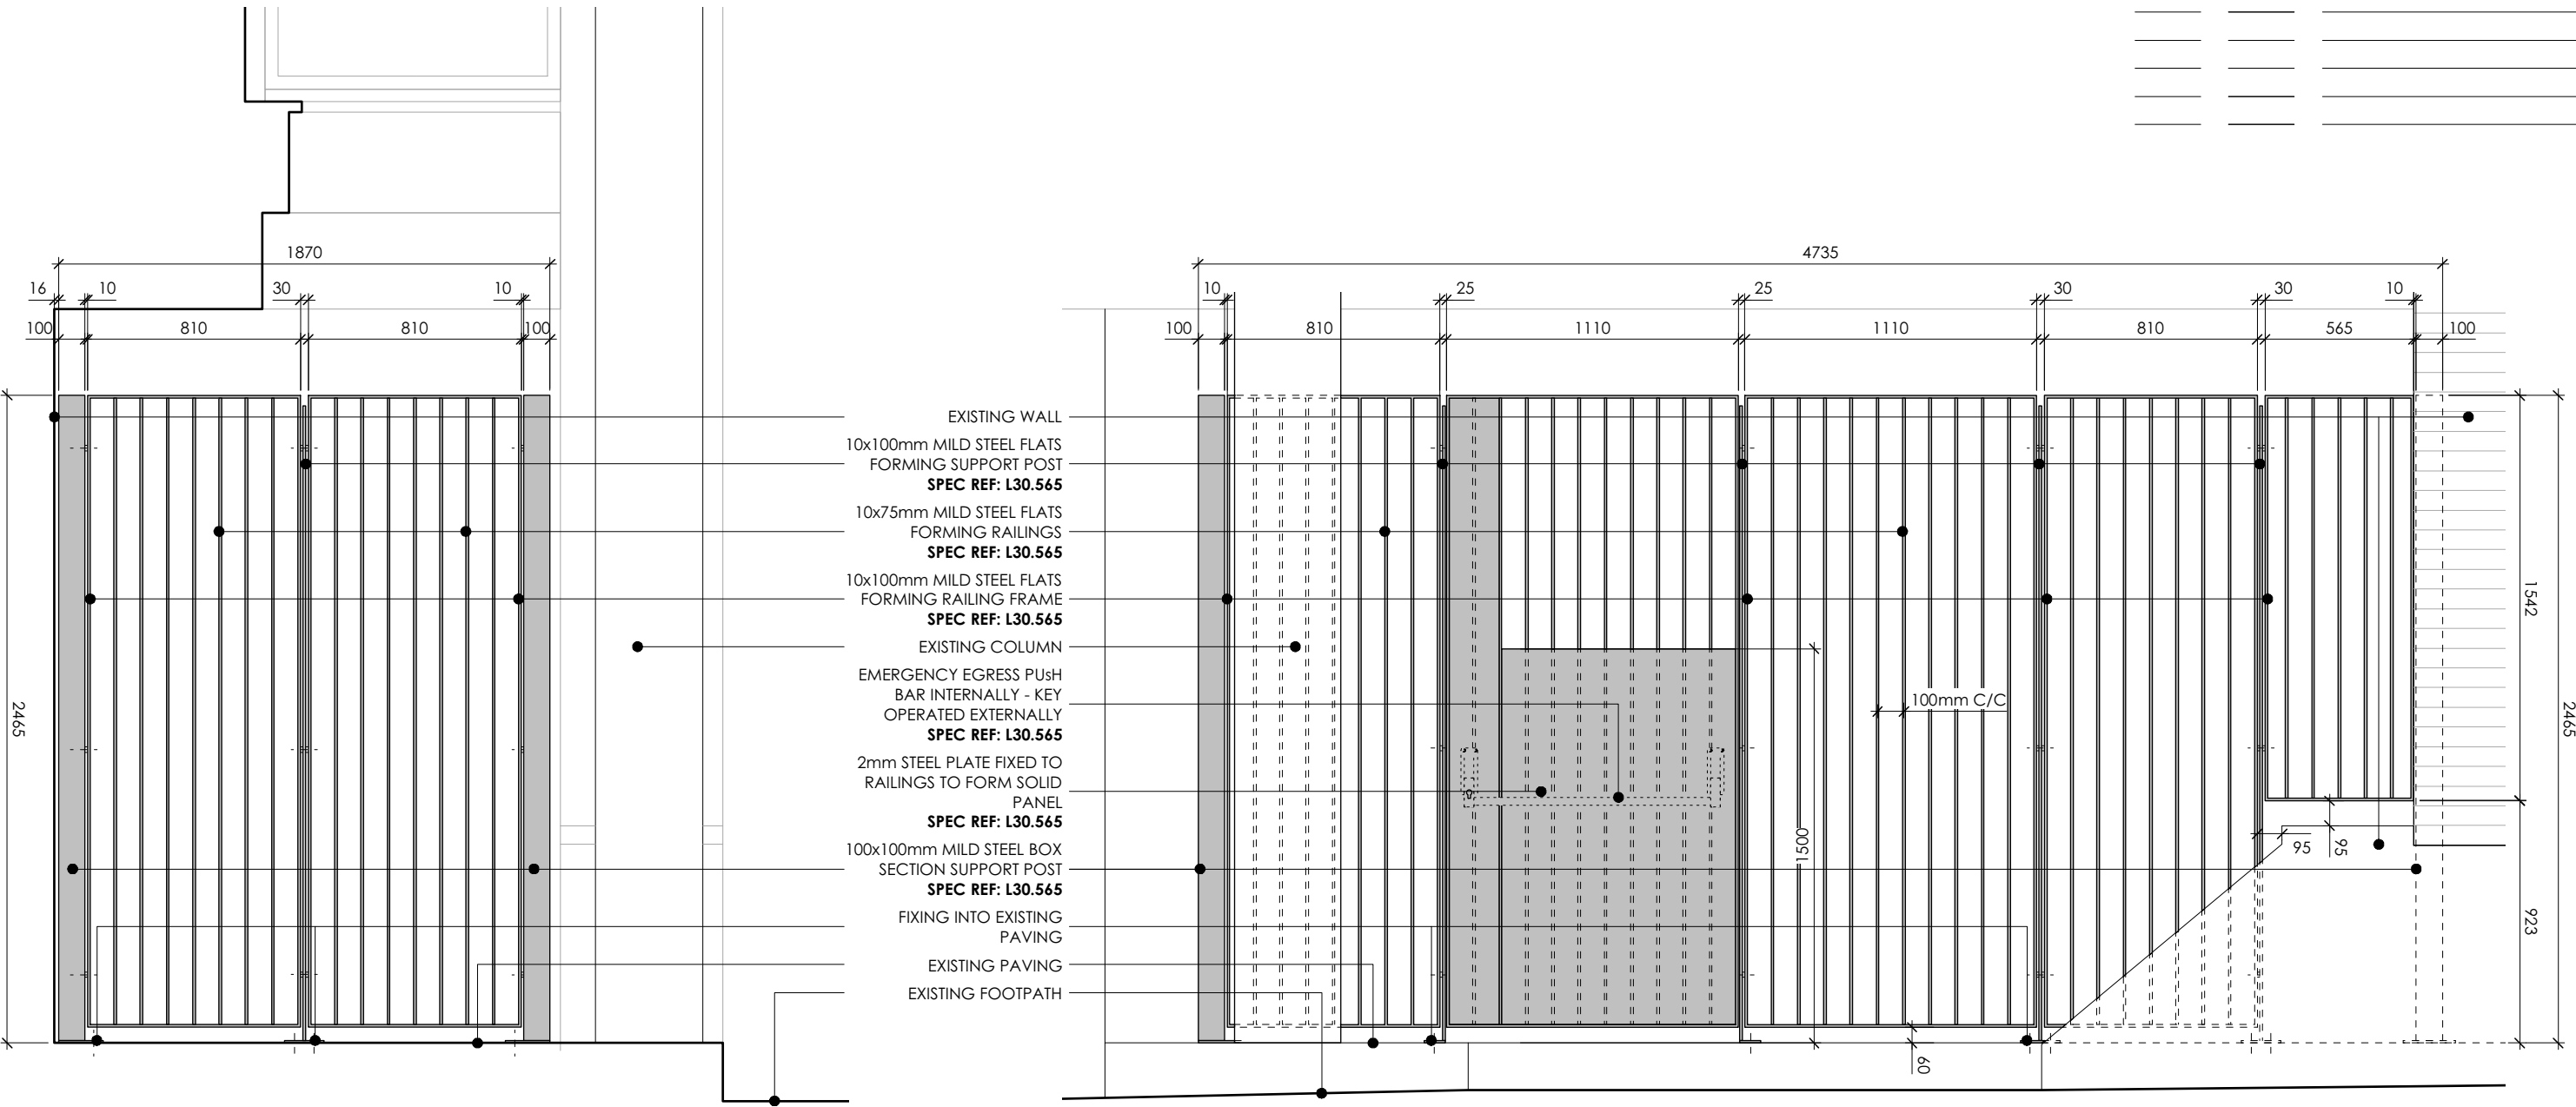

RAILING ELEVATION (A)
1:25@A3

RAILING & GATE ELEVATION (B)
1:25@A3

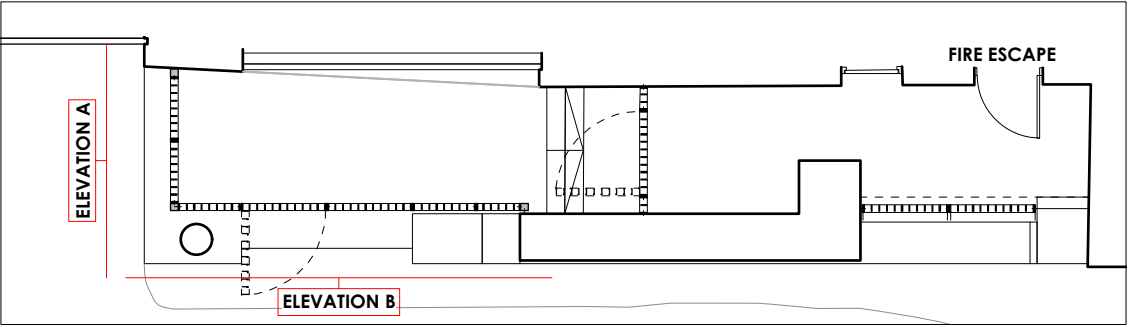

PLAN KEY

NOTES

ALL RAILING ELEVATIONS ARE VIEWED FROM THE
FRONT (PUBLIC SIDE)

MILD STEEL RAILINGS TO BE HOT DIP GALVANISED
TO BS EN ISO 1461 FOLLOWING FABRICATION (ALL
WELDS TO BE FULL GROUND DOWN PRIOR TO
GALVANISING)
RAILINGS TO RECEIVE PAINT FINISH - (COLOUR -
RAL 7016)

DESIGN INTENT

OMI ARCHITECTS

31, Blackfriars Road, Salford, Manchester M3 7AQ

t 44(0)161 832 3242
f 44(0)161 832 3623
e info@omiarchitects.com
w www.omiarchitects.com

PROJECT	TRINITY - 16 JOHN DALTON STREET			
DRAWING	EXTERNAL RAILING & GATE DETAIL 20F2			
DATE	MAR' 19	DRAWN BY	CAW	SCALE 1:25@A3
JOB NO.	1394	DWG.NO.	A2302-A	