
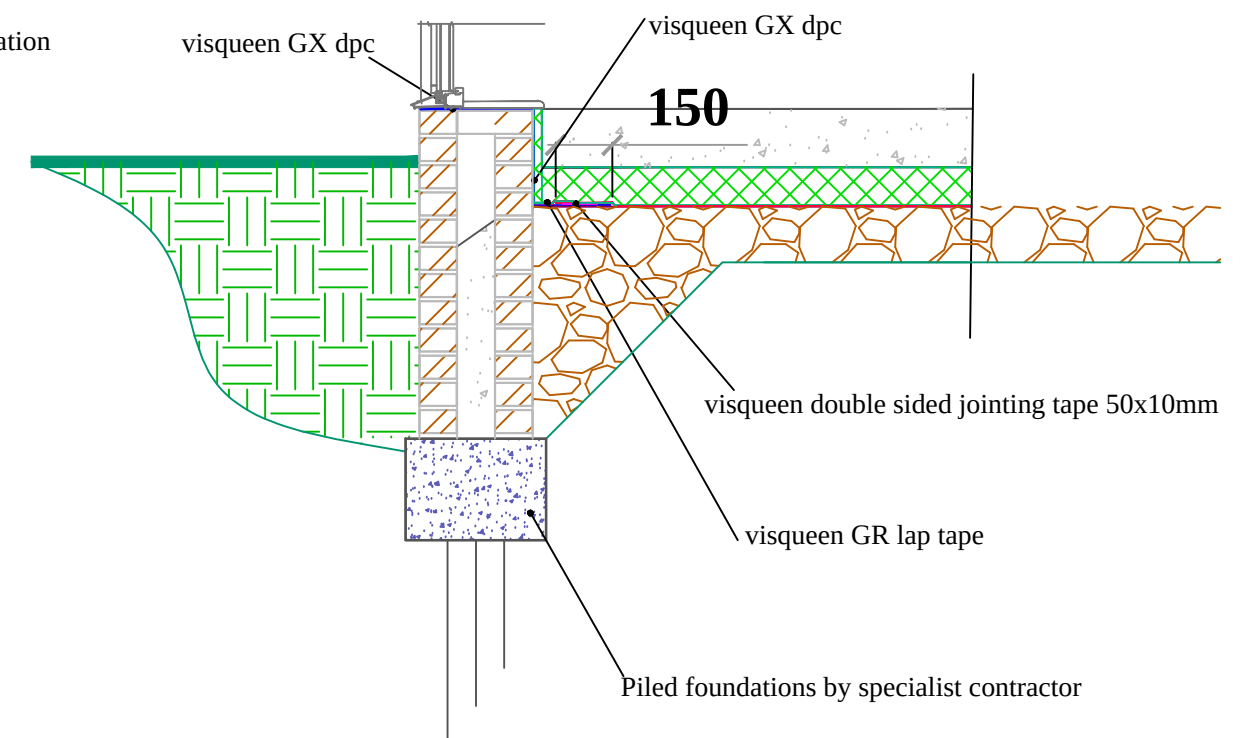


DO NOT SCALE THIS DRAWING ALL DIMENSIONS CHECKED BEFORE WORK COMMENCES

EXISTING FLOOR
VENTILATION TO BE DUCTED
TO EXTERNAL

NOTE.
ON INSPECTION IF GROUND CONTAMINATED
THEN VISQUEEN VENTILATION SYSTEM
INSTALLED ALL WORK MUST BE APPROVED
AND PHOTOGRAPHED FOR FUTURE EVIDENCE
TO BE SUBMITTED TO LOCAL AUTHORITY.

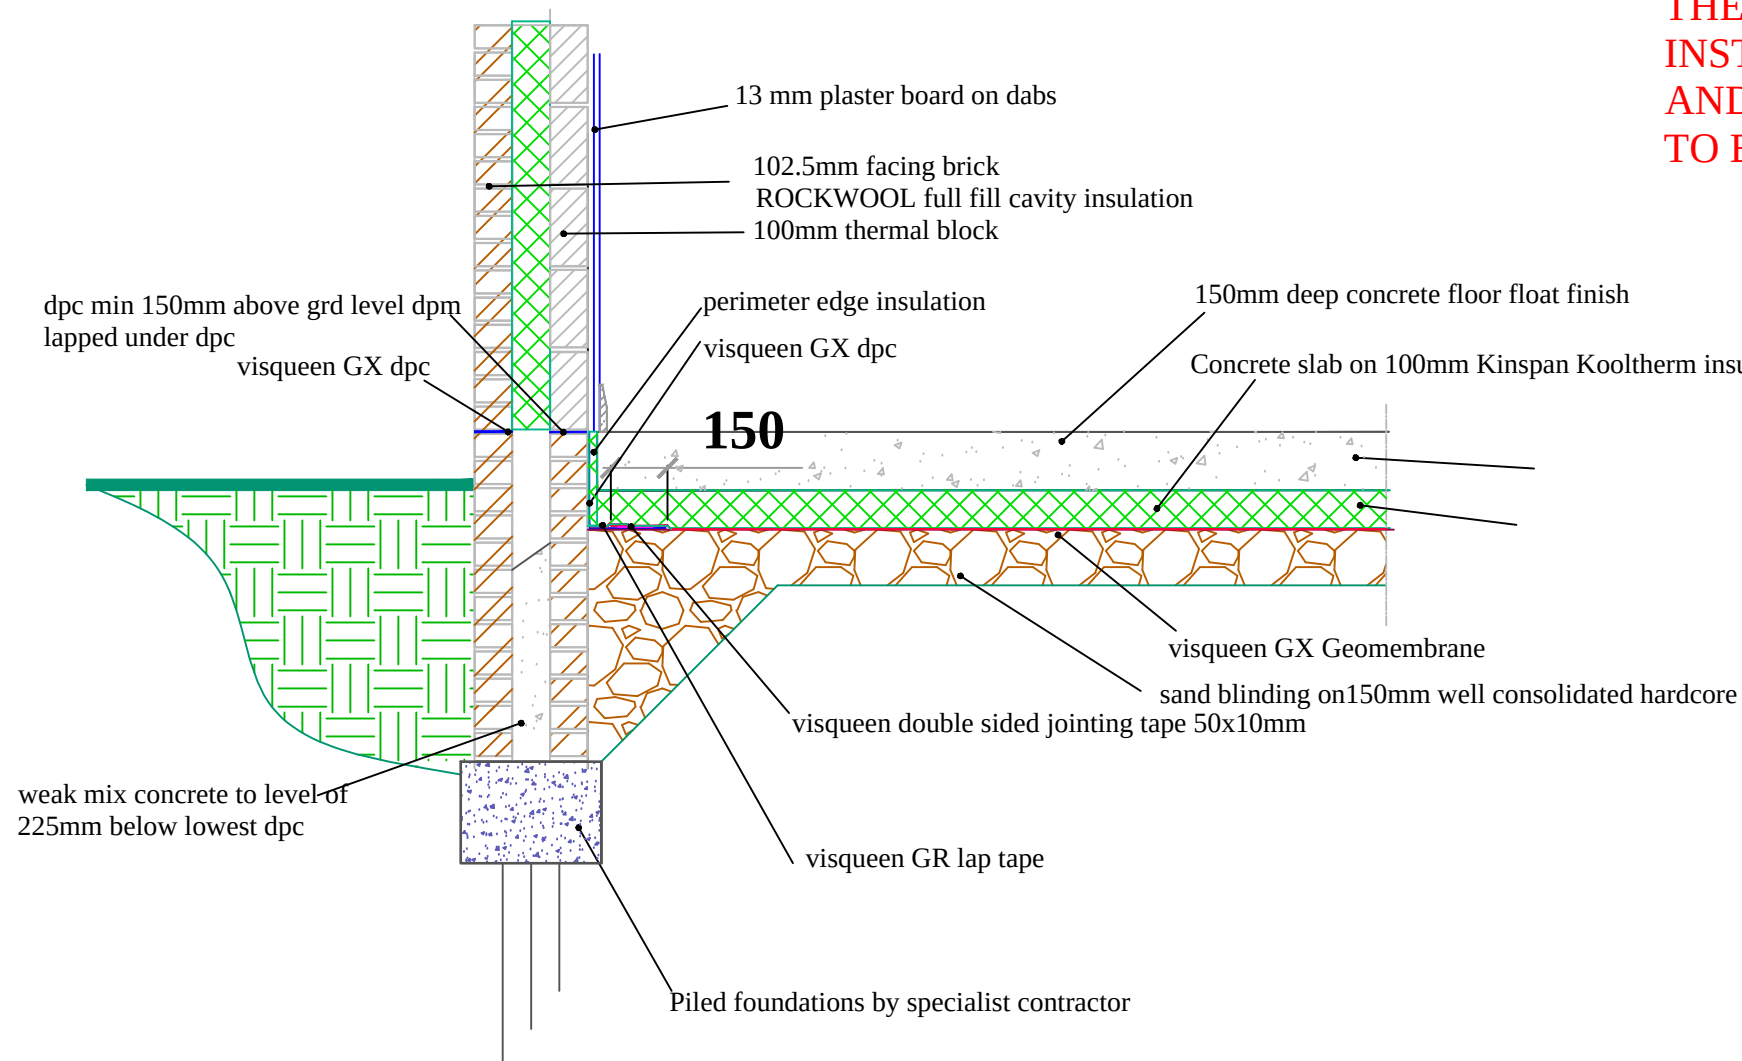

cavity wall foundation details with gas membrane

cavity wall cill details with gas membrane

PILED FOUNDATION DETAILS

SEAL DESIGN

CLIENT

**80 JOYCE STREET
MANCHESTER**

PROJECT **PROPOSED SIDE EXTENSION**

scale
1:20@A3
 date
 FEBRUARY 2020

DRAWING REF

706/19/301

REVISION