



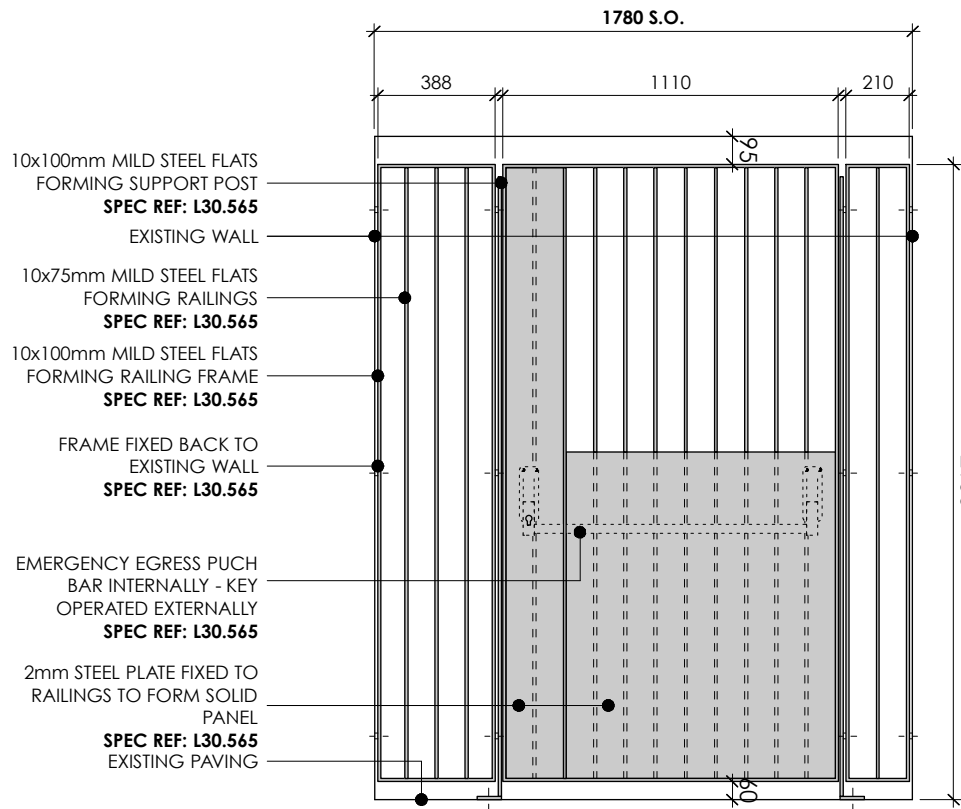

RAILING & GATE ELEVATION
1:25@A3

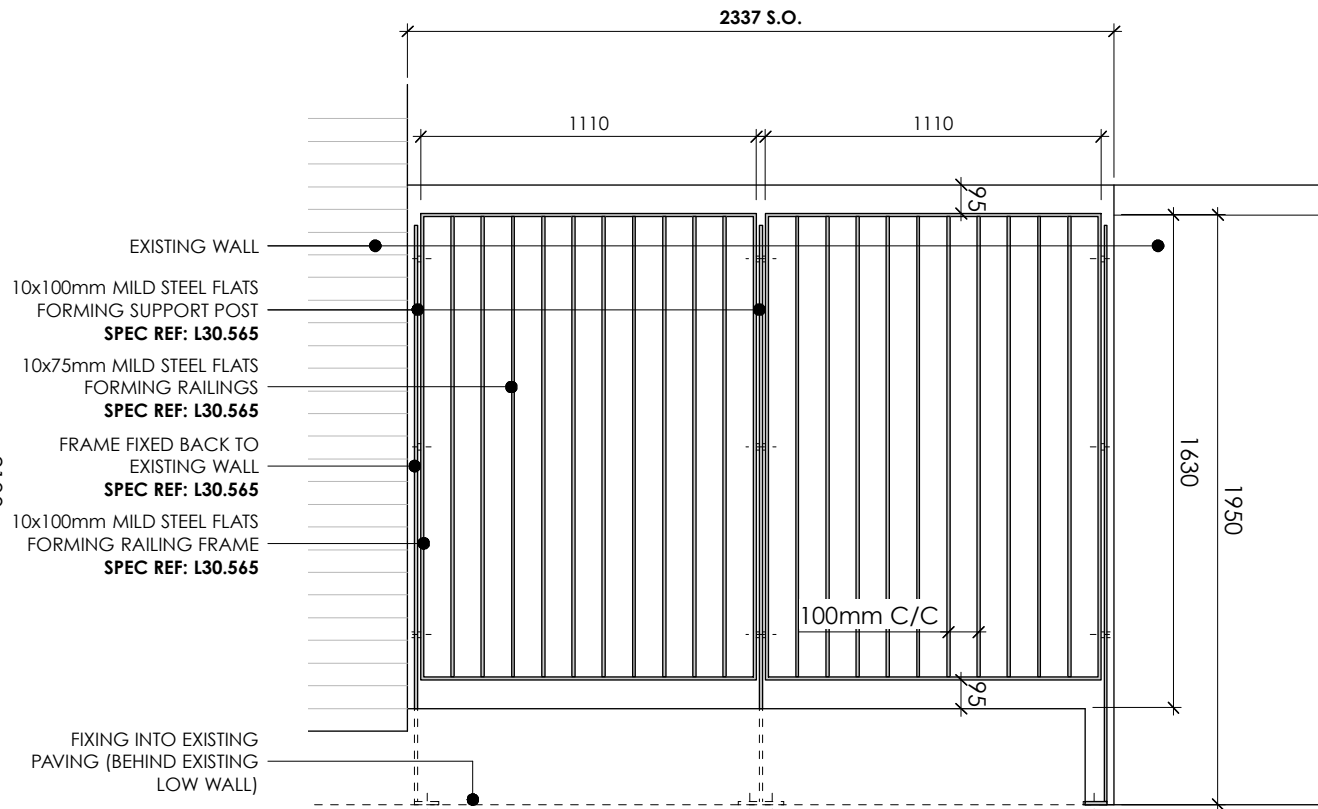


RAILING ELEVATION
1:25@A3

REVISION	DATE	DESCRIPTION
-	06.12.17	TENDER ISSUE
B	31.01.18	CONSTRUCTION ISSUE

NOTES

ALL RAILING ELEVATIONS ARE VIEWED FROM THE FRONT (PUBLIC SIDE)

MILD STEEL RAILINGS TO BE HOT DIP GALVANISED TO BS EN ISO 1461 FOLLOWING FABRICATION (ALL WELDS TO BE FULL GROUND DOWN PRIOR TO GALVANISING)
RAILINGS TO RECEIVE PAINT FINISH - (COLOUR - RAL 7016)

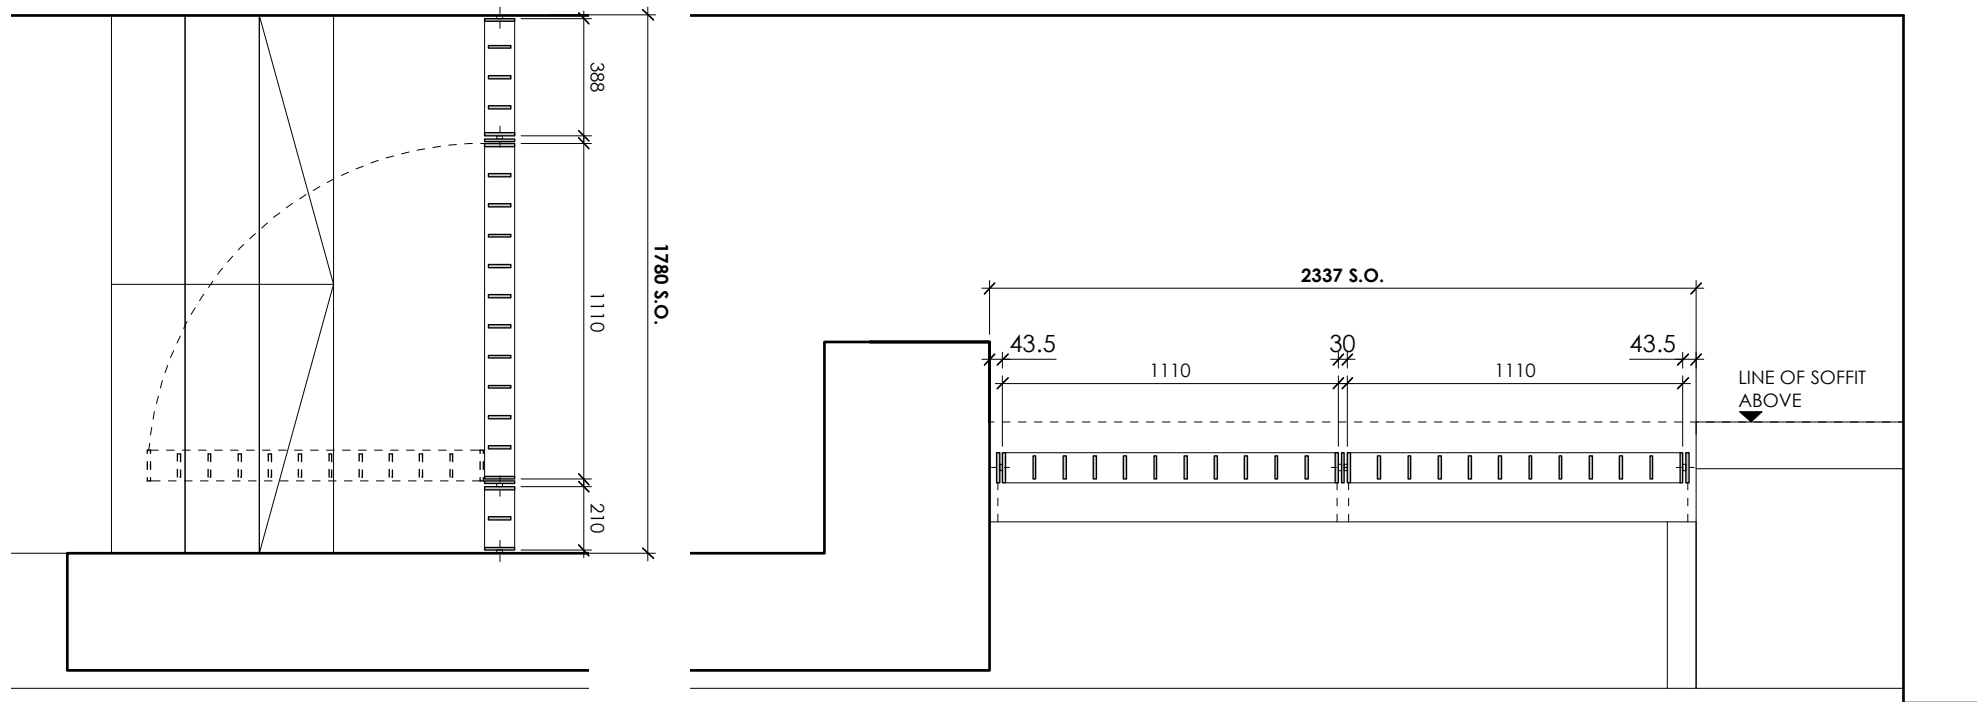

RAILING PLAN
1:25@A3

CONSTRUCTION ISSUE

OMI ARCHITECTS

31, Blackfriars Road, Salford, Manchester M3 7AQ

t 44(0)161 832 3242
f 44(0)161 832 3623
e info@omiarchitects.com
w www.omiarchitects.com

PROJECT	TRINITY - 16 JOHN DALTON STREET				
DRAWING	EXTERNAL RAILING DETAILS				
DATE	DEC' 17	DRAWN BY	PE	SCALE	1:25@A3
JOB NO.	1394	DWG.NO.	A2300-B		