© COPYRIGHT
The copyright in this drawing is vested in OBI Property Ltd and no licence or assignment of any kind has been, or is, granted to any third party whether by provision of copies or originals of the drawings or otherwise unless otherwise agreed in writing.

DO NOT SCALE FROM THIS DRAWING
The contractor shall check and verify all dimensions on site and report any discrepancies in writing to OBI Property Ltd before proceeding with work.

FOR ELECTRONIC DATA ISSUE
Electronic data / drawings are issued as "read only" and should not be interrogated for measurement. All dimensions and levels should be read, only from those values stated in text, on the drawing.

AREA MEASUREMENT
The areas are approximate and can only be verified by a detailed dimensional survey of the completed building. Any decisions to be made on the basis of these predictions, whether as to project viability, pre-letting, lease agreements or the like, should include due allowance for the increases and decreases inherent in the design development and building processes. Figures relate to the likely areas of the building at the current state of the design and using the Gross External Area (GEA) / Gross Internal Area (GIA) / Nett Internal Area (NIA) method of measurement from the Code of Measuring Practice, 6th Edition (RICS Code of Practice). All areas are subject to Town Planning and Conservation Area Consent, and detailed Rights to Light analysis.

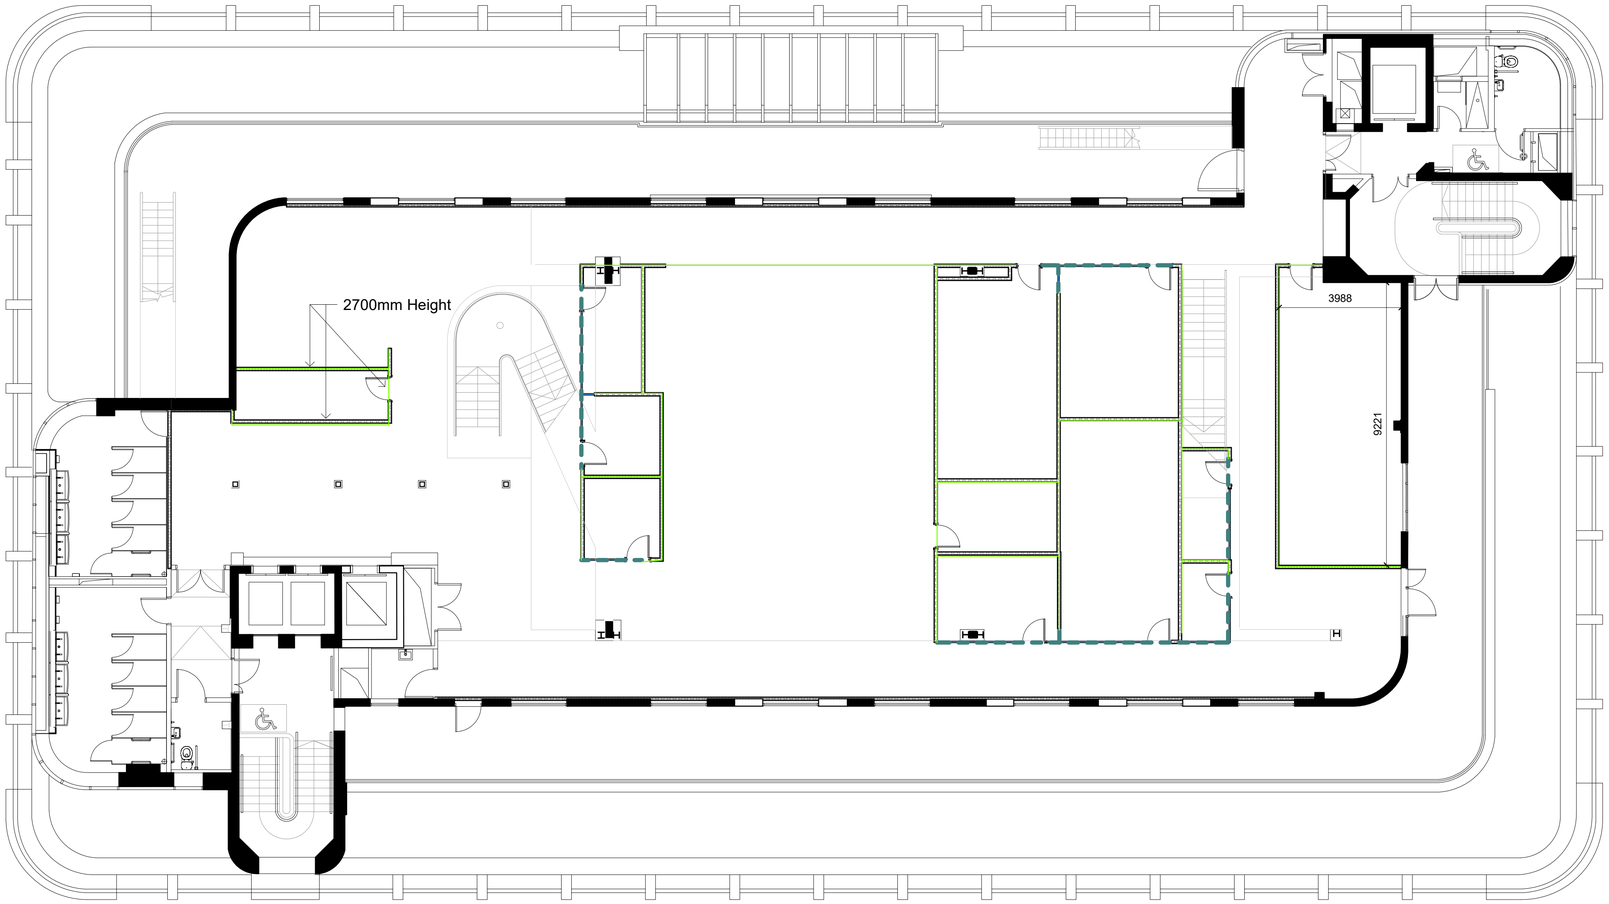

Wall Type 01 - 43dB Stud partition Moisture Resistant
- Floor to ceiling unless otherwise noted.
- 1no layer 12.5 MR plasterboard to both sides
- 50mm mineral wool insulation.

Wall Type 02 - 42dB Stud partition
- Floor to ceiling unless otherwise noted.
- 2no layer 12.5 plasterboard to both sides

Wall Type 03 - 42dB Stud partition
- 2100mm Hieght
- 2no layer 12.5 plasterboard to both sides

Wall Type 04 - Single glazed partitioning 39dB, colour frame black

Wall Types
1 : 50

Rev	Comments	Date	Rev by

Client
Oodle

Project
Express

Drawing
6FL Wall Types

Drawing Number	Date	Drawn by	Status
16_600	27/01/20	Author	INFO
	Scale: As indicated	Checked by: Checker	

OBi

80 Mosley Street, Manchester, M2 3FX.
T: 0161 237 1717 www.obiproperty.co.uk