




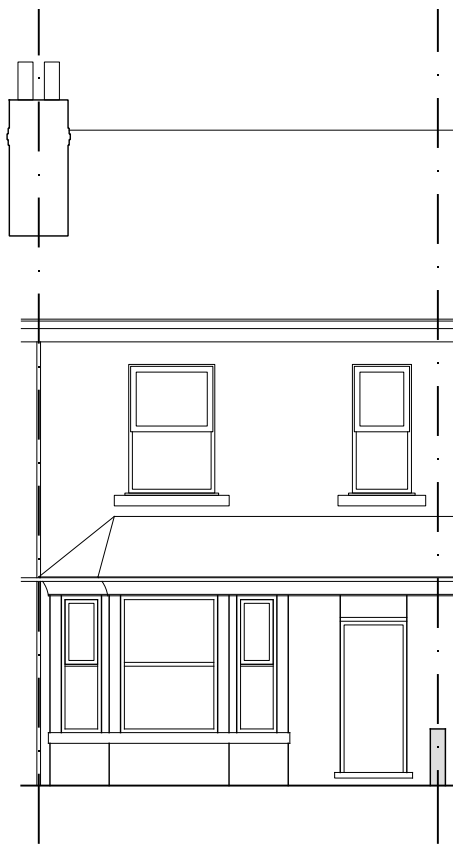


01 PROPOSED WEST ELEVATION
1:100

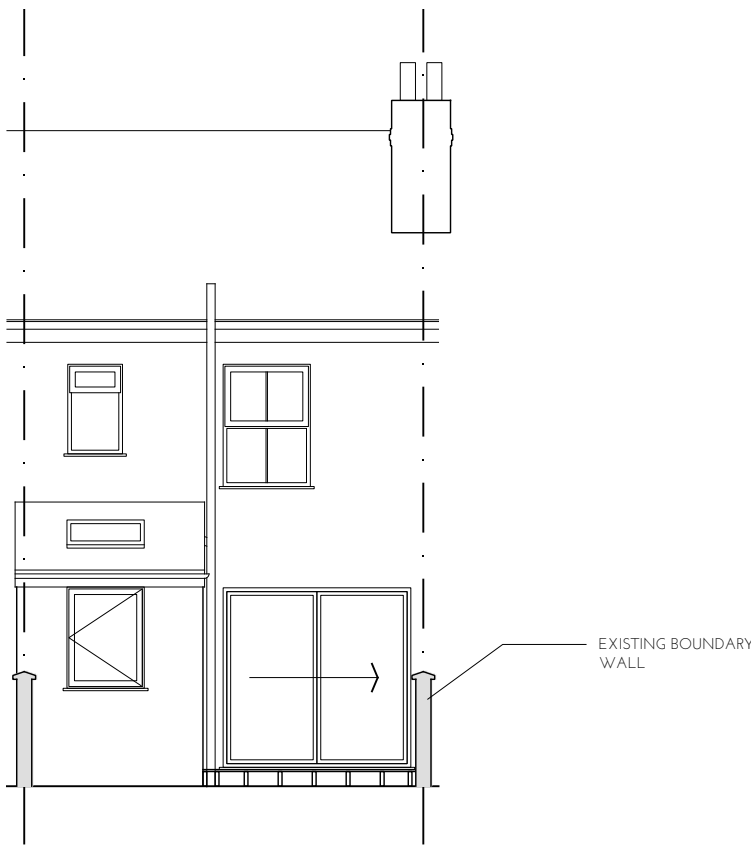


02 PROPOSED EAST ELEVATION
1:100

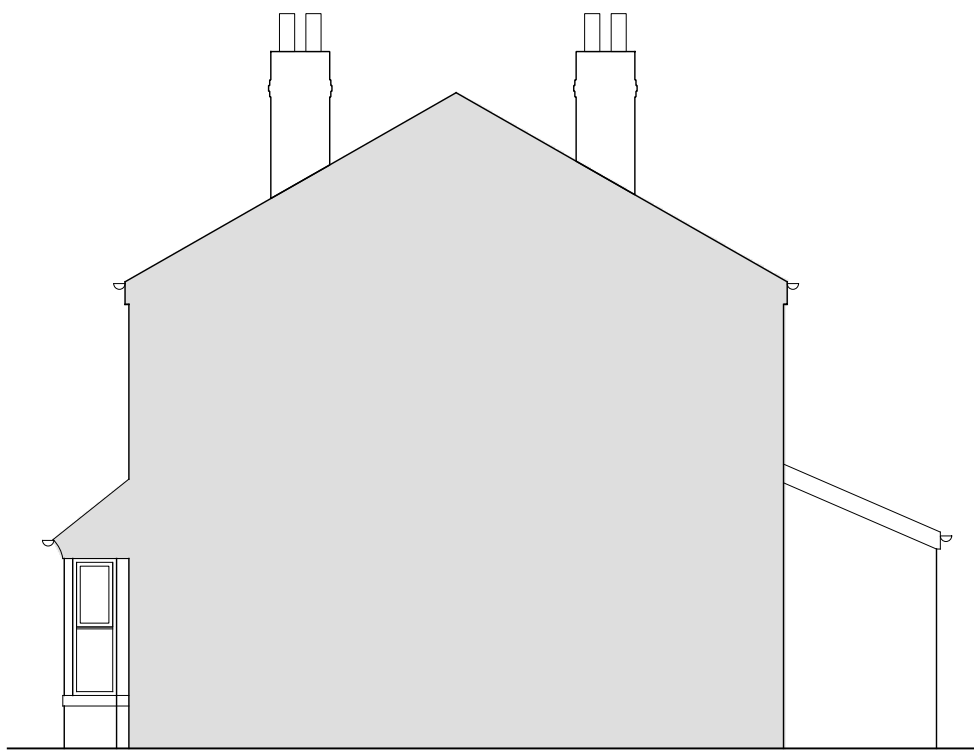


03 PROPOSED SOUTH ELEVATION
1:100

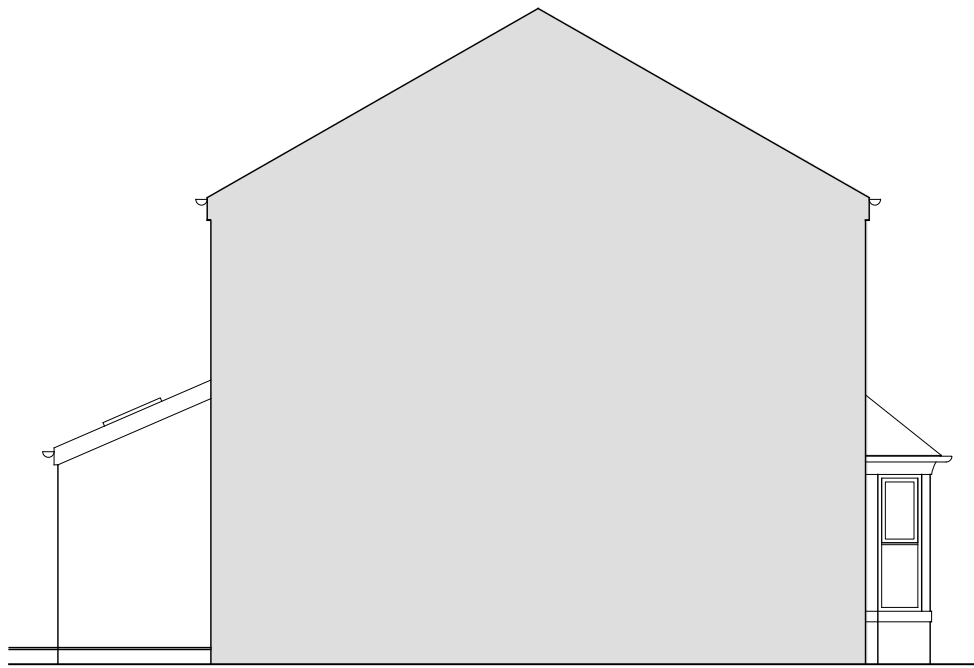


04 PROPOSED NORTH ELEVATION
1:100

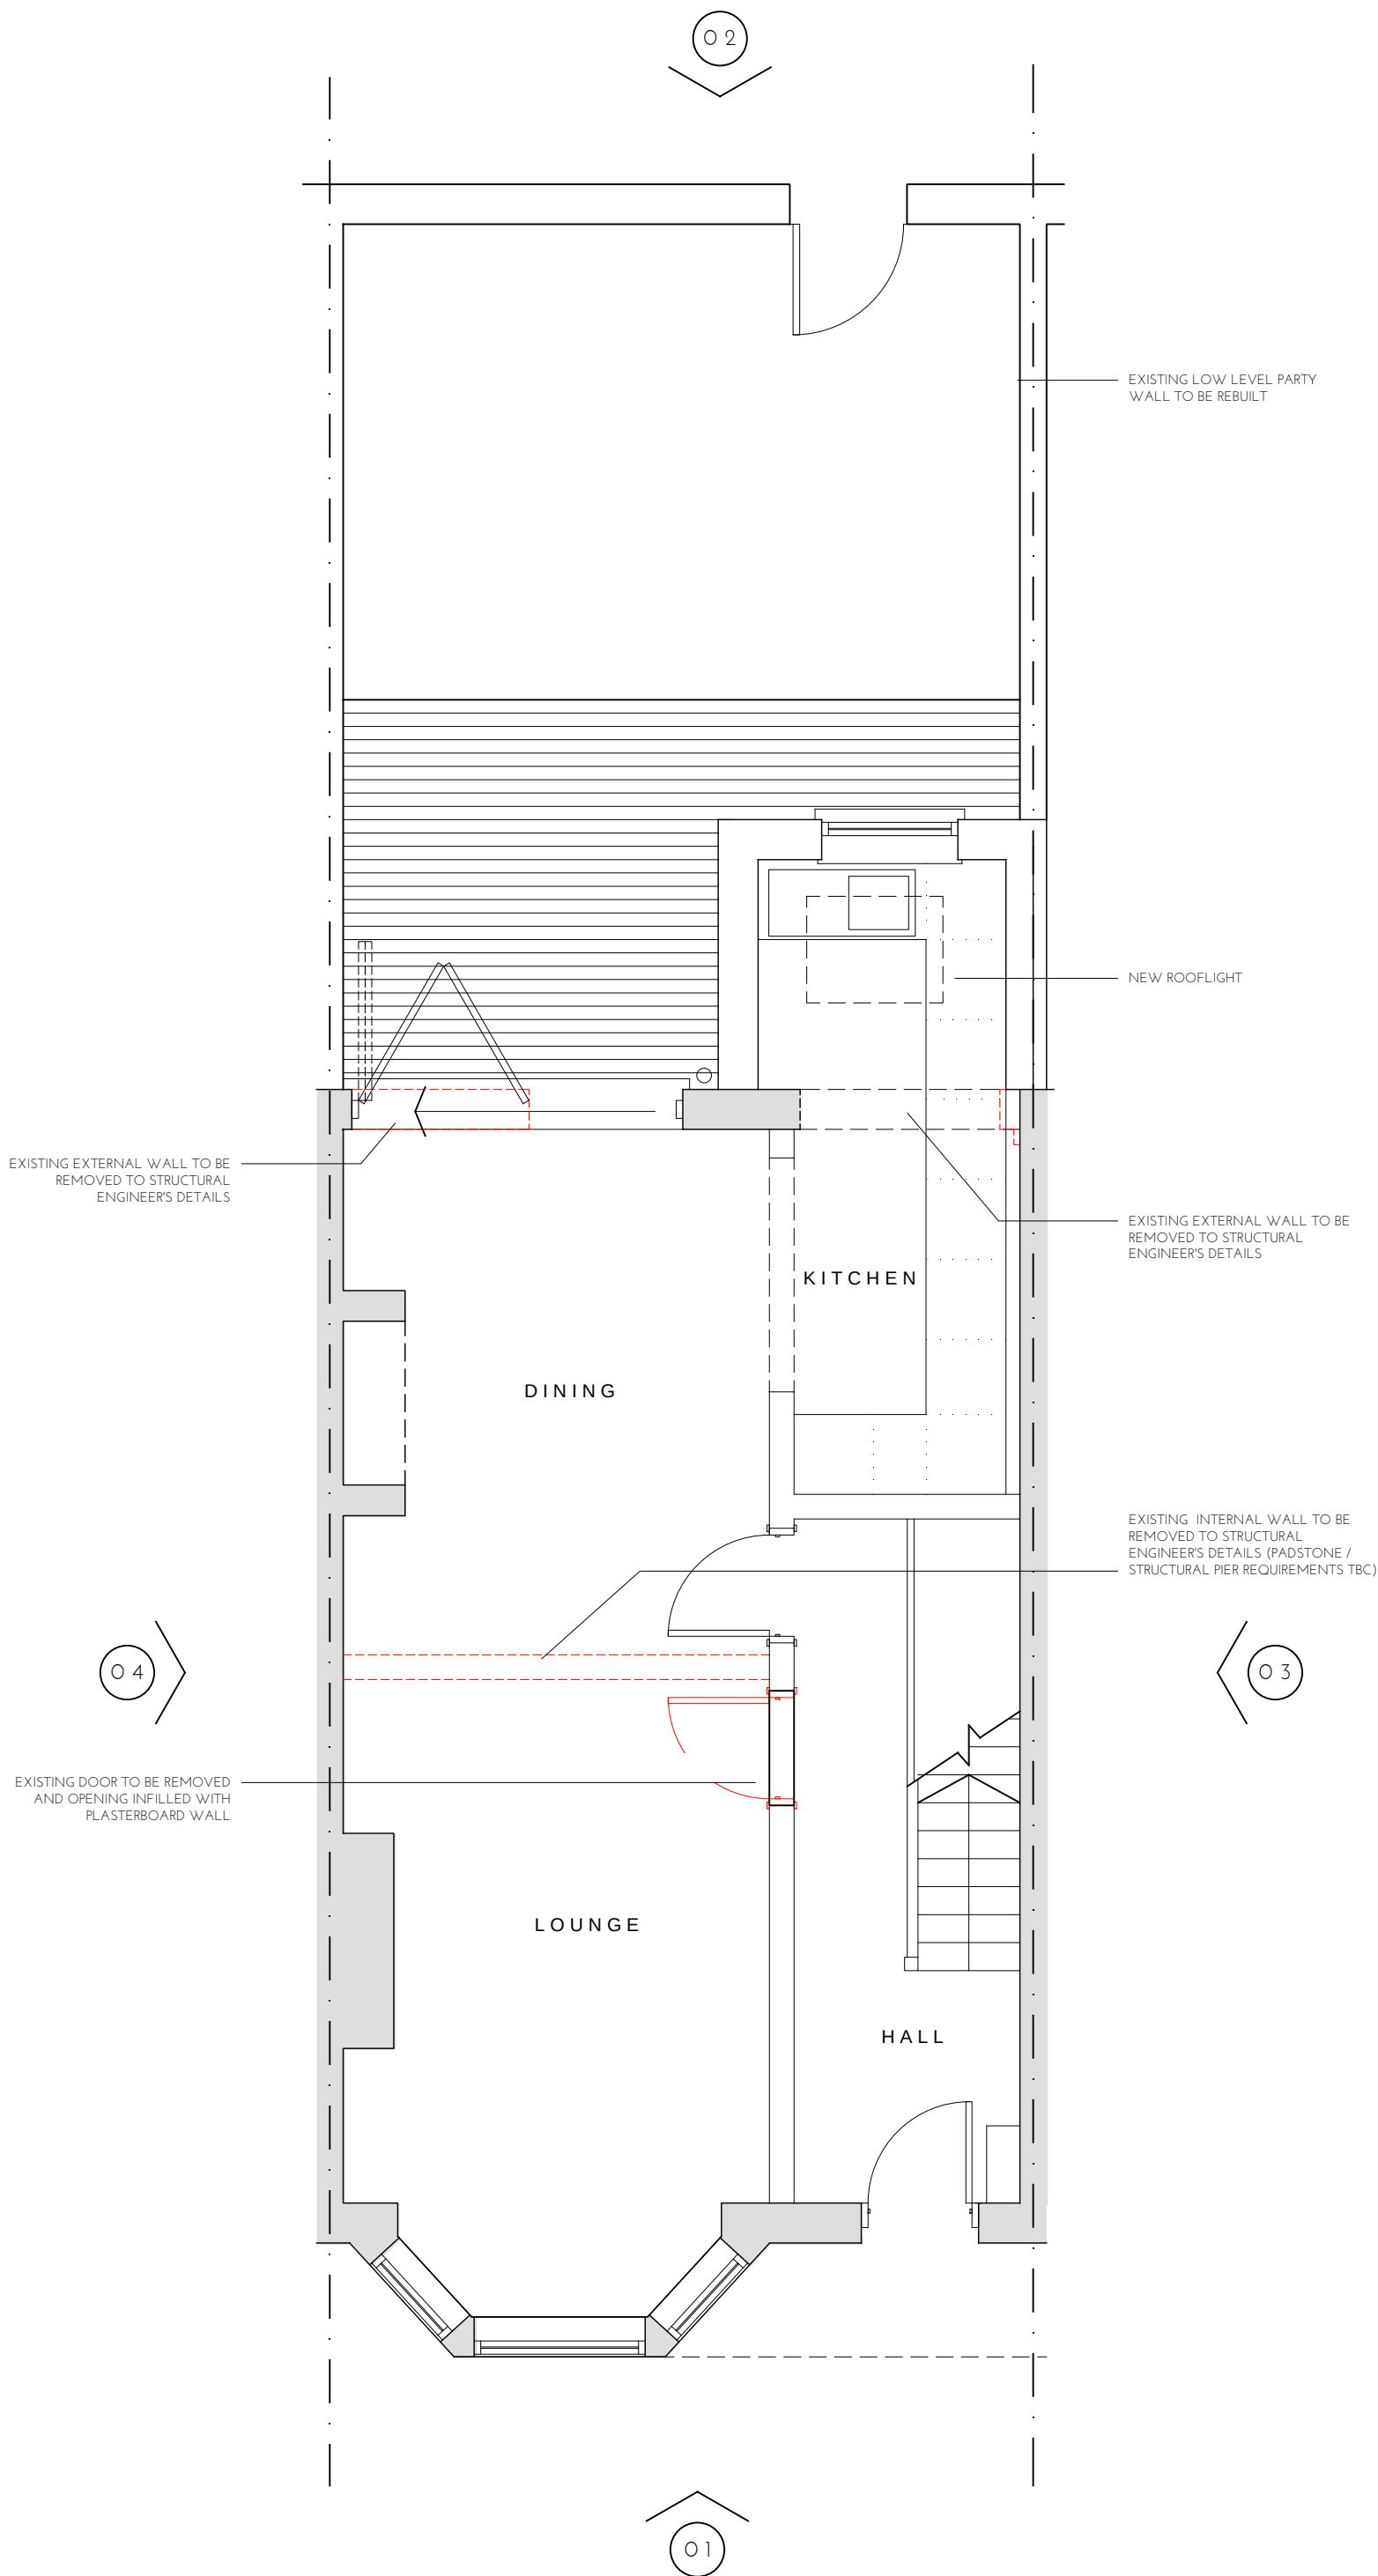

05 PROPOSED GROUND FLOOR LAYOUT
1:50

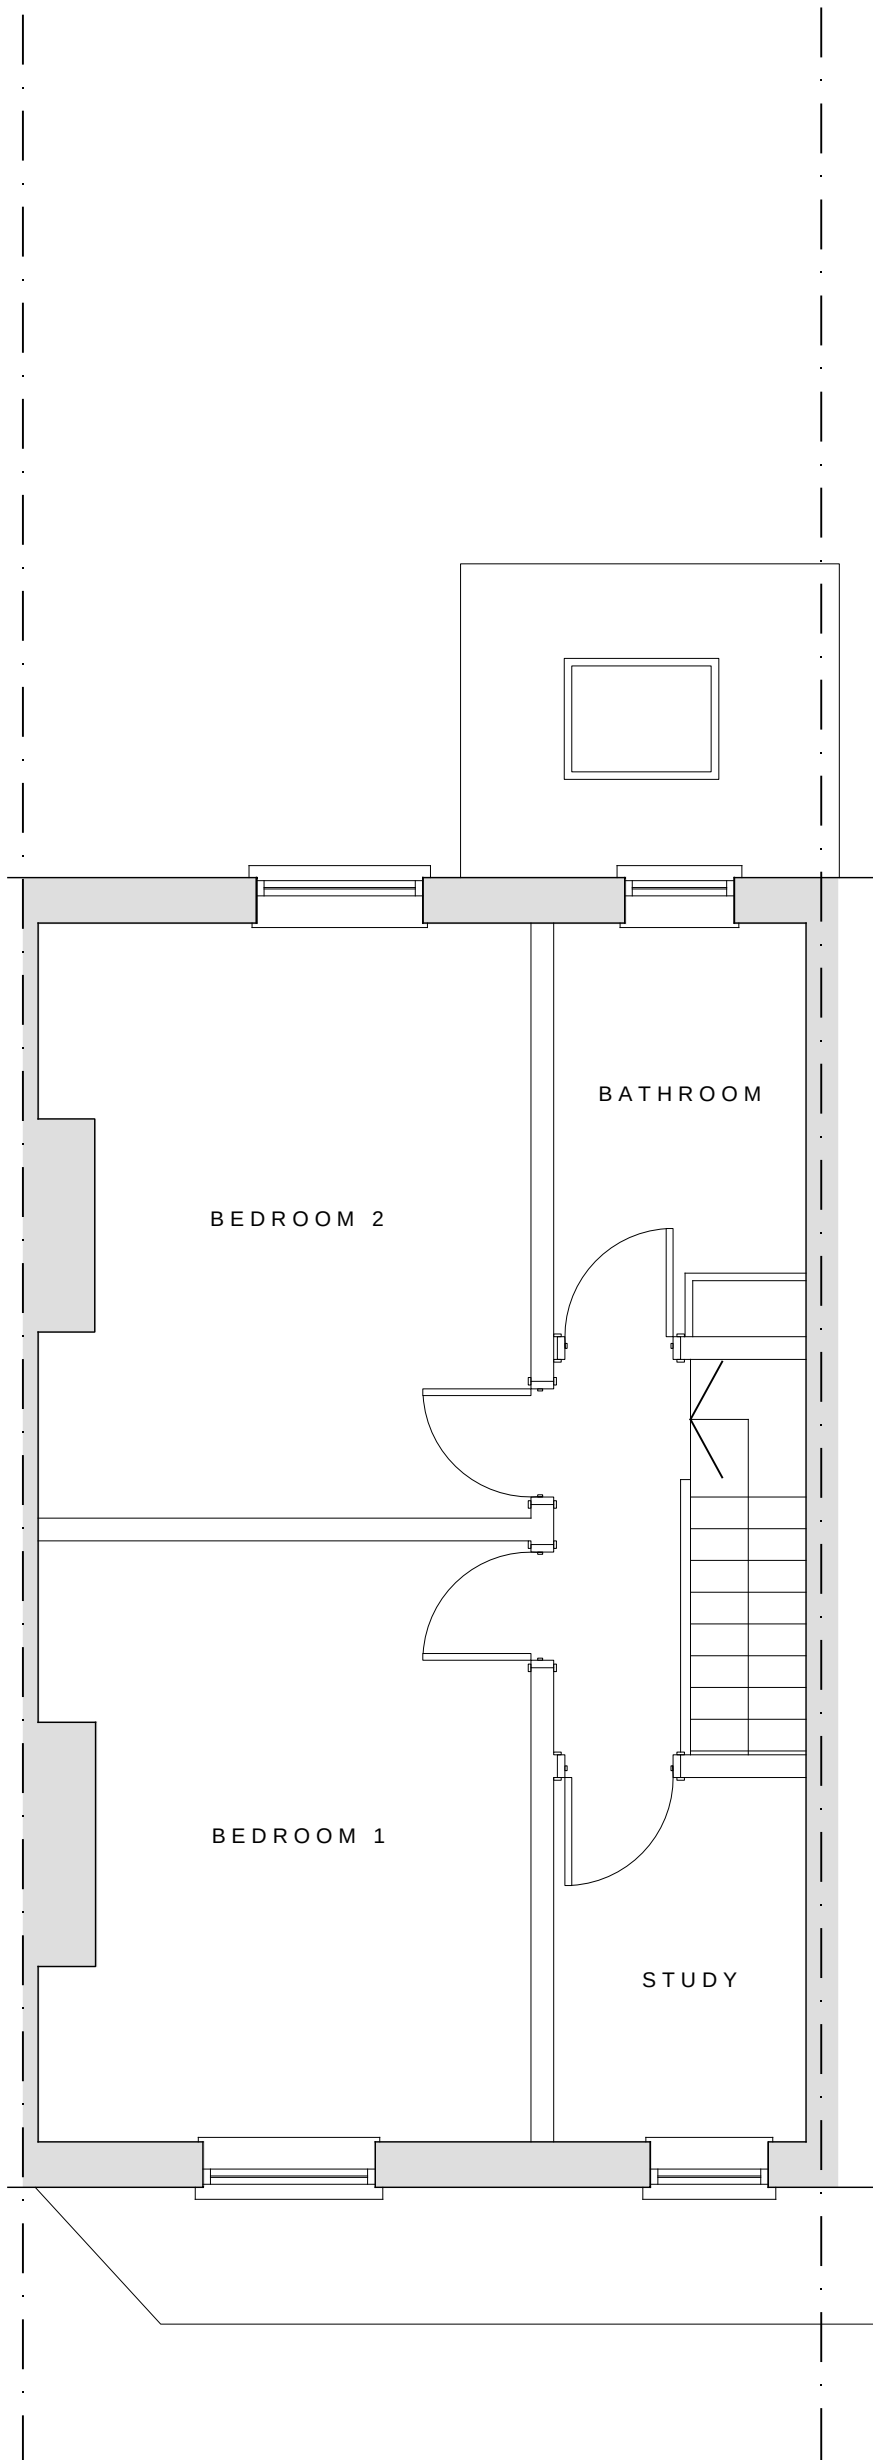

06 PROPOSED FIRST FLOOR LAYOUT
1:50

 

07 PROPOSED ROOF LAYOUT
1:50

DO NOT SCALE FROM THIS DRAWING.
ALL DIMENSIONS ARE TO BE VERIFIED AND CHECKED ON SITE BY THE CONTRACTOR.
ANY DISCREPANCIES SHOULD BE REPORTED TO BACK ROOM ARCHITECTURE & DESIGN.
CONSENT OF THE DRAWING IS LIMITED TO BACK ROOM ARCHITECTURE & DESIGN AND IT MUST NOT BE COPIED OR REPRODUCED WITHOUT CONSENT.

A	000000	STAGE 1 ISSUE (DRAWINGS FOR CERTIFICATE OF LAMPEL DEVELOPMENT APPLICATIONS)
1	1100123	STAGE 2 ISSUE (PLANNING)
REV	DATE	DESCRIPTION



16 LYNTON ROAD
CHORLTON
MANCHESTER
M21 1TA

MR STEVEN DARLING

16 LYNTON ROAD
CHORLTON
MANCHESTER

PROPOSED EXTENSION &
INTERNAL ALTERATIONS

PROPOSED LAYOUT & ELEVATIONS

SCALE
VARIES @ A1

ORIGIN DATE
15 / 06 / 2019

STATUS
PLANNING

REV
A