

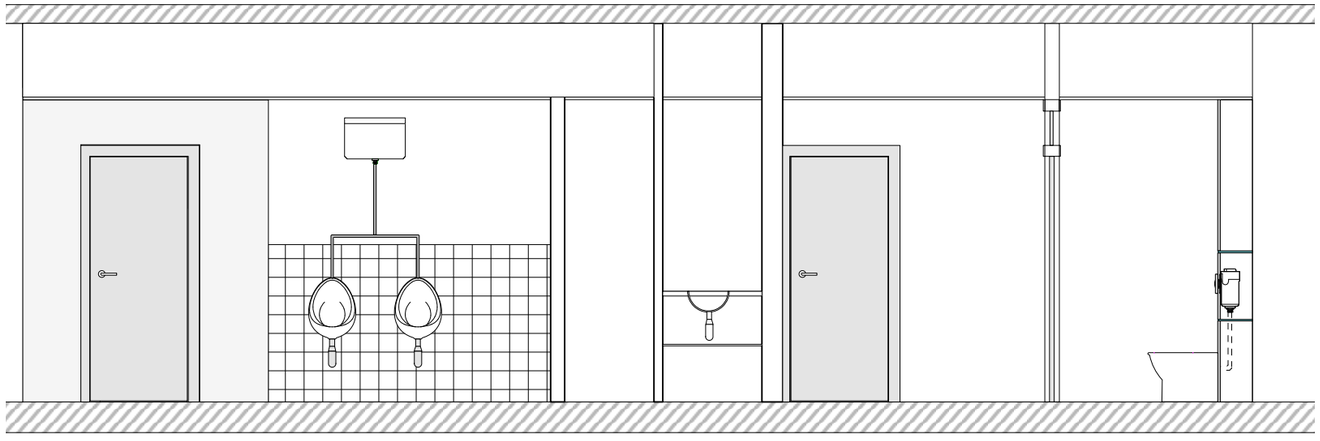


1 Fifth floor elevation A
Scale: 1:50

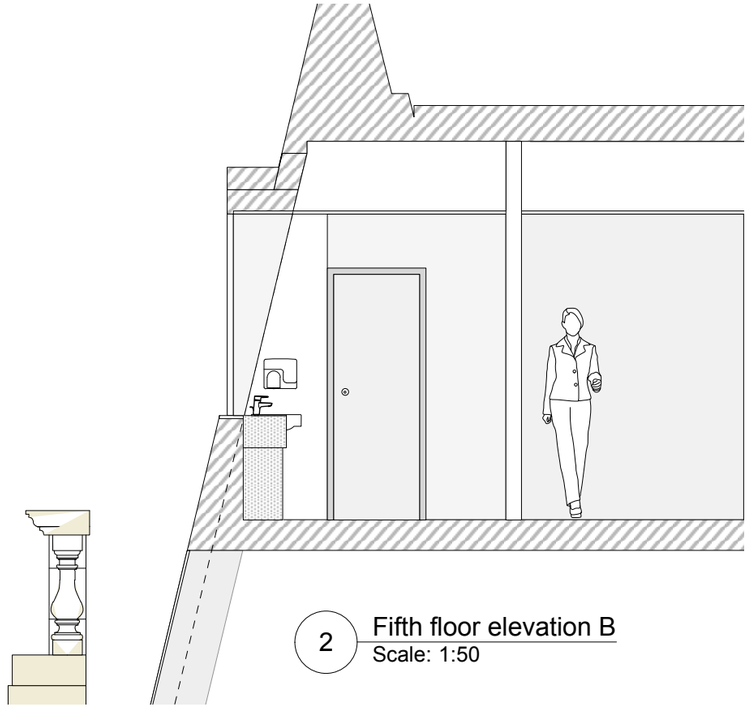

2 Fifth floor elevation B
Scale: 1:50

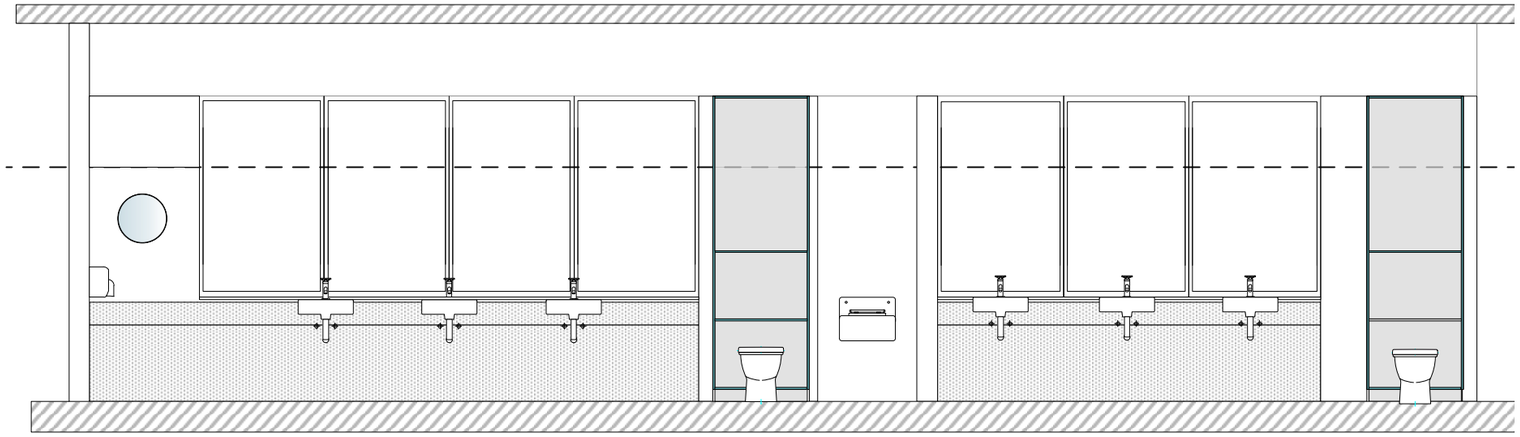

3 Fifth floor elevation C
Scale: 1:50

0 1 2 M

KEY

SANITARYWARE and FINISHES

1. Existing Floor finish: non slip vynil

2. Existing wall: tiling and painted

3. Sanitaryware: non original/ modern white ceramic

CEILING

1 Suspended ceiling system with mineral tiles

2 Suspended Plasterboard Ceiling

Recessed fluorescent light fitting with louvre

Revisions

P1 Issued for planning 29.10.19

Hutchison Kivotos Architects 2 Whites Grounds London SE1 3LA 020 7403 7323 email: info@hkarchitects.co.uk

PLANNING	**Dwg. No.** 316.PL.26a
Project Manchester Royal Exchange, Southern Offices	**Drawing title** Existing Fifth floor WC elevations.
Client BVK	**Scale** 1:50 @ A3 **Rev** P1
	Drawn by VL **Date** July 2019

Do not scale. All dimensions to be confirmed on site.
Information contained in this drawing is the sole copyright of Hutchison Kivotos Architects Ltd. and is not to be reproduced without permission.