

THIS DRAWING REMAINS THE PROPERTY OF VITAL ENERGI AND MUST NOT BE REPRODUCED, COPIED, OR HANDED OVER TO A THIRD PARTY WITHOUT PRIOR WRITTEN CONSENT.

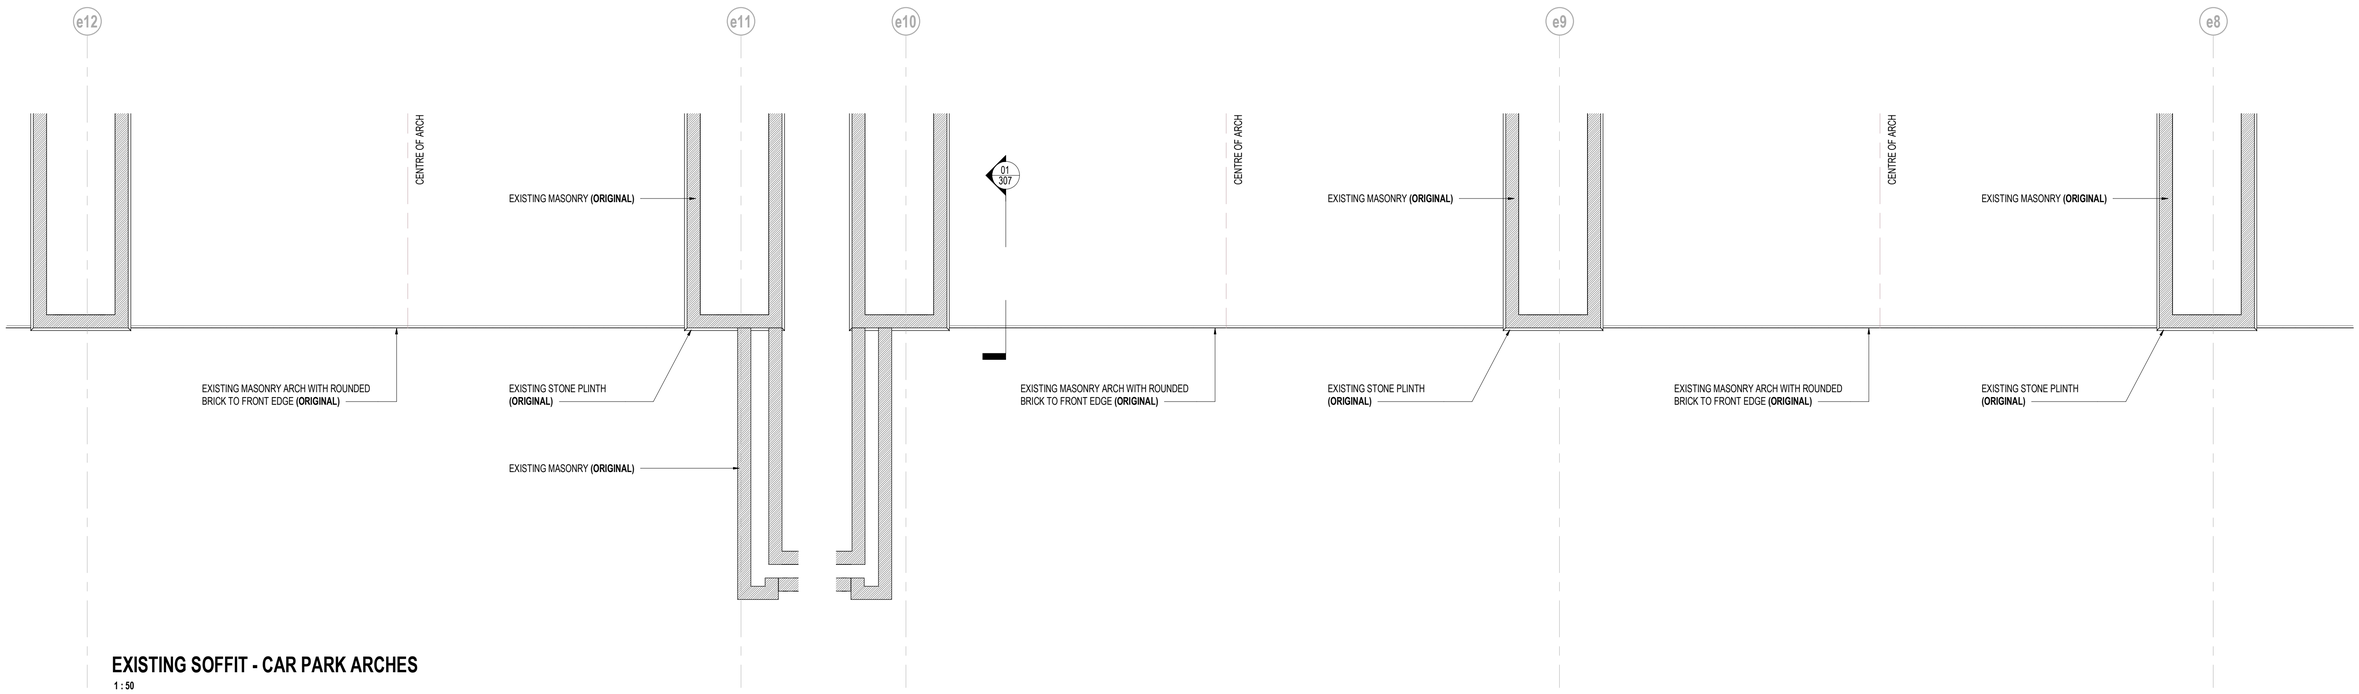

EXISTING SOFFIT - CAR PARK ARCHES

1 : 50

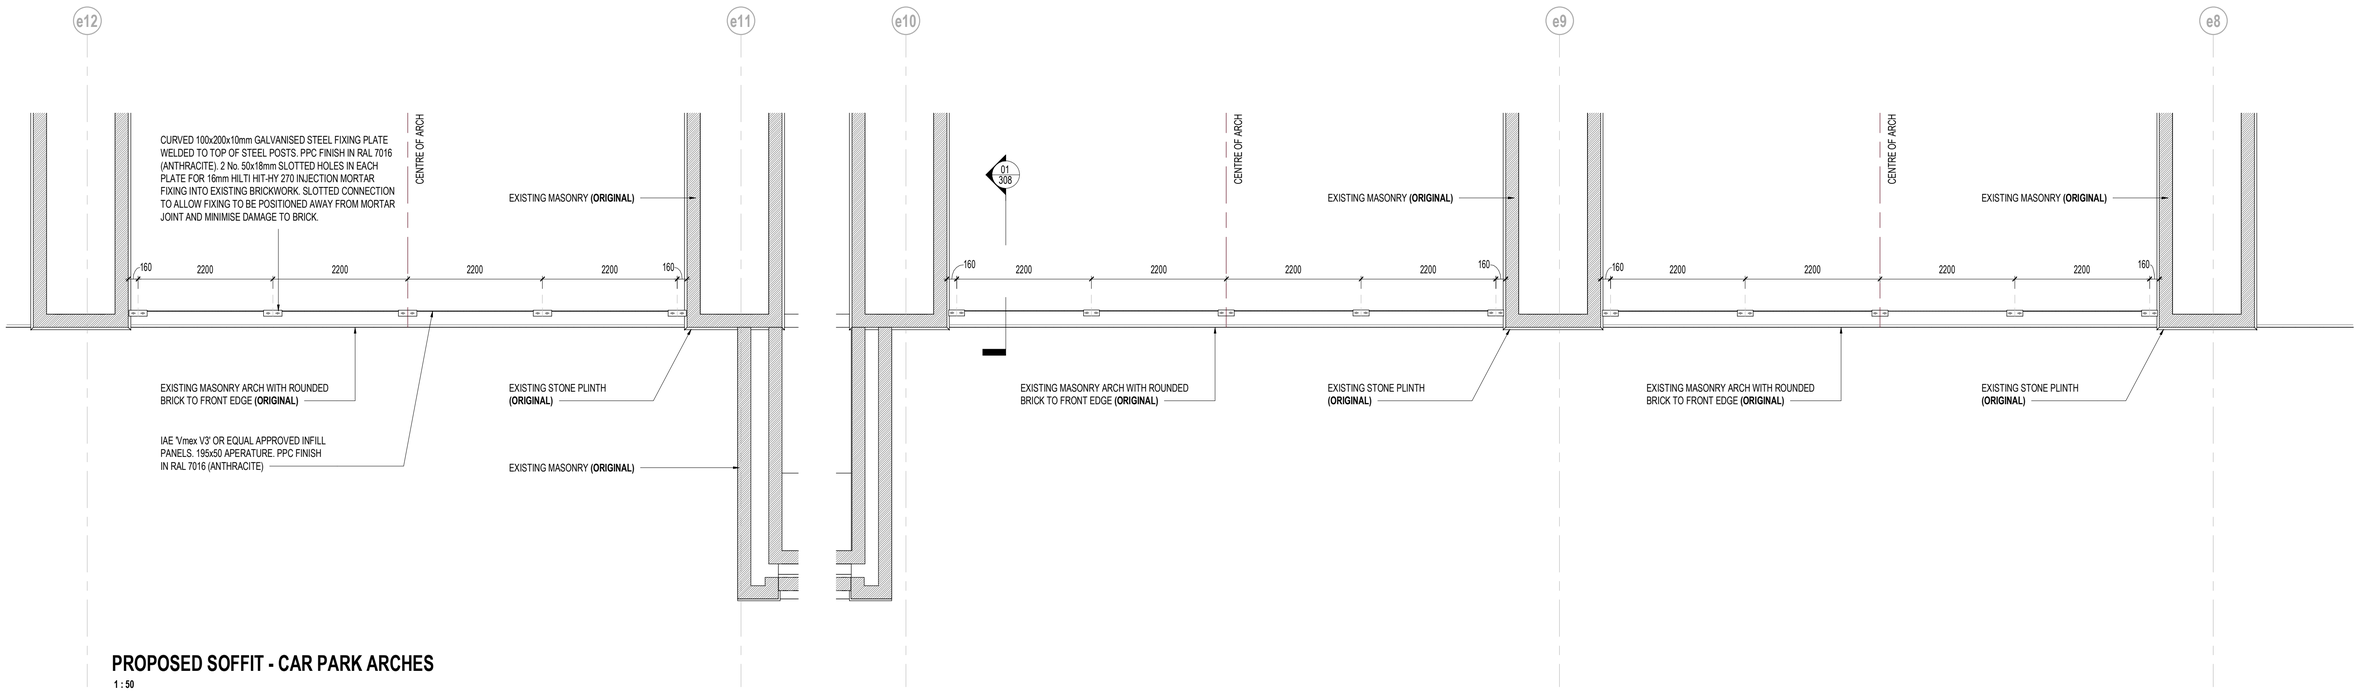

PROPOSED SOFFIT - CAR PARK ARCHES

1 : 50

0 1 2 3

SCALE 1 : 50

THIS DRAWING REFERENCES THE FOLLOWING FILES:

REV	DATE	DESCRIPTION		DRW	CKD	APP
P1	04/02/19	PLANNING ISSUE		AC	DH	DH

VITAL ENERGi
BGH
Vital Energi. Century House, Roman Road, Blackburn, Lancashire, BB1 2LD
Tel: +44 (0)1254 296 000 Fax. +44 (0)1254 296 040

Project: MANCHESTER CEF CQHN

Title: CAR PARK ARCHES
EXISTING & PROPOSED SOFFIT

DATE	02.04.20	SCALE	1 : 50	SHEET	A1

PLANNING

Status: A

Stage: 4

Drg-No: 50467-BGH-EC-ZZ-DR-A-310

Rev: P1