
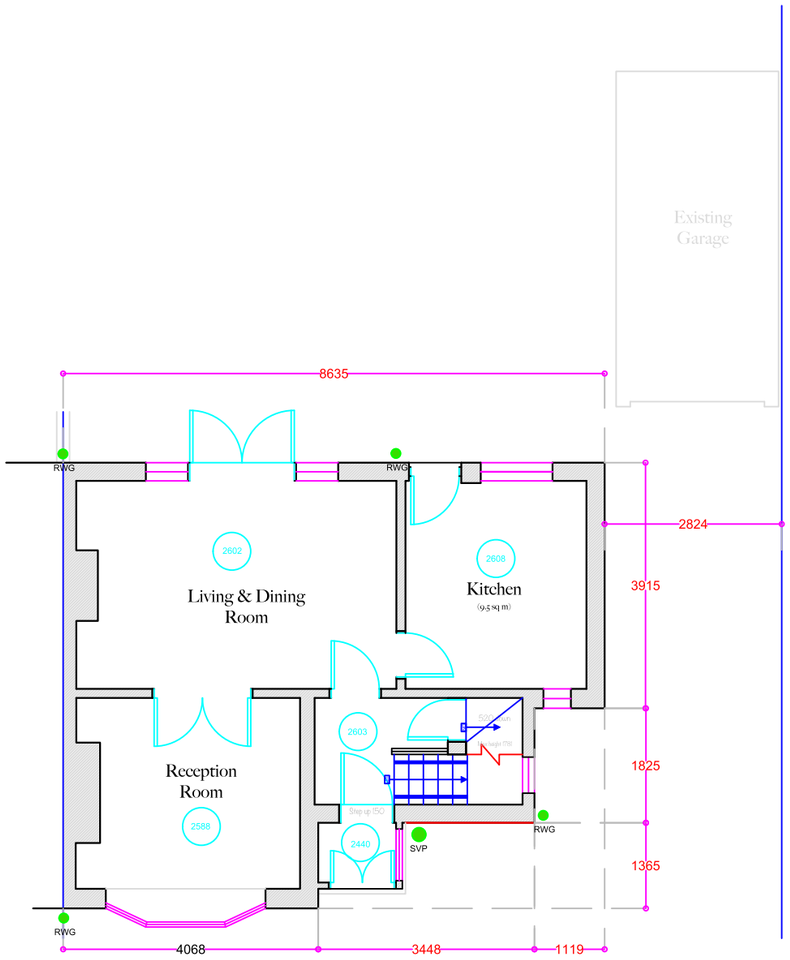


GROUND FLOOR
PLAN
AS EXISTING
1:100

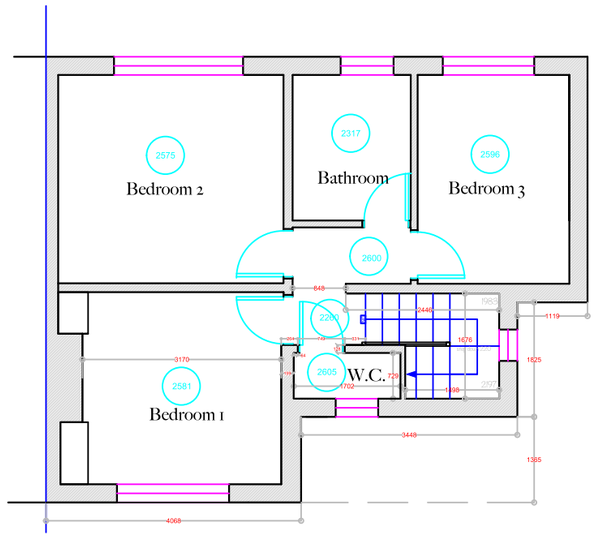

FIRST FLOOR
PLAN
AS EXISTING
1:100

General Notes

Do not scale from this drawing. Specified dimensions may be relied upon. Report any discrepancies to the architect or surveyor.

planning by design
Architectural Services
Oldham, Rochdale & Stockport
www.architectural.uk.com
07872 577 565

Project Description:
Side, rear & front extensions & internal alterations

For:
Mr & Mrs Ward

Site Address:
11 Parrs Wood Avenue, Didsbury, M20 5WB


Date: July 2019

Scale: 1:100 @ A3

Sheet Description:
Floor Plans - As Existing

No.	Revision /Issue	Date

Drawing Number:
061512/001

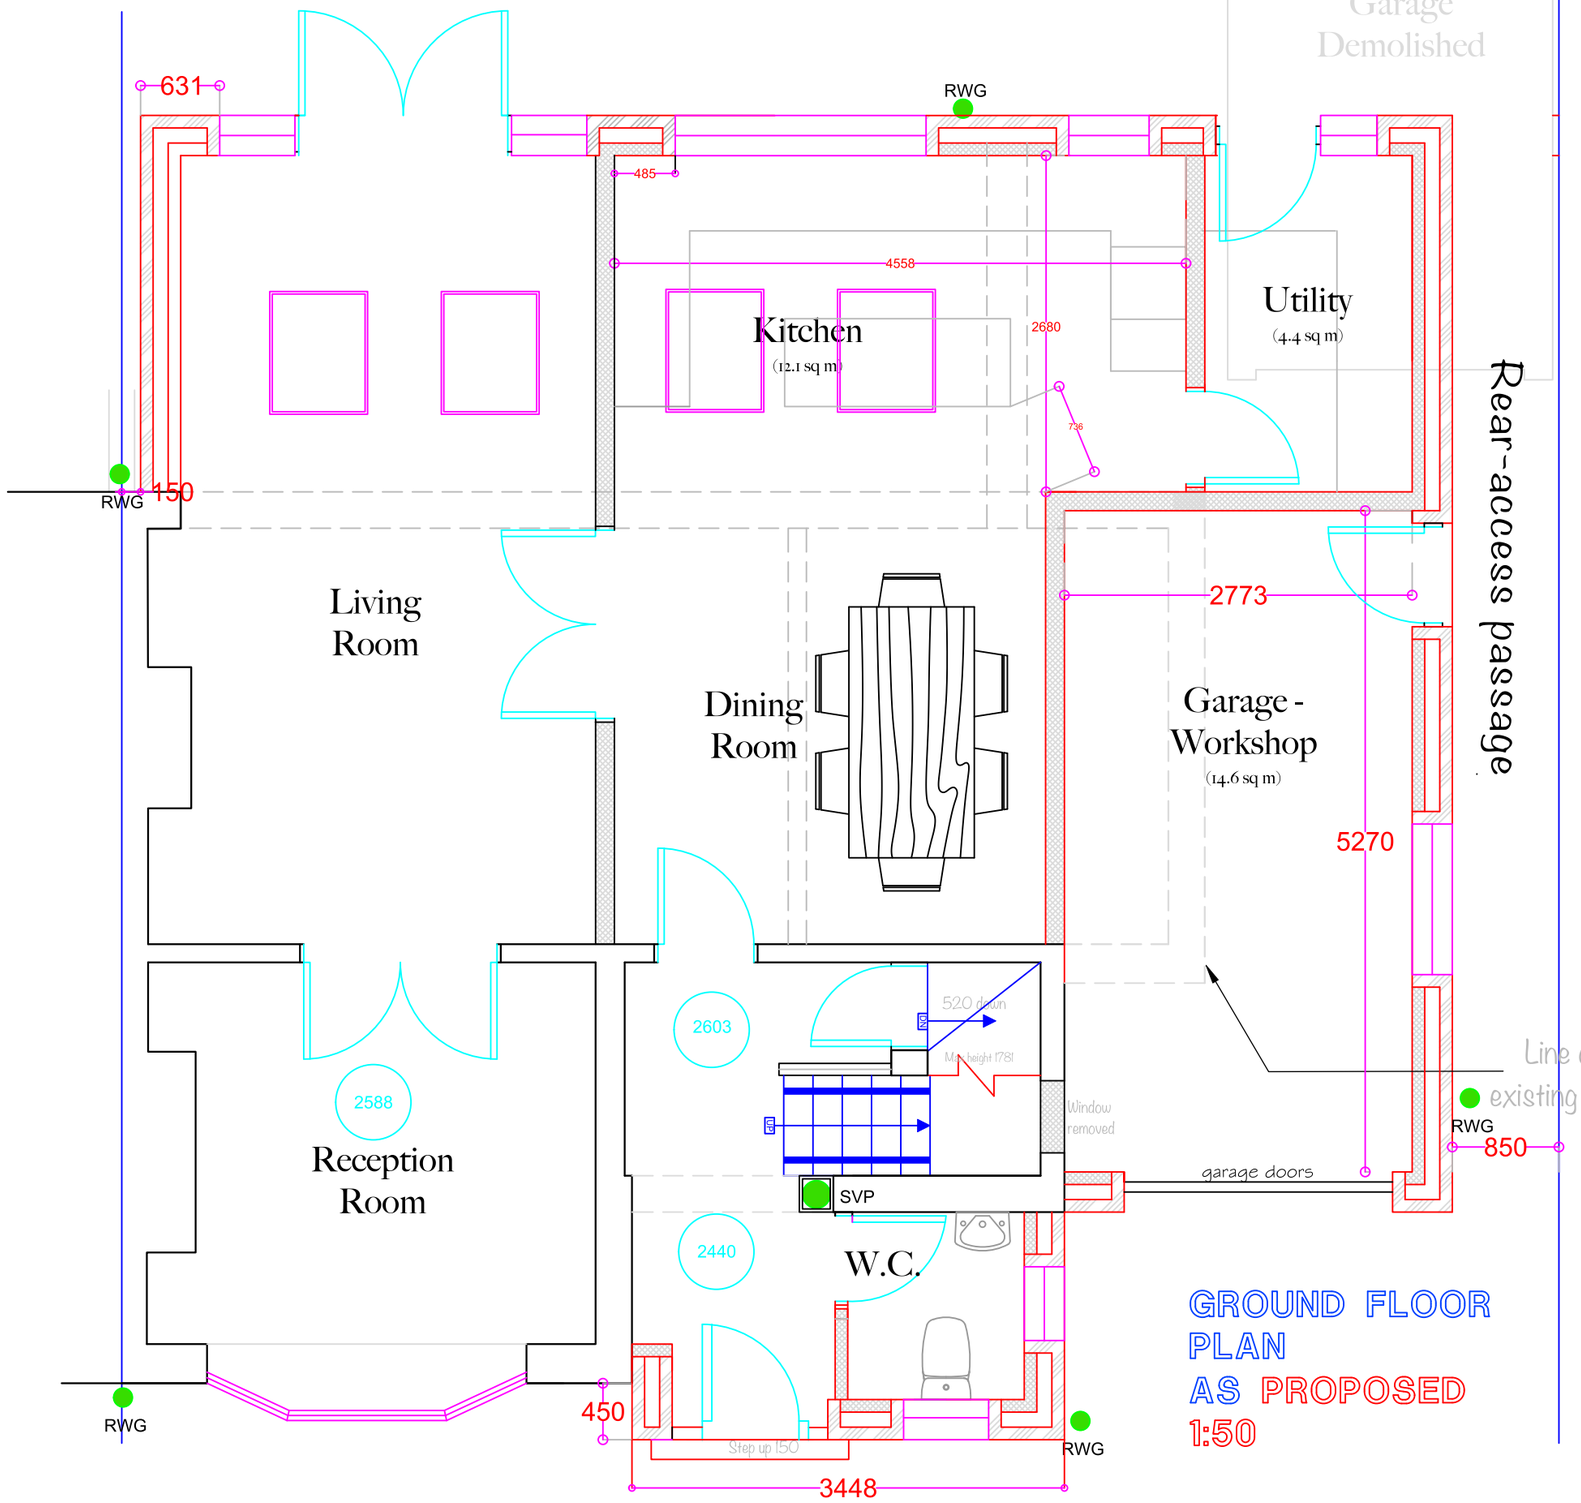

General Notes

Do not scale from this drawing. Specified dimensions may be relied upon. Report any discrepancies to the architect or surveyor.

planning by design
Architectural Services
Oldham, Rochdale & Stockport
www.architectural.uk.com
07872 577 565

Project Description:
Side, rear & front extensions & internal alterations

For:
Mr & Mrs Ward

Site Address:
11 Parrs Wood Avenue, Didsbury, M20 5WB


Date: July 2019

Scale: 1:50 @ A3

Sheet Description:
Ground Floor Plan - As Proposed

No.	Revision /Issue	Date

Drawing Number:
061512/002

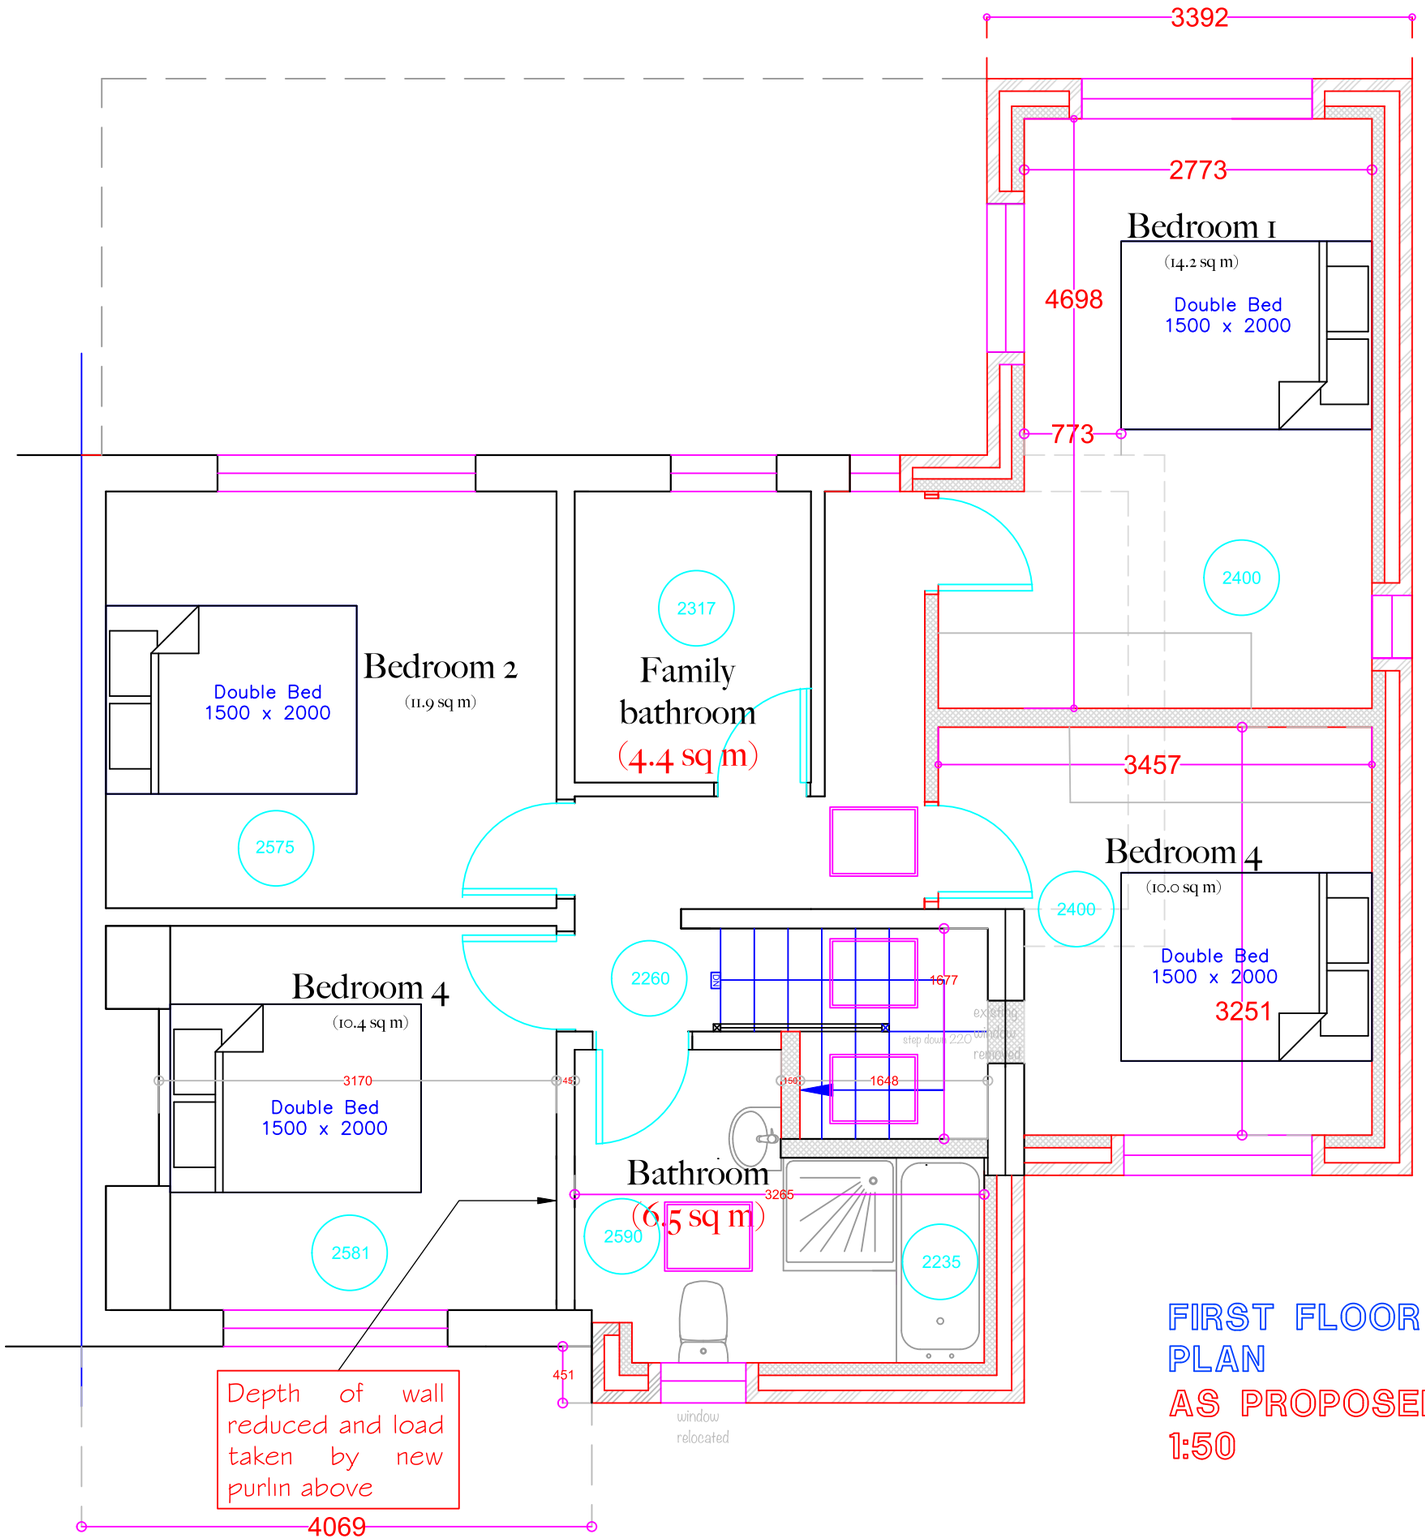

FIRST FLOOR PLAN
AS PROPOSED
1:50

General Notes

Do not scale from this drawing. Specified dimensions may be relied upon. Report any discrepancies to the architect or surveyor.

planning by design
Architectural Services
Oldham, Rochdale & Stockport
www.architectural.uk.com
07872 577 565

Project Description:
Side, rear & front extensions & internal alterations

For:
Mr & Mrs Ward

Site Address:
11 Parrs Wood Avenue, Didsbury, M20 5WB


Date: July 2019

Scale: 1:50 @ A3


Sheet Description:
First Floor Plan - As Proposed

No.	Revision /Issue	Date

Drawing Number:
061512/002

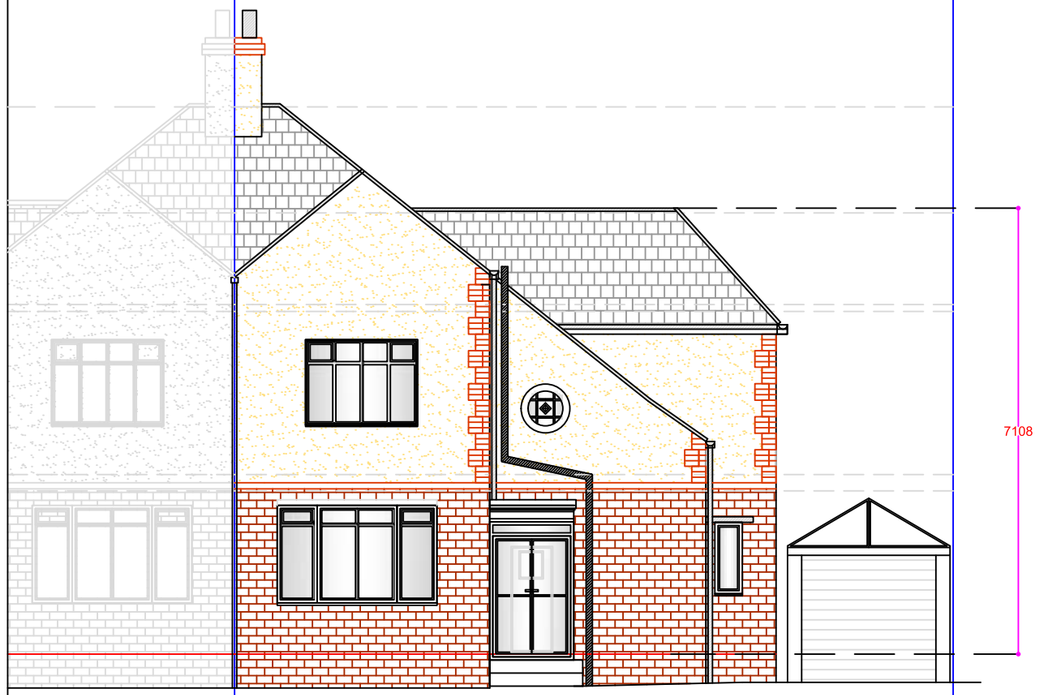


FRONT ELEVATION - AS EXISTING 1:100

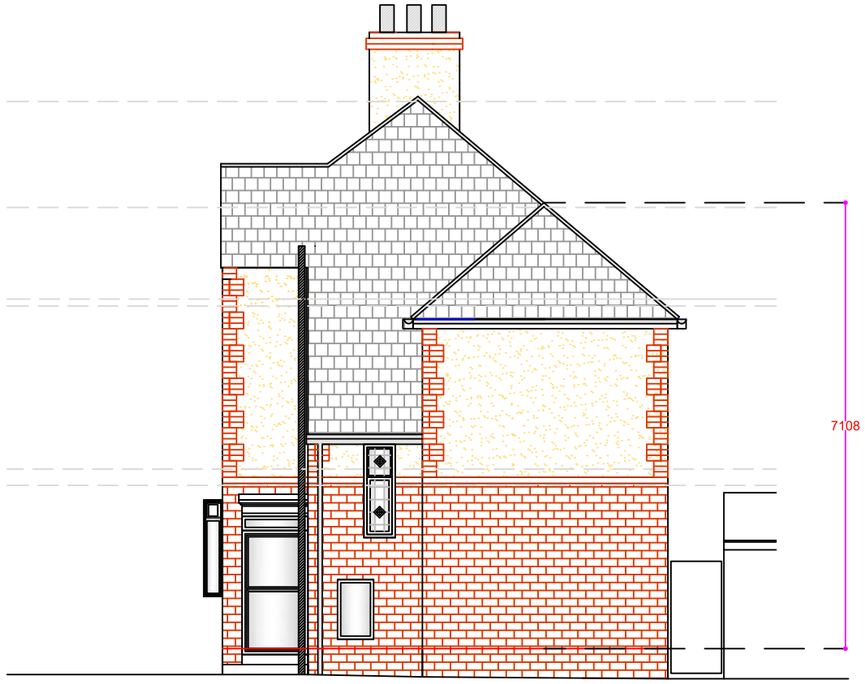

RH SIDE ELEVATION - AS EXISTING 1:100



REAR ELEVATION - AS EXISTING 1:100

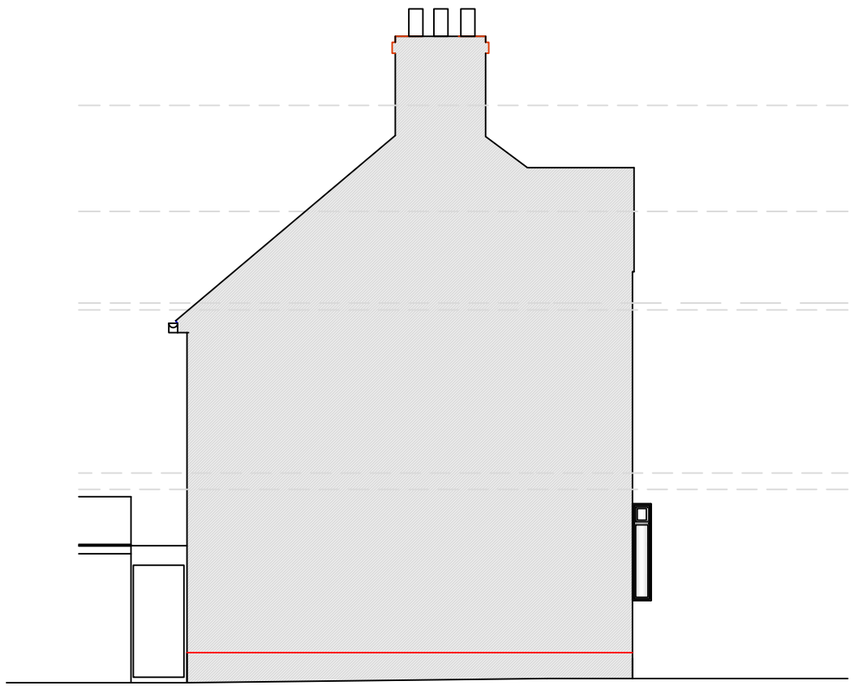

LH SIDE ELEVATION - AS EXISTING 1:100

General Notes

Do not scale from this drawing. Specified dimensions may be relied upon. Report any discrepancies to the architect or surveyor.

planning by design
Architectural Services
Oldham, Rochdale & Stockport
www.architectural.uk.com
07872 577 565

Project Description:
Side, rear & front extensions & internal alterations

For:
Mr & Mrs Ward

Site Address:
11 Parrs Wood Avenue, Didsbury, M20 5WB

Date: July 2019

Scale: 1:100 @ A3

Sheet Description:
All Elevations - As Existing

No.	Revision /Issue	Date

Drawing Number:
061512/004




FRONT ELEVATION - AS PROPOSED 1:100



RH SIDE ELEVATION - AS PROPOSED 1:100



REAR ELEVATION - AS PROPOSED 1:100

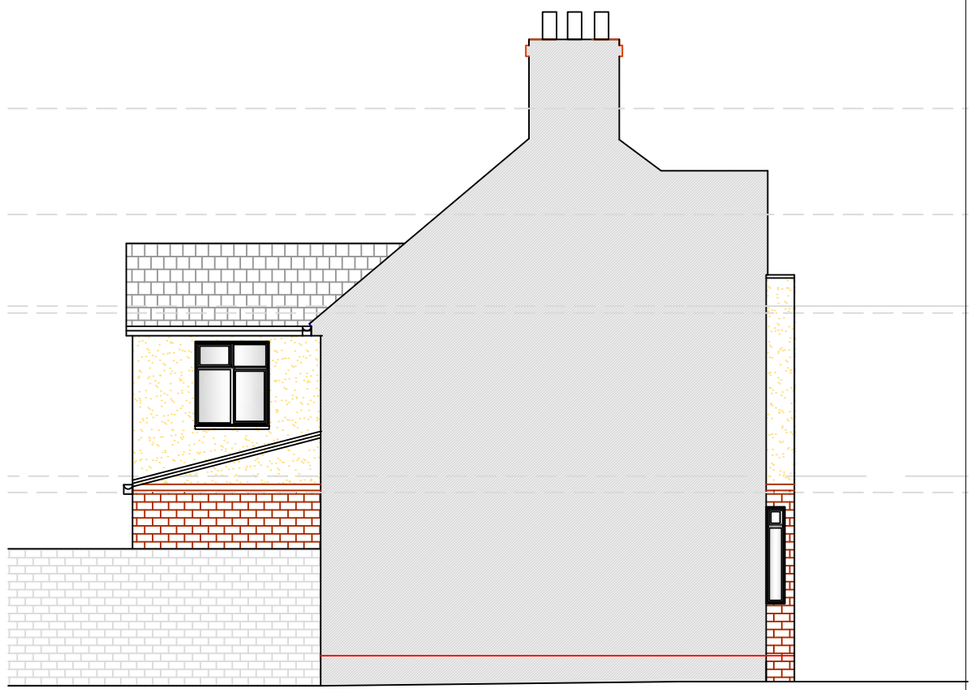

LH SIDE ELEVATION - AS PROPOSED 1:100

General Notes

Do not scale from this drawing. Specified dimensions may be relied upon. Report any discrepancies to the architect or surveyor.

planning by design
Architectural Services
Oldham, Rochdale & Stockport
www.architectural.uk.com
07872 577 565

Project Description:
Side, rear & front extensions & internal alterations

For:
Mr & Mrs Ward

Site Address:
11 Parrs Wood Avenue, Didsbury, M20 5WB


Date: July 2019

Scale: 1:100 @ A3


Sheet Description:
All Elevations - As Proposed

No.	Revision /Issue	Date

Drawing Number:
061512/005

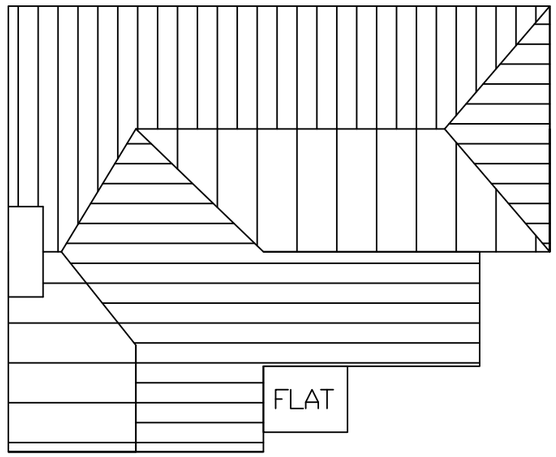

ROOF PLAN - AS EXISTING 1:100

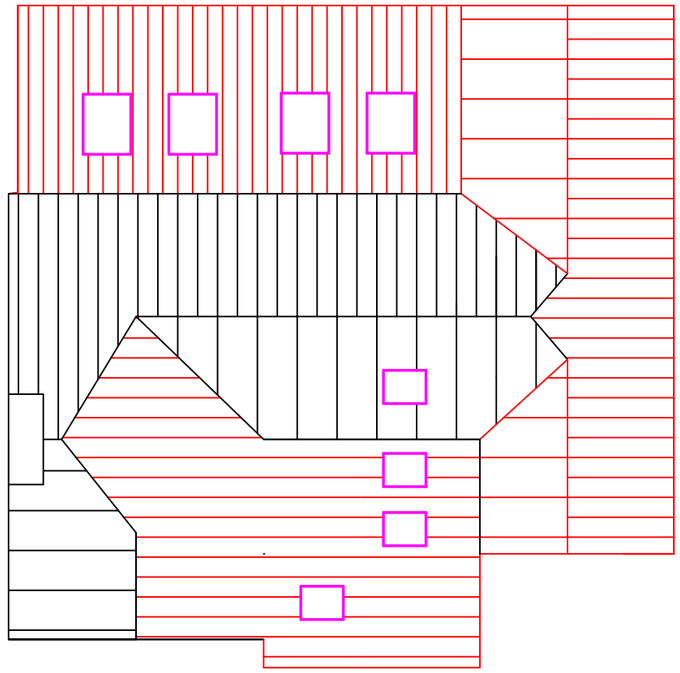

ROOF PLAN - AS PROPOSED 1:100

General Notes

Do not scale from this drawing. Specified dimensions may be relied upon. Report any discrepancies to the architect or surveyor.

planning by design
Architectural Services
Oldham, Rochdale & Stockport
www.architectural.uk.com
07872 577 565

Project Description:
Side, rear & front extensions & internal alterations

For:
Mr & Mrs Ward

Site Address:
11 Parrs Wood Avenue, Didsbury, M20 5WB

Date: July 2019

Scale: 1:100 @ A3

Sheet Description:
Roof Plans - As EXisting & Proposed

No.	Revision /Issue	Date

Drawing Number:
061512/006



LOCATION PLAN 1:250



SITE BLOCK PLAN 1:200

General Notes

Do not scale from this drawing. Specified dimensions may be relied upon. Report any discrepancies to the architect or surveyor.

planning by design
Architectural Services
Oldham, Rochdale & Stockport
www.architectural.uk.com
07872 577 565

Project Description:
Side, rear & front extensions & internal alterations

For:
Mr & Mrs S. Foulkes

Site Address:
11 Parrs Wood Avenue, Didsbury, M20 5WB

Date: July 2019

Scale: Various as shown @ A3

Sheet Description:
Site Block & Location Plans

No.	Revision /Issue	Date

Drawing Number:
061512/007