


1. DO NOT SCALE FROM THIS DRAWING - USE FIGURED DIMENSIONS ONLY.
2. READ IN CONJUNCTION WITH ALL OTHER CONSULTANTS / SPECIALISTS DRAWINGS, REPORT ANY DISCREPANCIES BEFORE AFFECTED WORK COMMENCES.
3. ALL SETTING OUT DIMENSIONS TO BE CHECKED ON SITE BY CONTRACTOR BEFORE WORK COMMENCES.
4. THIS DRAWING REMAINS COPYRIGHT OF KEPCZYK PEARCE SANDERSON LTD. COPY / DISTRIBUTE ONLY WITH CONSENT OF THE AUTHOR.

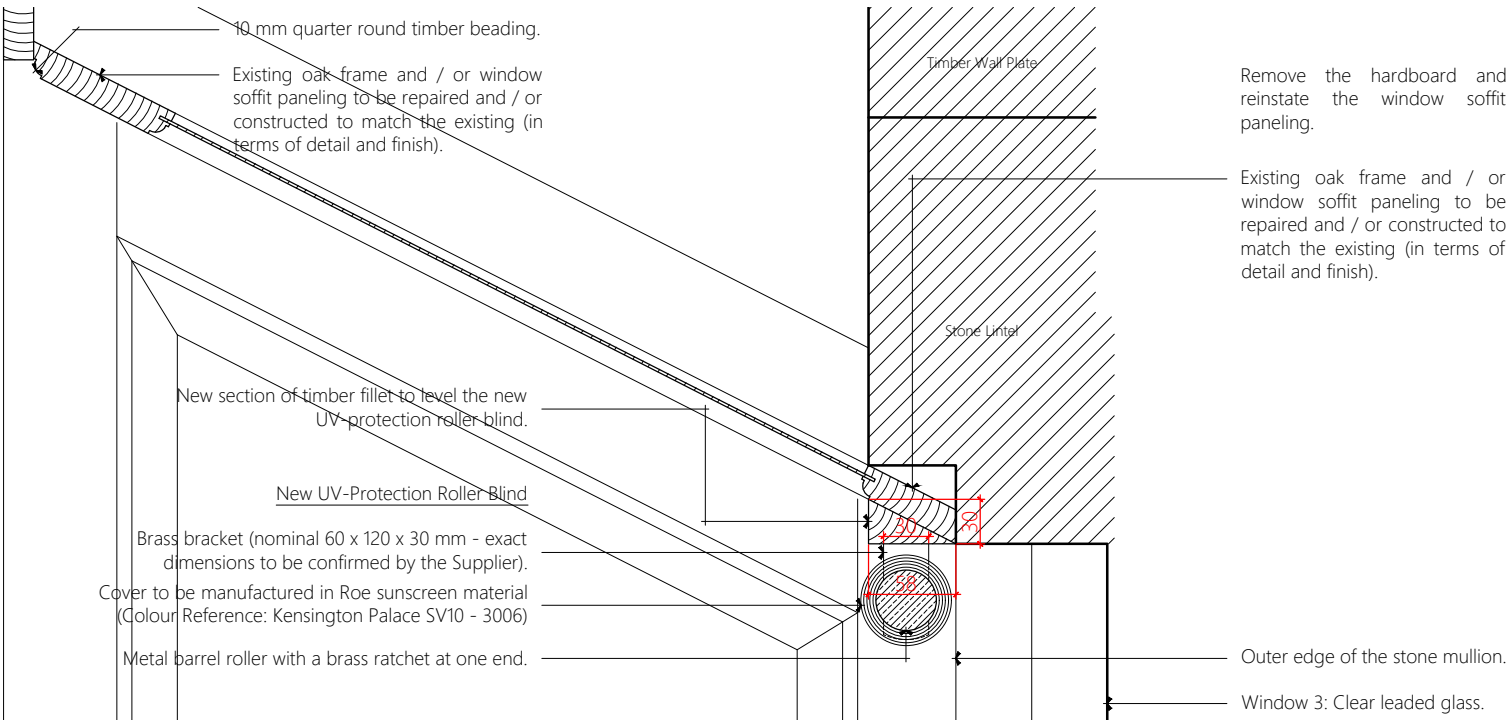


Section of Window Soffit Paneling as Proposed (Scale 1:5)




Heavy-Duty Traditional Cap & Rack Roller Blind

Schedule of Works

1. Window soffit paneling remains intact, therefore no works are necessary;
Window Refs: 1, 2, 10, 14, and 17
2. Window soffit paneling has been over-boarded with 2-3 mm hardboard but frame remains intact - remove the hardboard and reinstate the window soffit paneling (see Section A);
Window Refs: 3, 4, 5, 6, 7, 9, 15 and 16
3. Window soffit paneling has been over-boarded with 2-3 mm hardboard - paneling and frame are presumed to have been removed - remove the hardboard and reinstate both the window soffit paneling and the frame;
Window Refs: 8, 11, 12 and 13
4. Install new heavy-duty traditional Cap & Rack roller blinds, covers to be manufactured in Roe UV-protection sunscreen material (Colour Reference: Kensington Palace SV10 - 3006), with zig-zag stitched bottom pocket containing heavy pear-shaped wooden lath;
Window Refs: ALL (1 - 17)

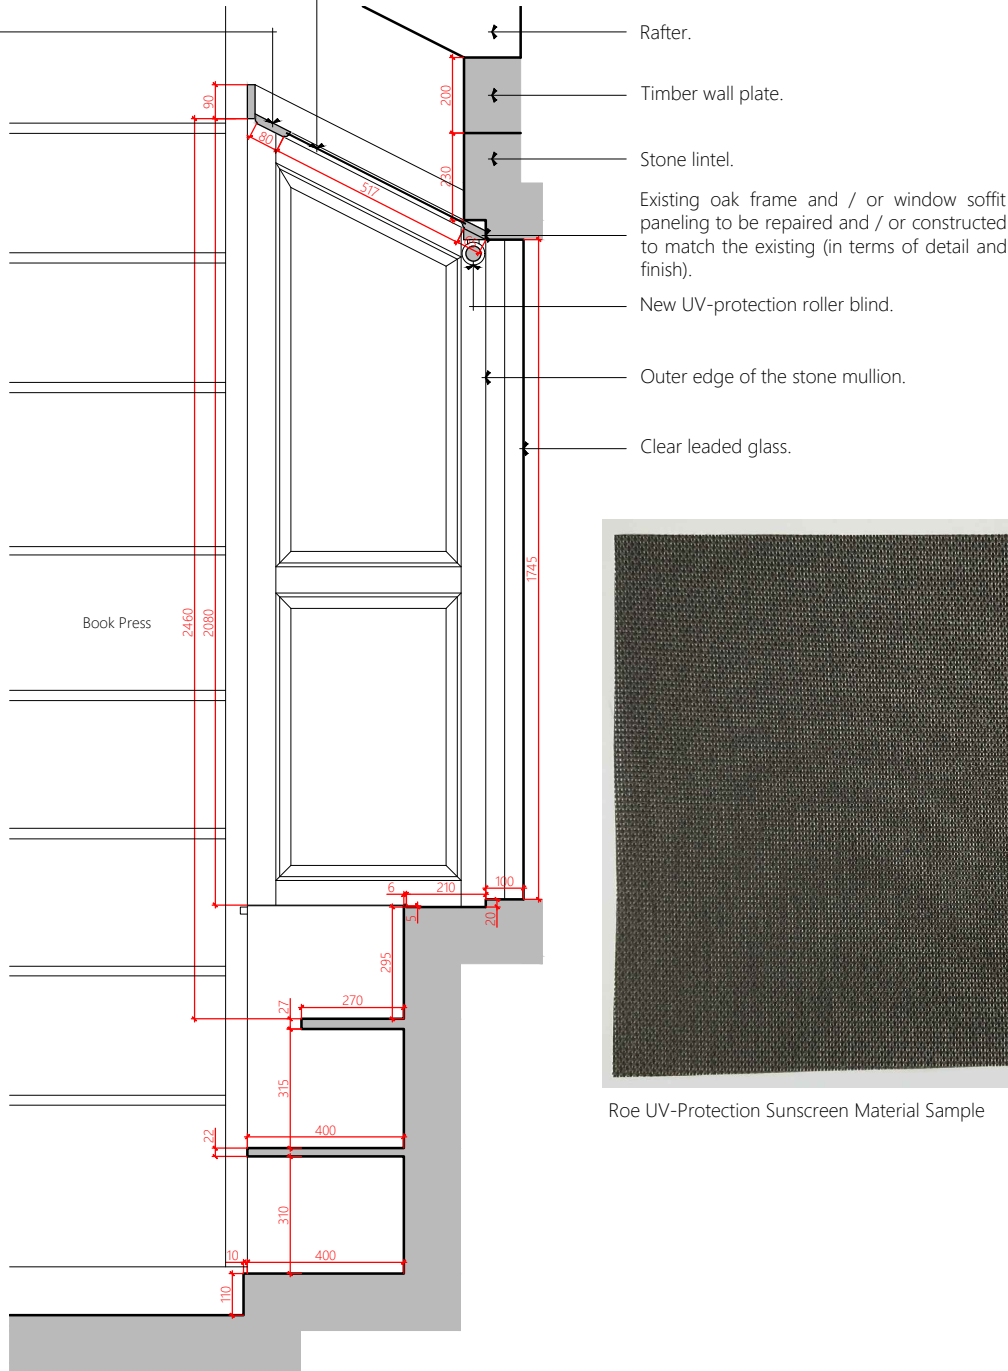

Section A as Proposed (Scale 1:20)

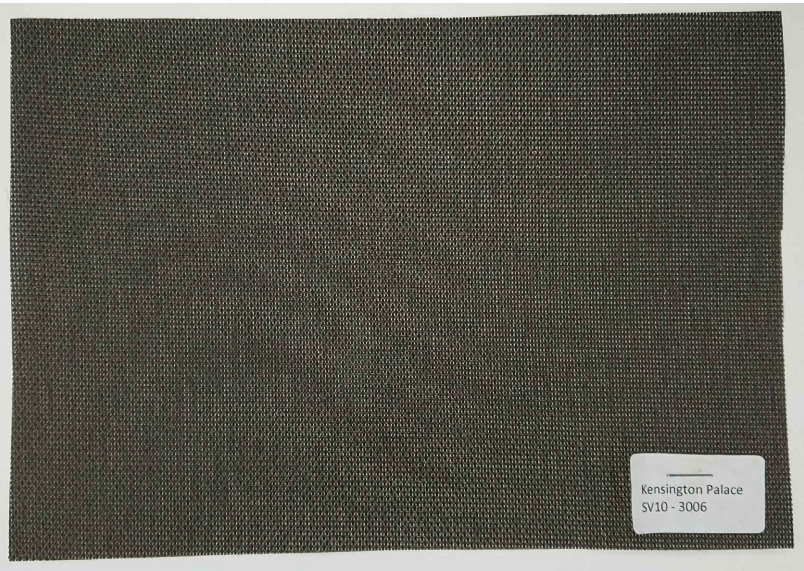

Roe UV-Protection Sunscreen Material Sample

Contract	Window Soffit Paneling and Blinds		
Client	Chetham's Foundation: Chetham's Library		
Building / Structure	Chetham's Library, Manchester		
Book Press Area as Proposed			
Drawing No.	LBC 05		Scale
		Various @ A3	
Contract No.	1987	Drawn	LMC
Date	Nov. 2019	Revision	-
KEPCZYK PEARCE SANDERSON ARCHITECTS, SURVEYORS & HISTORIC BUILDING CONSULTANTS 75 Wilmslow Road, Handforth, Cheshire SK9 3EN Tel: 01625 400103 Email: info@kpsarchitects.co.uk			