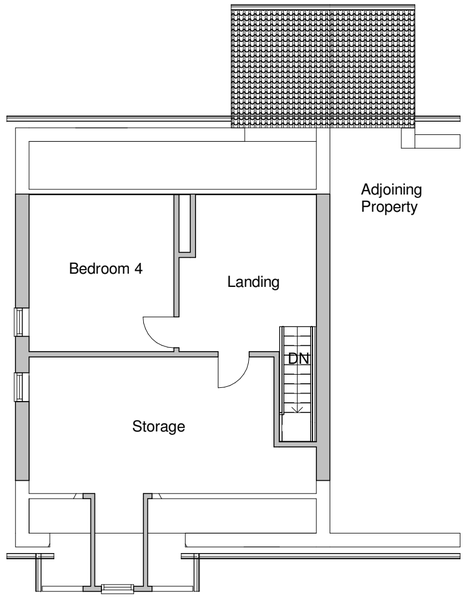

1 03 Existing Loft Plan
1 : 100

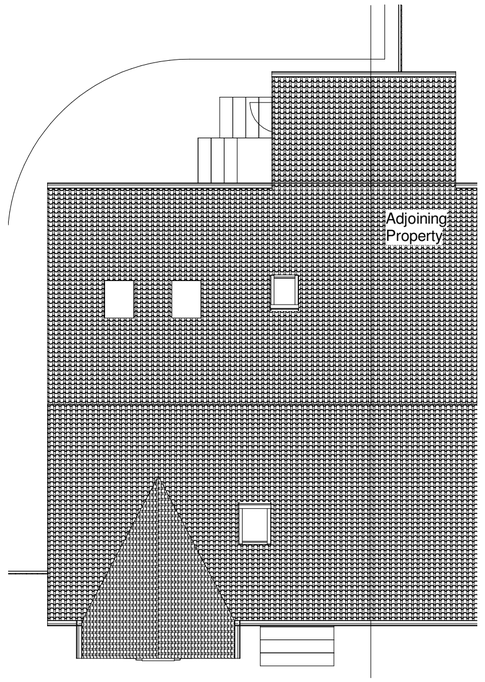

2 04 Existing Roof Plan
1 : 100



3 Existing Front Elevation
1 : 100

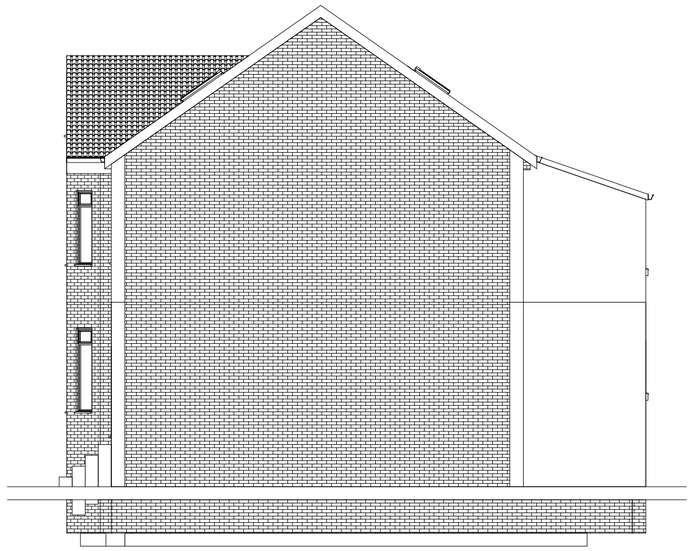

4 Existing Side Elevation 2
1 : 100

Project Address:

6 Palatine Avenue
Withington
M20 3DP

Drawing:

Existing Plans and Elevations

Date Issued:

26/09/2019

Client Name:

Mr Rob Jones

Project Description:

Proposed Single Storey Rear Extension and Internal Alterations

Drawing Number:

PL003

Additional Notes:

Drawing not to be scaled.

Proposed works not to be started before Planning Permission is granted.

Dimensions shown are in milimeters.

All measurements to be verified on site.

EVERY TRADE
TDG Contracts

SCALE 1 : 100
A2 DRAWING