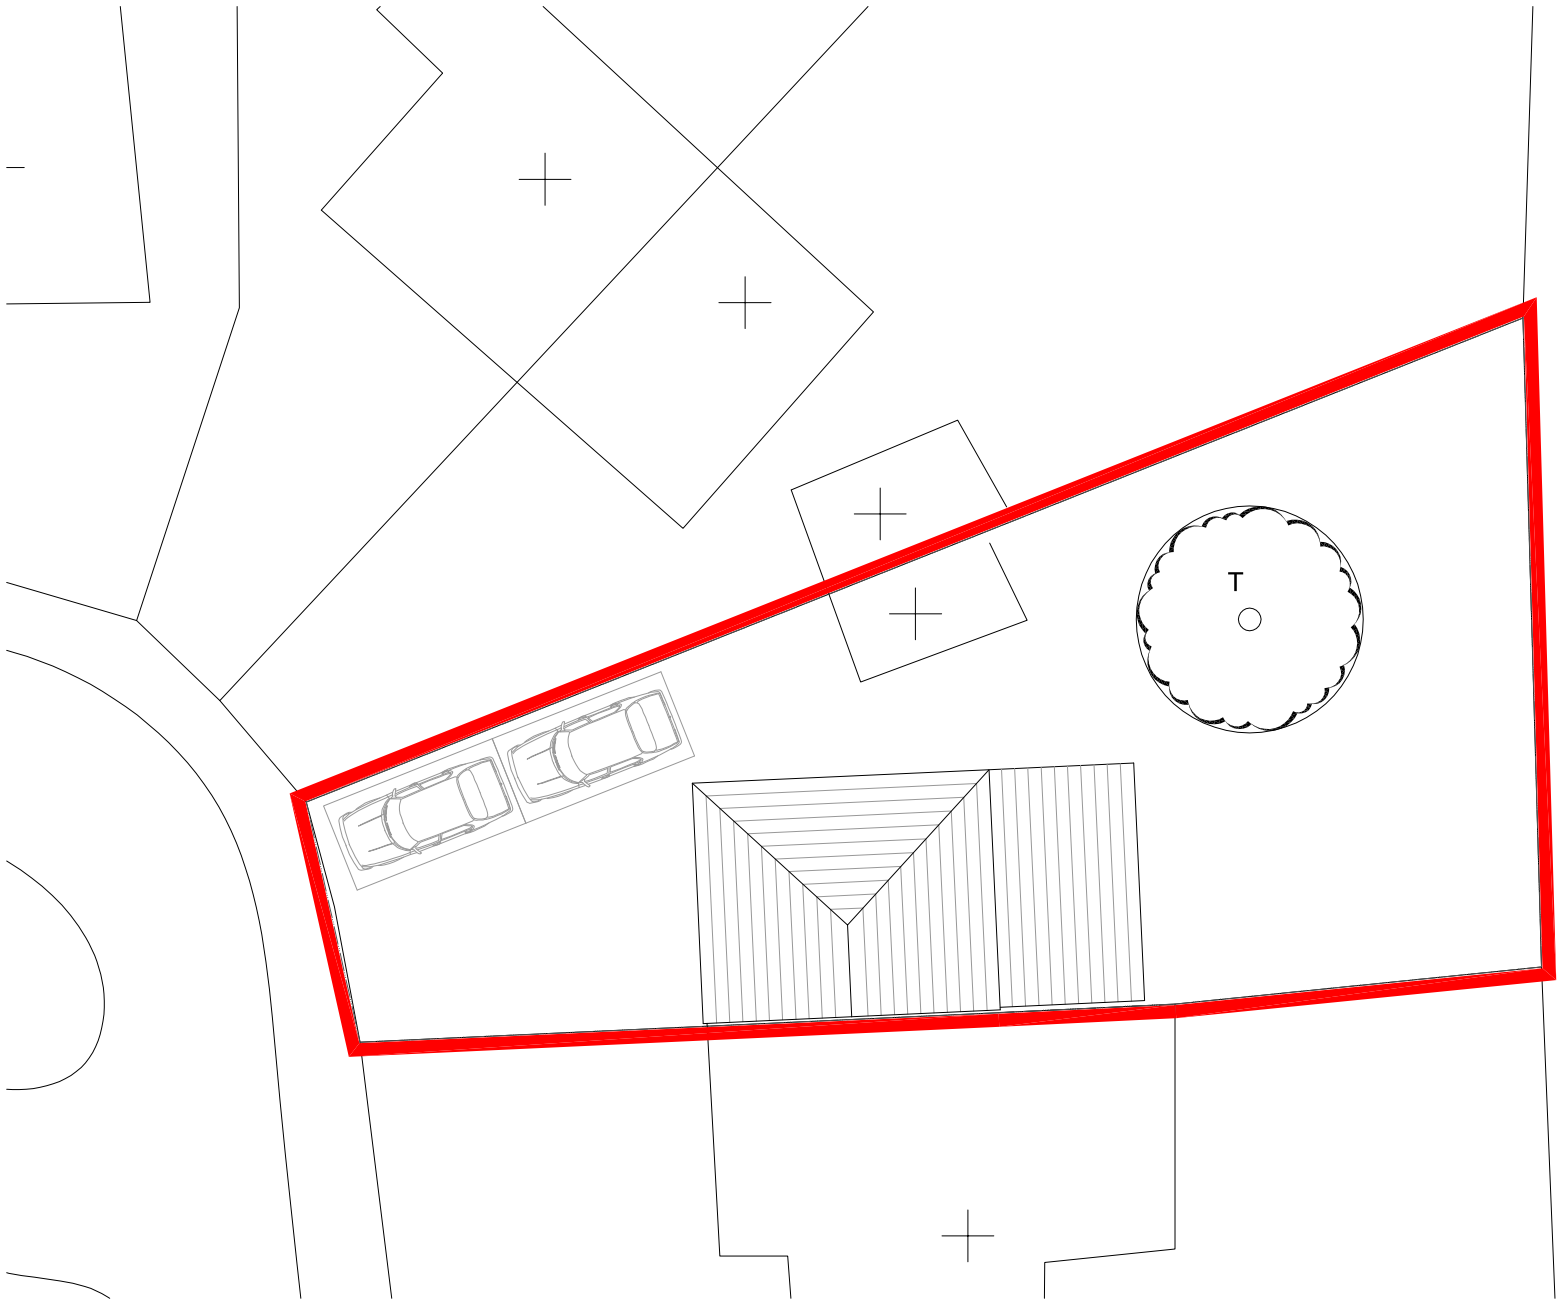

m 0 2 4 6 8 10 12 14 16 18 20 m 1:200

mm 0 10 20 30 40 50 60 70 80 90 100 mm 1:1

DWG No.
M23 1PF/20/03

TITLE
Proposed Block Plan,
Roof Plan & Site Plan

PROJECT
Proposed Development to
20 Biddall Drive
Manchester
M23 1PF

CLIENT
Mrs. D. Lawton

DATE	01/08/2019
SCALE AT A4	1 : 200

PRO-TECH ARCHITECTURE
20 Elstree Court
Widnes WA8 3EP
Telephone 0151 420 7895