


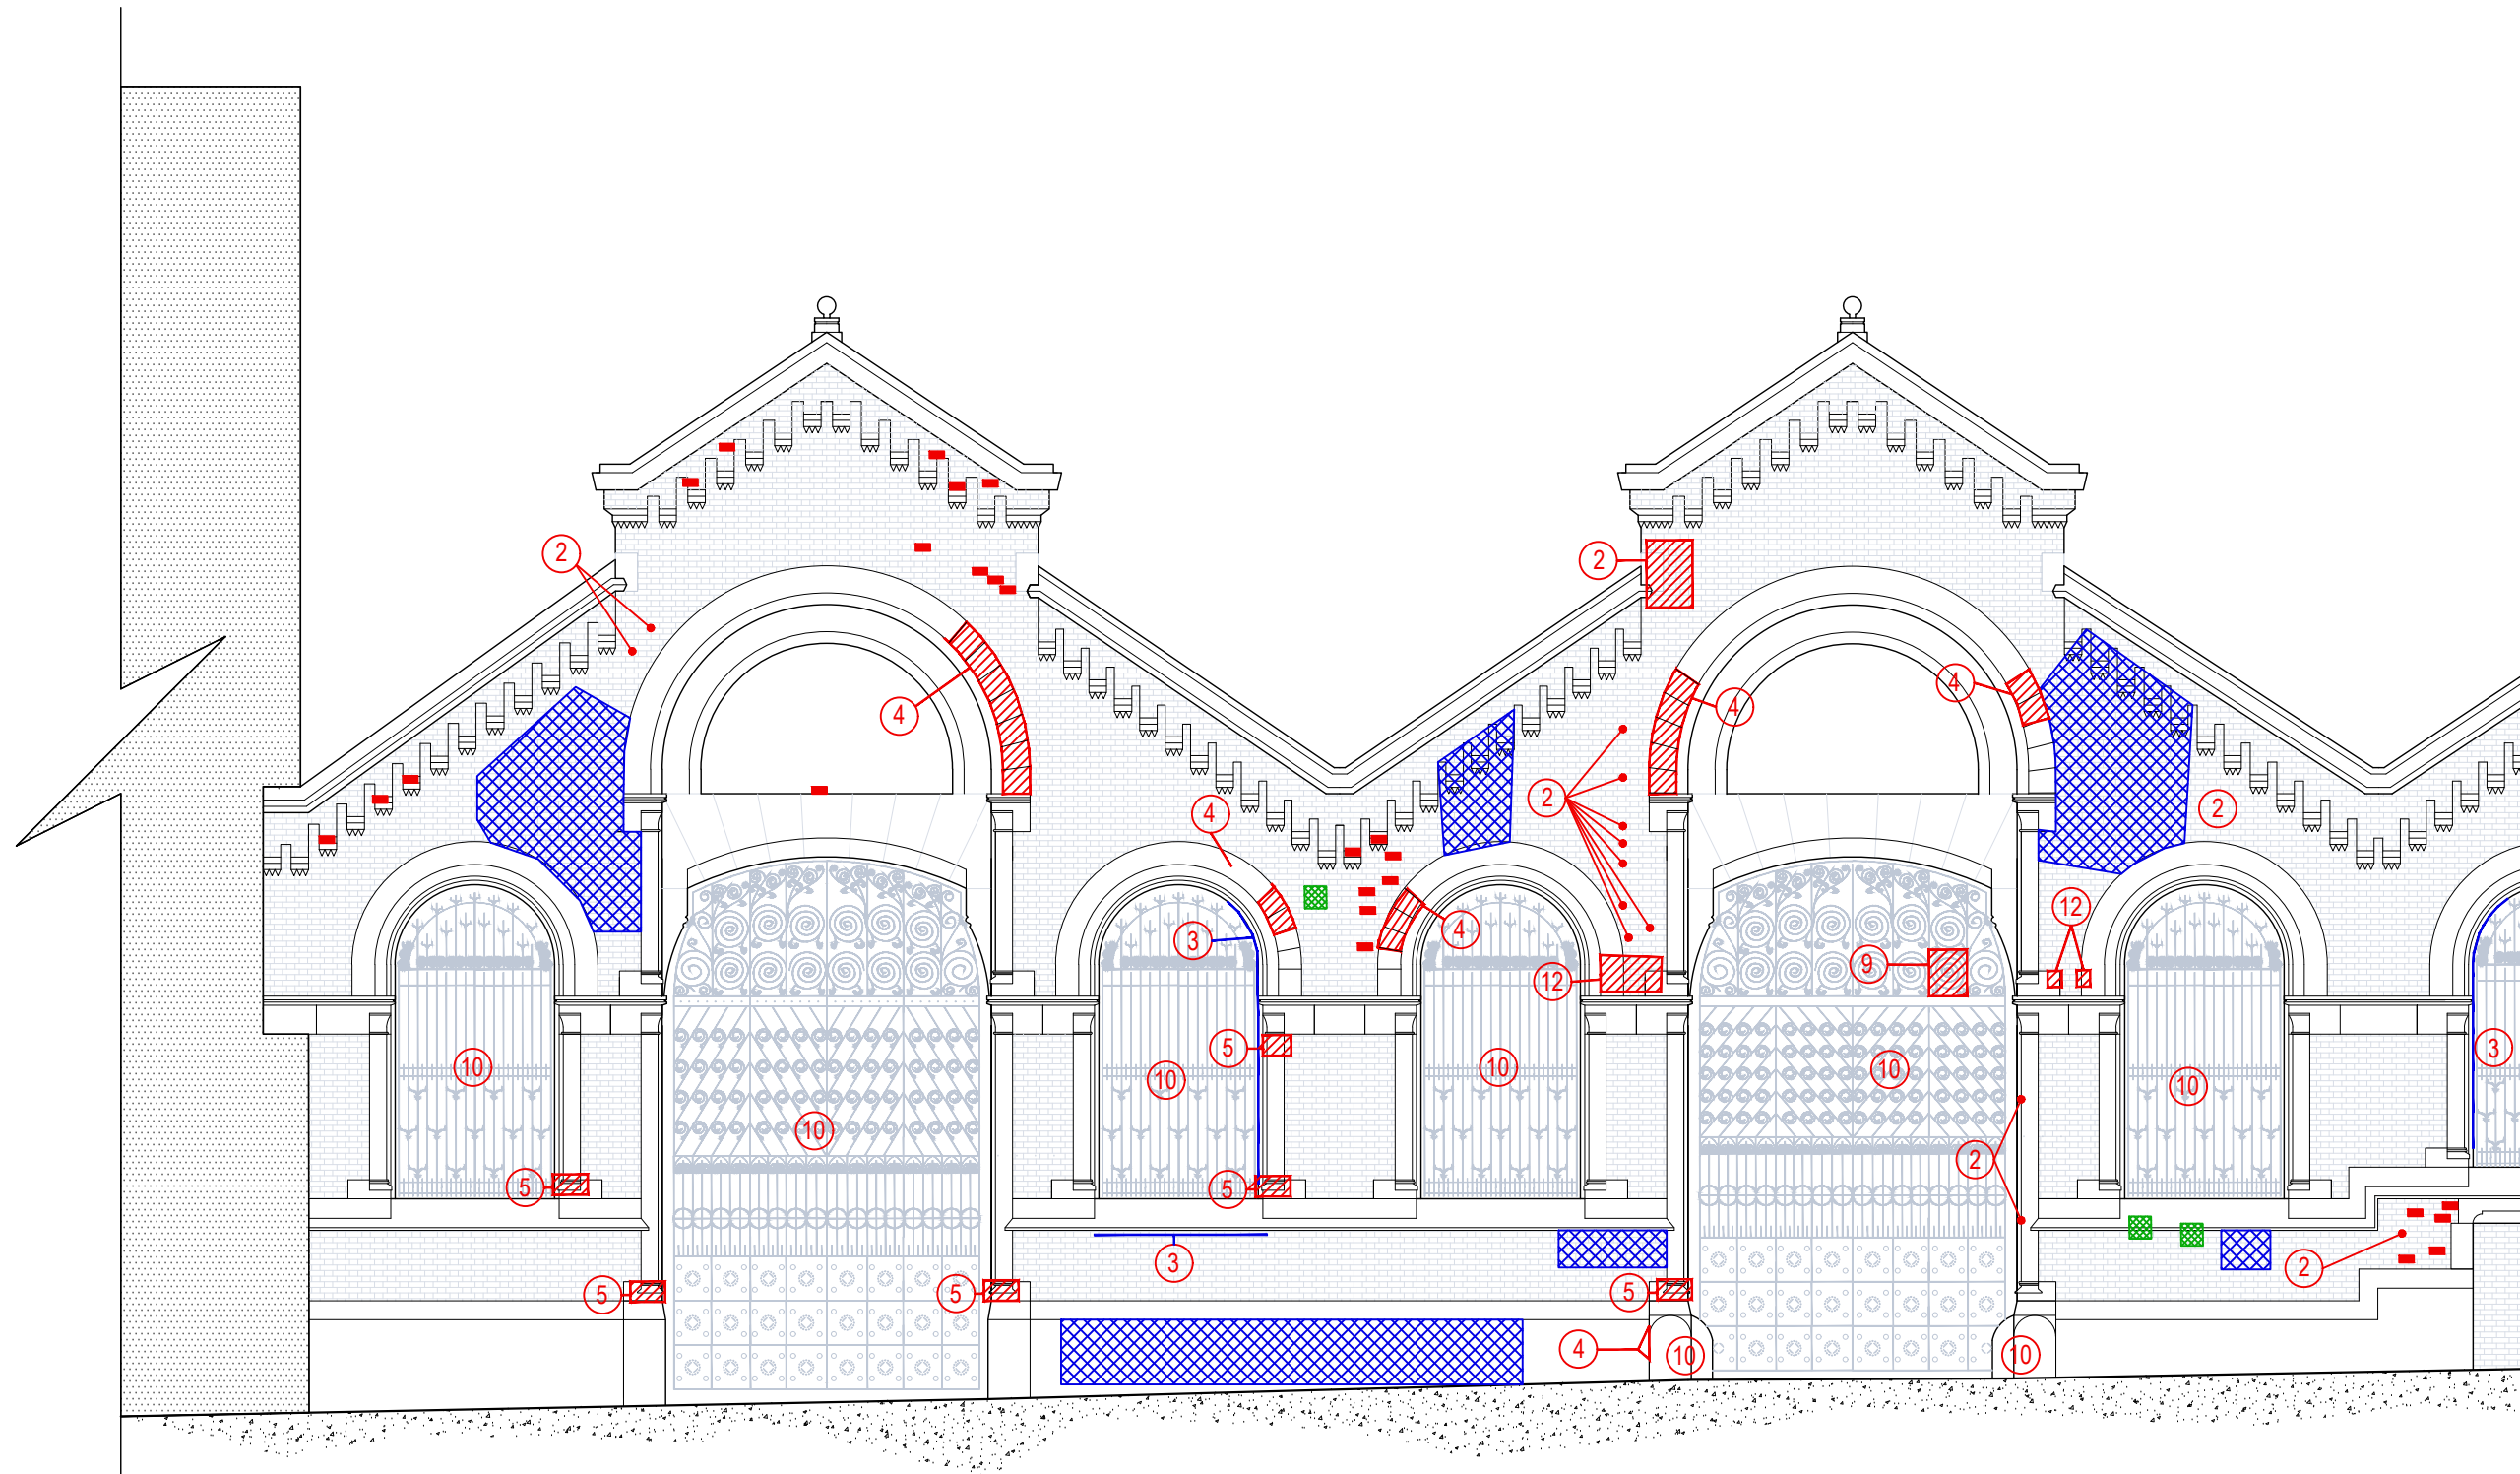

- Legend**
- ① Remove vegetation
 - ② Remove redundant fixing
 - ③ Repointing works
 - ④ Stonework repair
 - ⑤ Stone column & beam repairs
 - ⑥ Masonry repairs
 - ⑦ Works to coping stones
 - ⑧ Bird wire repairs
 - ⑨ Repairs to metal gates/railings
 - ⑩ Redecoration
 - ⑪ Specialist (DOFF) Cleaning
 - ⑫ Buttress plates, clean and redecorate

No Revision Date

Revisions

Client:
URBAN BUBBLE

Issue:
INFORMATION

Project:
SMITHFIELD MARKET

Title:
**HIGH STREET ELEVATION -
EXTERNAL 1**

Drawing No: 0013551010-01 Rev: - A3 Scale: 1:100


Date: 29/01/2020 Drawn: TG Approved: TL

RLB Rider Levett Bucknall

One King Street
Manchester
UK
M2 6AW
+44 (0) 161 868 7700
RLB_UK
RLB.com
#####

This drawing is to be read in conjunction with all relevant specifications and drawings issued.
Do not scale this drawing, the Contractor is to check and verify all building, site dimensions and check levels before work commences.
For discrepancies or omissions contact Rider Levett Bucknall.
All work and materials to be in accordance with current applicable statutory legislation and to comply with all relevant Codes of Practice and British Standards.
Copyright © 2018 Rider Levett Bucknall UK Limited

- Legend**
- 1 Remove vegetation
 - 2 Remove redundant fixing
 - 3 Repointing works
 - 4 Stonework repair
 - 5 Stone column & beam repairs
 - 6 Masonry repairs
 - 7 Works to coping stones
 - 8 Bird wire repairs
 - 9 Repairs to metal gates/railings
 - 10 Redecoration
 - 11 Specialist (DOFF) Cleaning
 - 12 Buttress plates, clean and redecorate

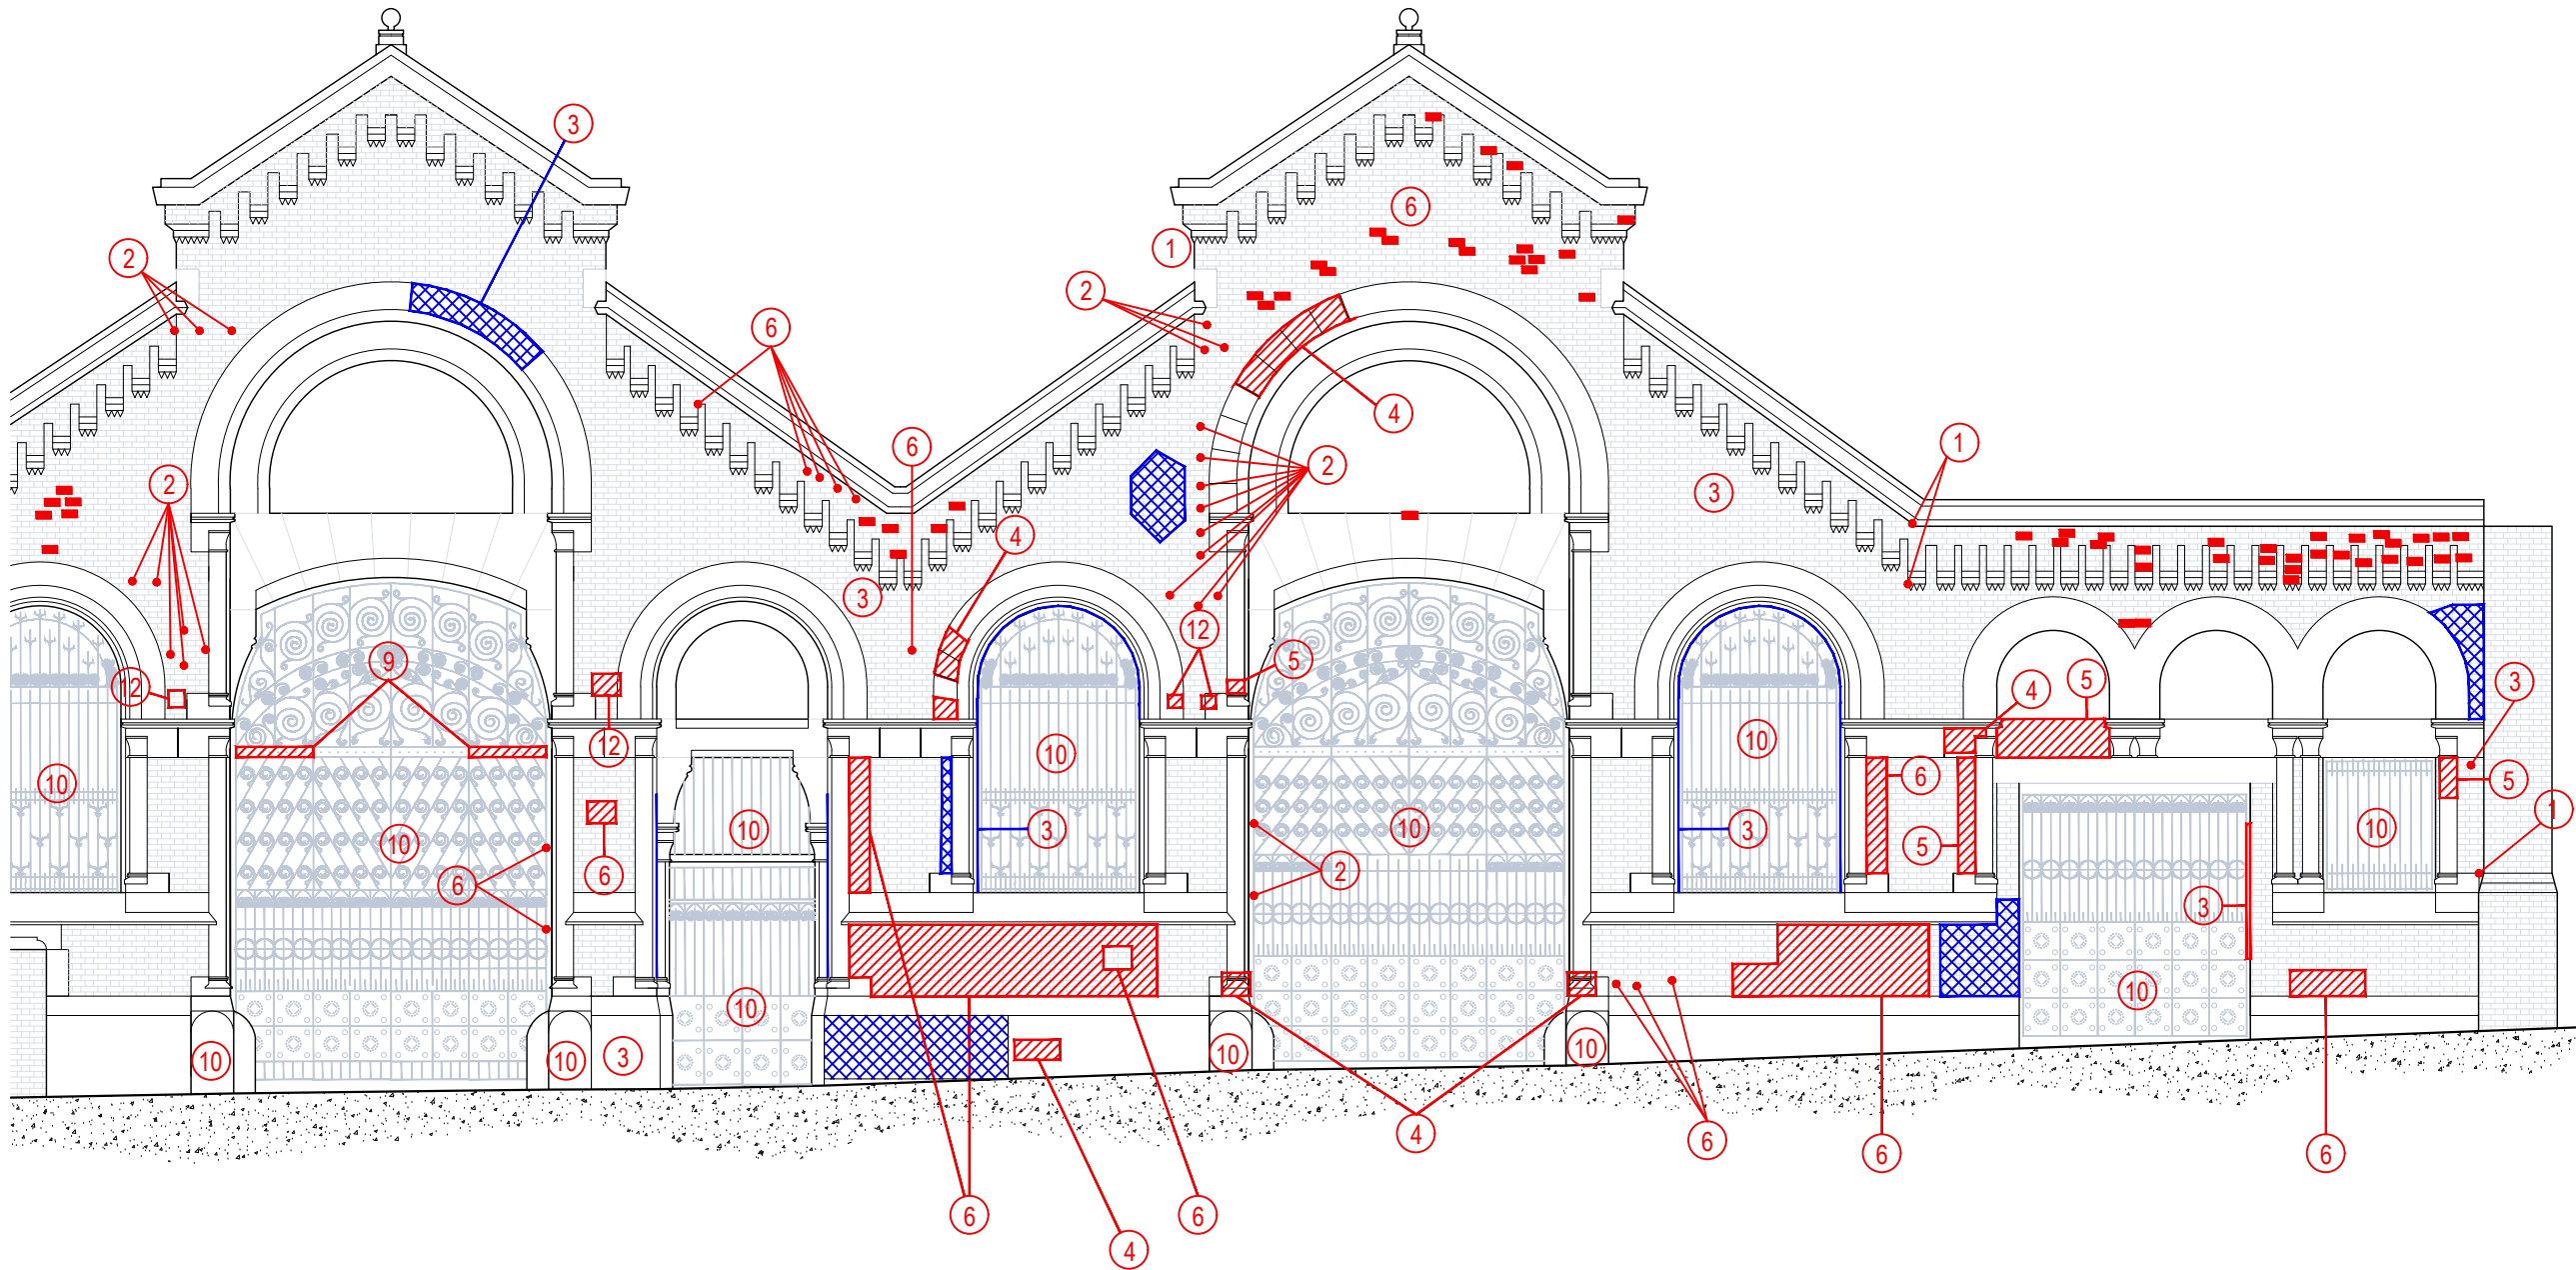

No Revision Date

Revisions

Client:

URBAN BUBBLE

Issue:

INFORMATION

Project:

SMITHFIELD MARKET

Title:

HIGH STREET ELEVATION -
EXTERNAL 2


Drawing No: 0013551010-02 Rev: - A3 Scale: 1:100

Date: 29/01/2020 Drawn: TG Approved: TL

RLB Rider Levett Bucknall

One King Street
Manchester
UK
M2 6AW
+44 (0) 161 868 7700
RLB_UK
RLB.com
#####

This drawing is to be read in conjunction with all relevant specifications and drawings issued.
Do not scale this drawing, the Contractor is to check and verify all building, site dimensions and check levels before work commences.
For discrepancies or omissions contact Rider Levett Bucknall.
All work and materials to be in accordance with current applicable statutory legislation and to comply with all relevant Codes of Practice and British Standards.
Copyright © 2018 Rider Levett Bucknall UK Limited

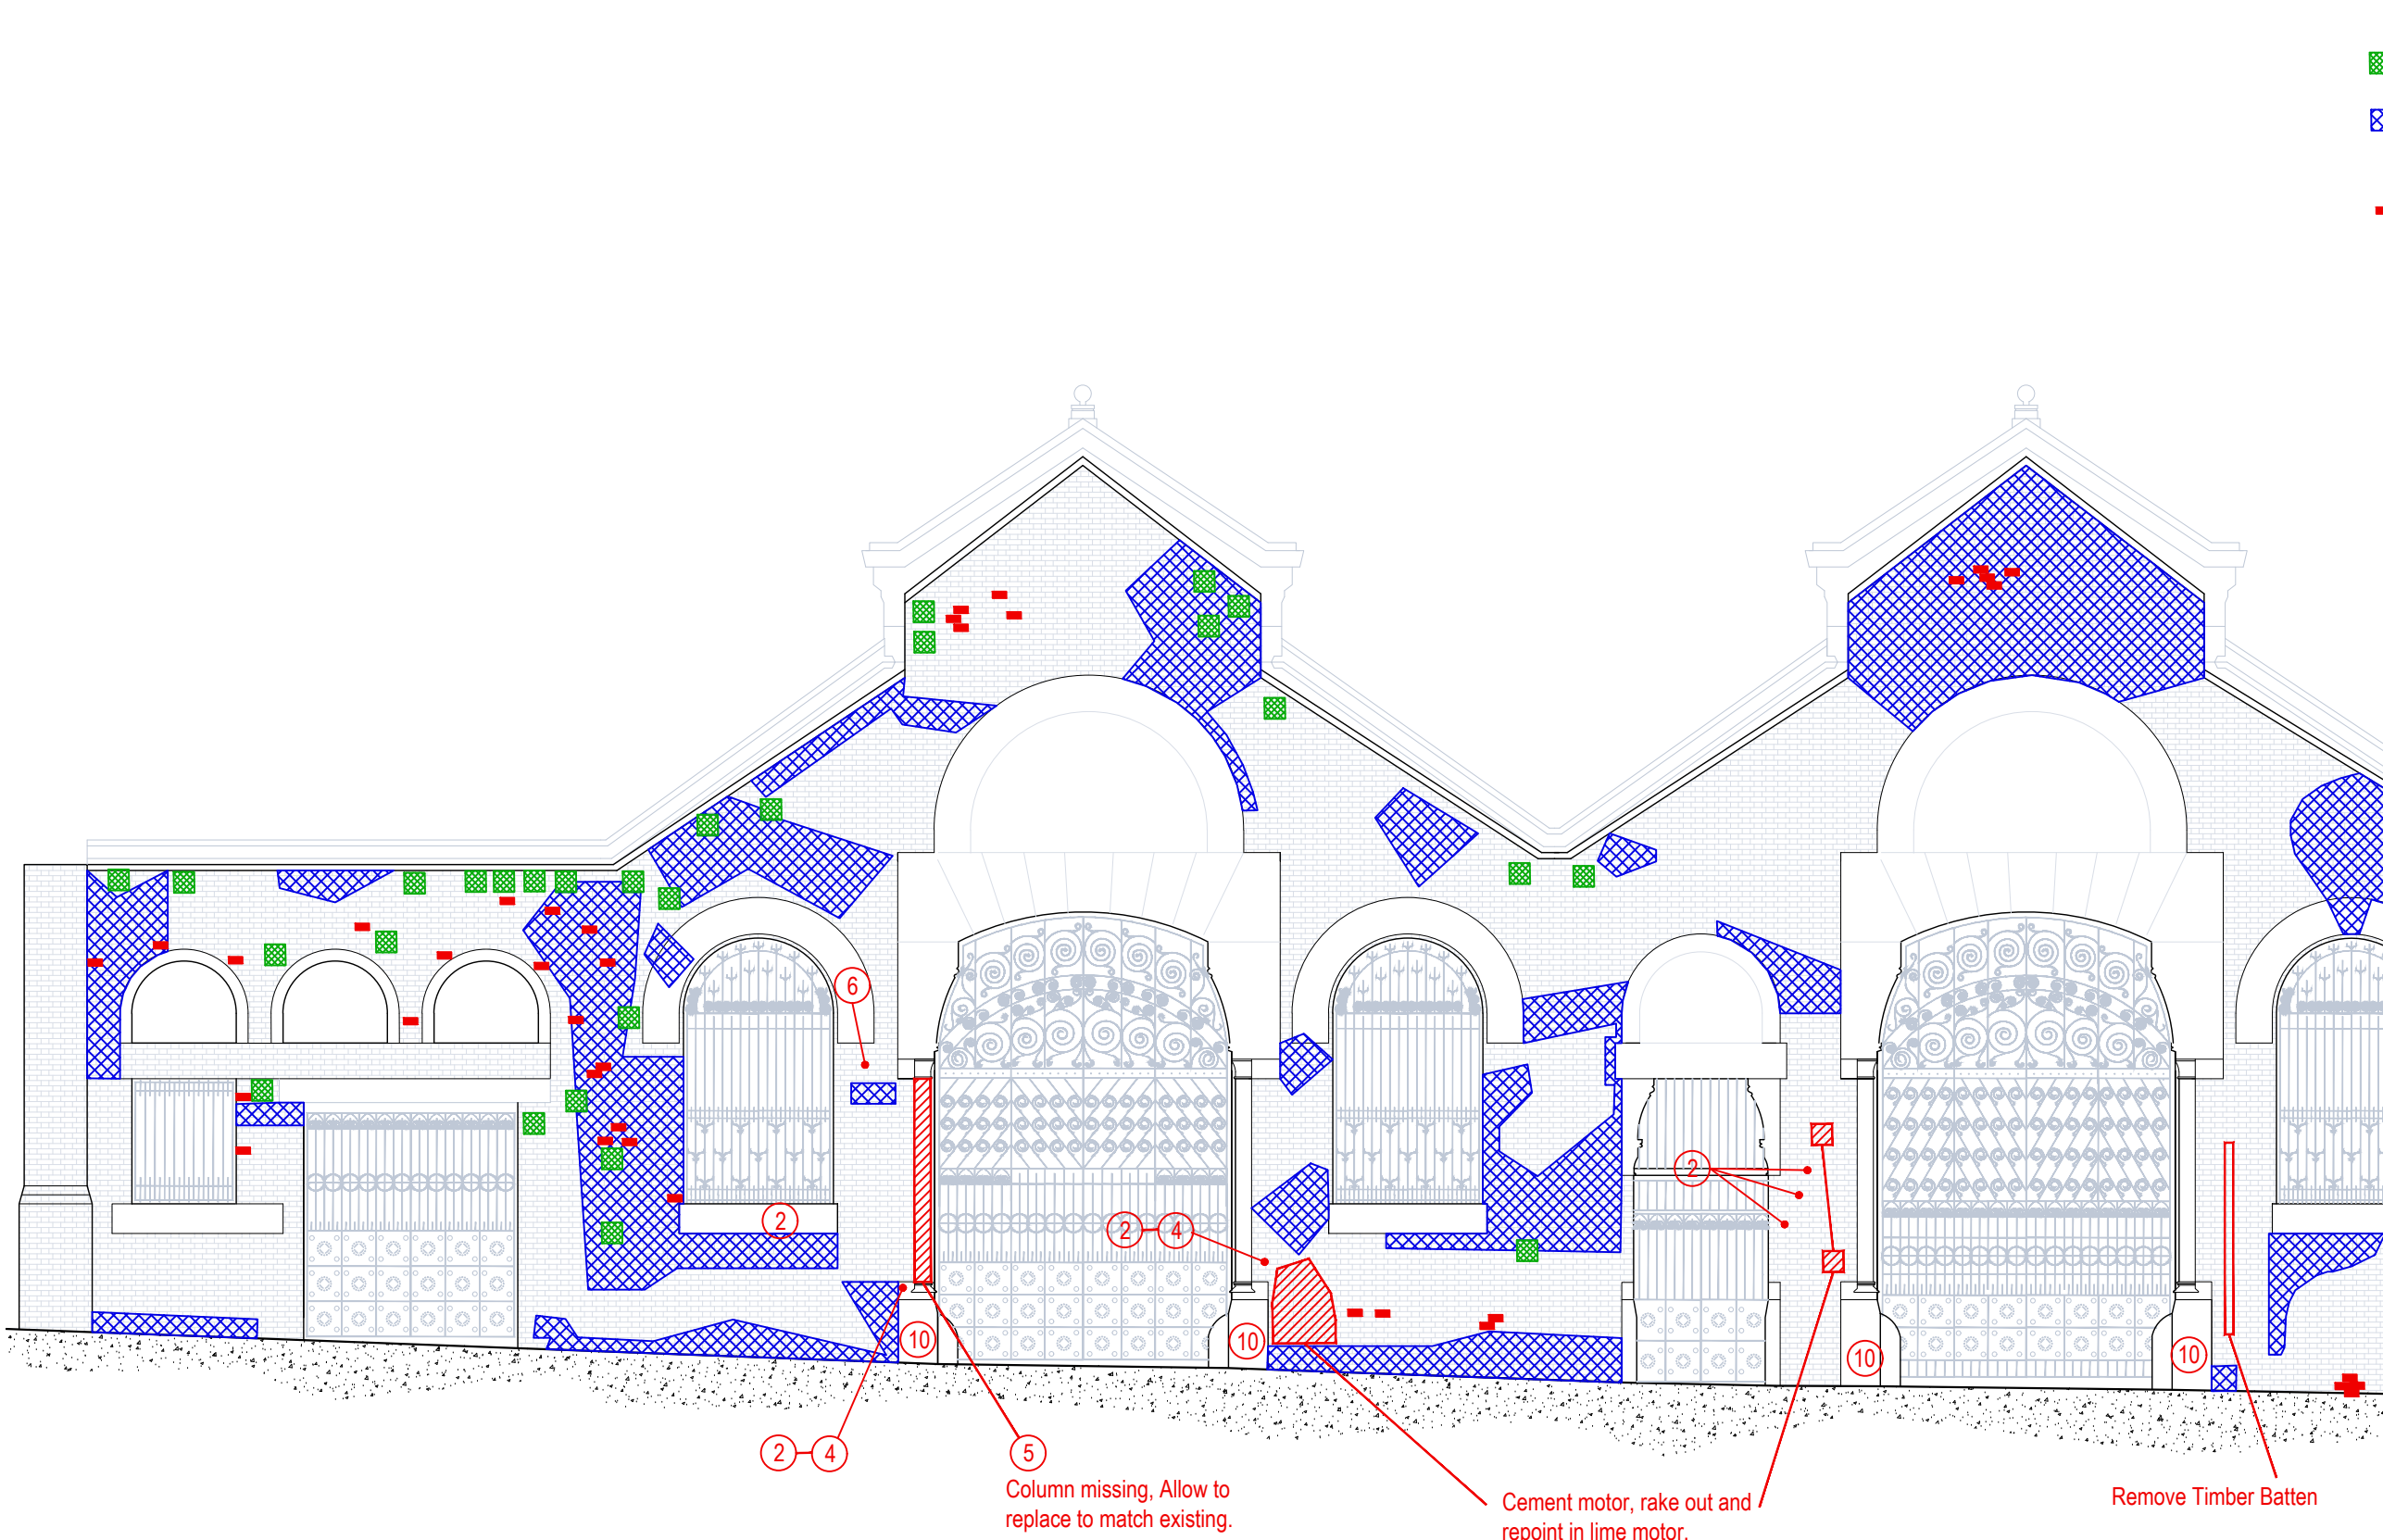

- Legend**
- 1 Remove vegetation
 - 2 Remove redundant fixing
 - 3 Repointing works
 - 4 Stonework repair
 - 5 Stone column & beam repairs
 - 6 Masonry repairs
 - 7 Works to coping stones
 - 8 Bird wire repairs
 - 9 Repairs to metal gates/railings
 - 10 Redecoration
 - 11 Specialist (DOFF) Cleaning
 - 12 Buttress plates, clean and redecorate

No Revision Date

Revisions

Client:

URBAN BUBBLE

Issue:

INFORMATION

Project:

SMITHFIELD MARKET

Title:

HIGH STREET ELEVATION -
INTERNAL 1

Drawing No: 0013551010-03 Rev: - A3 Scale: 1:100


Date: 29/01/2020 Drawn: TG Approved: TL

RLB Rider Levett Bucknall

One King Street
Manchester
UK
M2 6AW

+44 (0) 161 868 7700
RLB_UK
RLB.com
#####

This drawing is to be read in conjunction with all relevant specifications and drawings issued.
Do not scale this drawing, the Contractor is to check and verify all building, site dimensions and check levels before work commences.
For discrepancies or omissions contact Rider Levett Bucknall.
All work and materials to be in accordance with current applicable statutory legislation and to comply with all relevant Codes of Practice and British Standards.
Copyright © 2018 Rider Levett Bucknall UK Limited

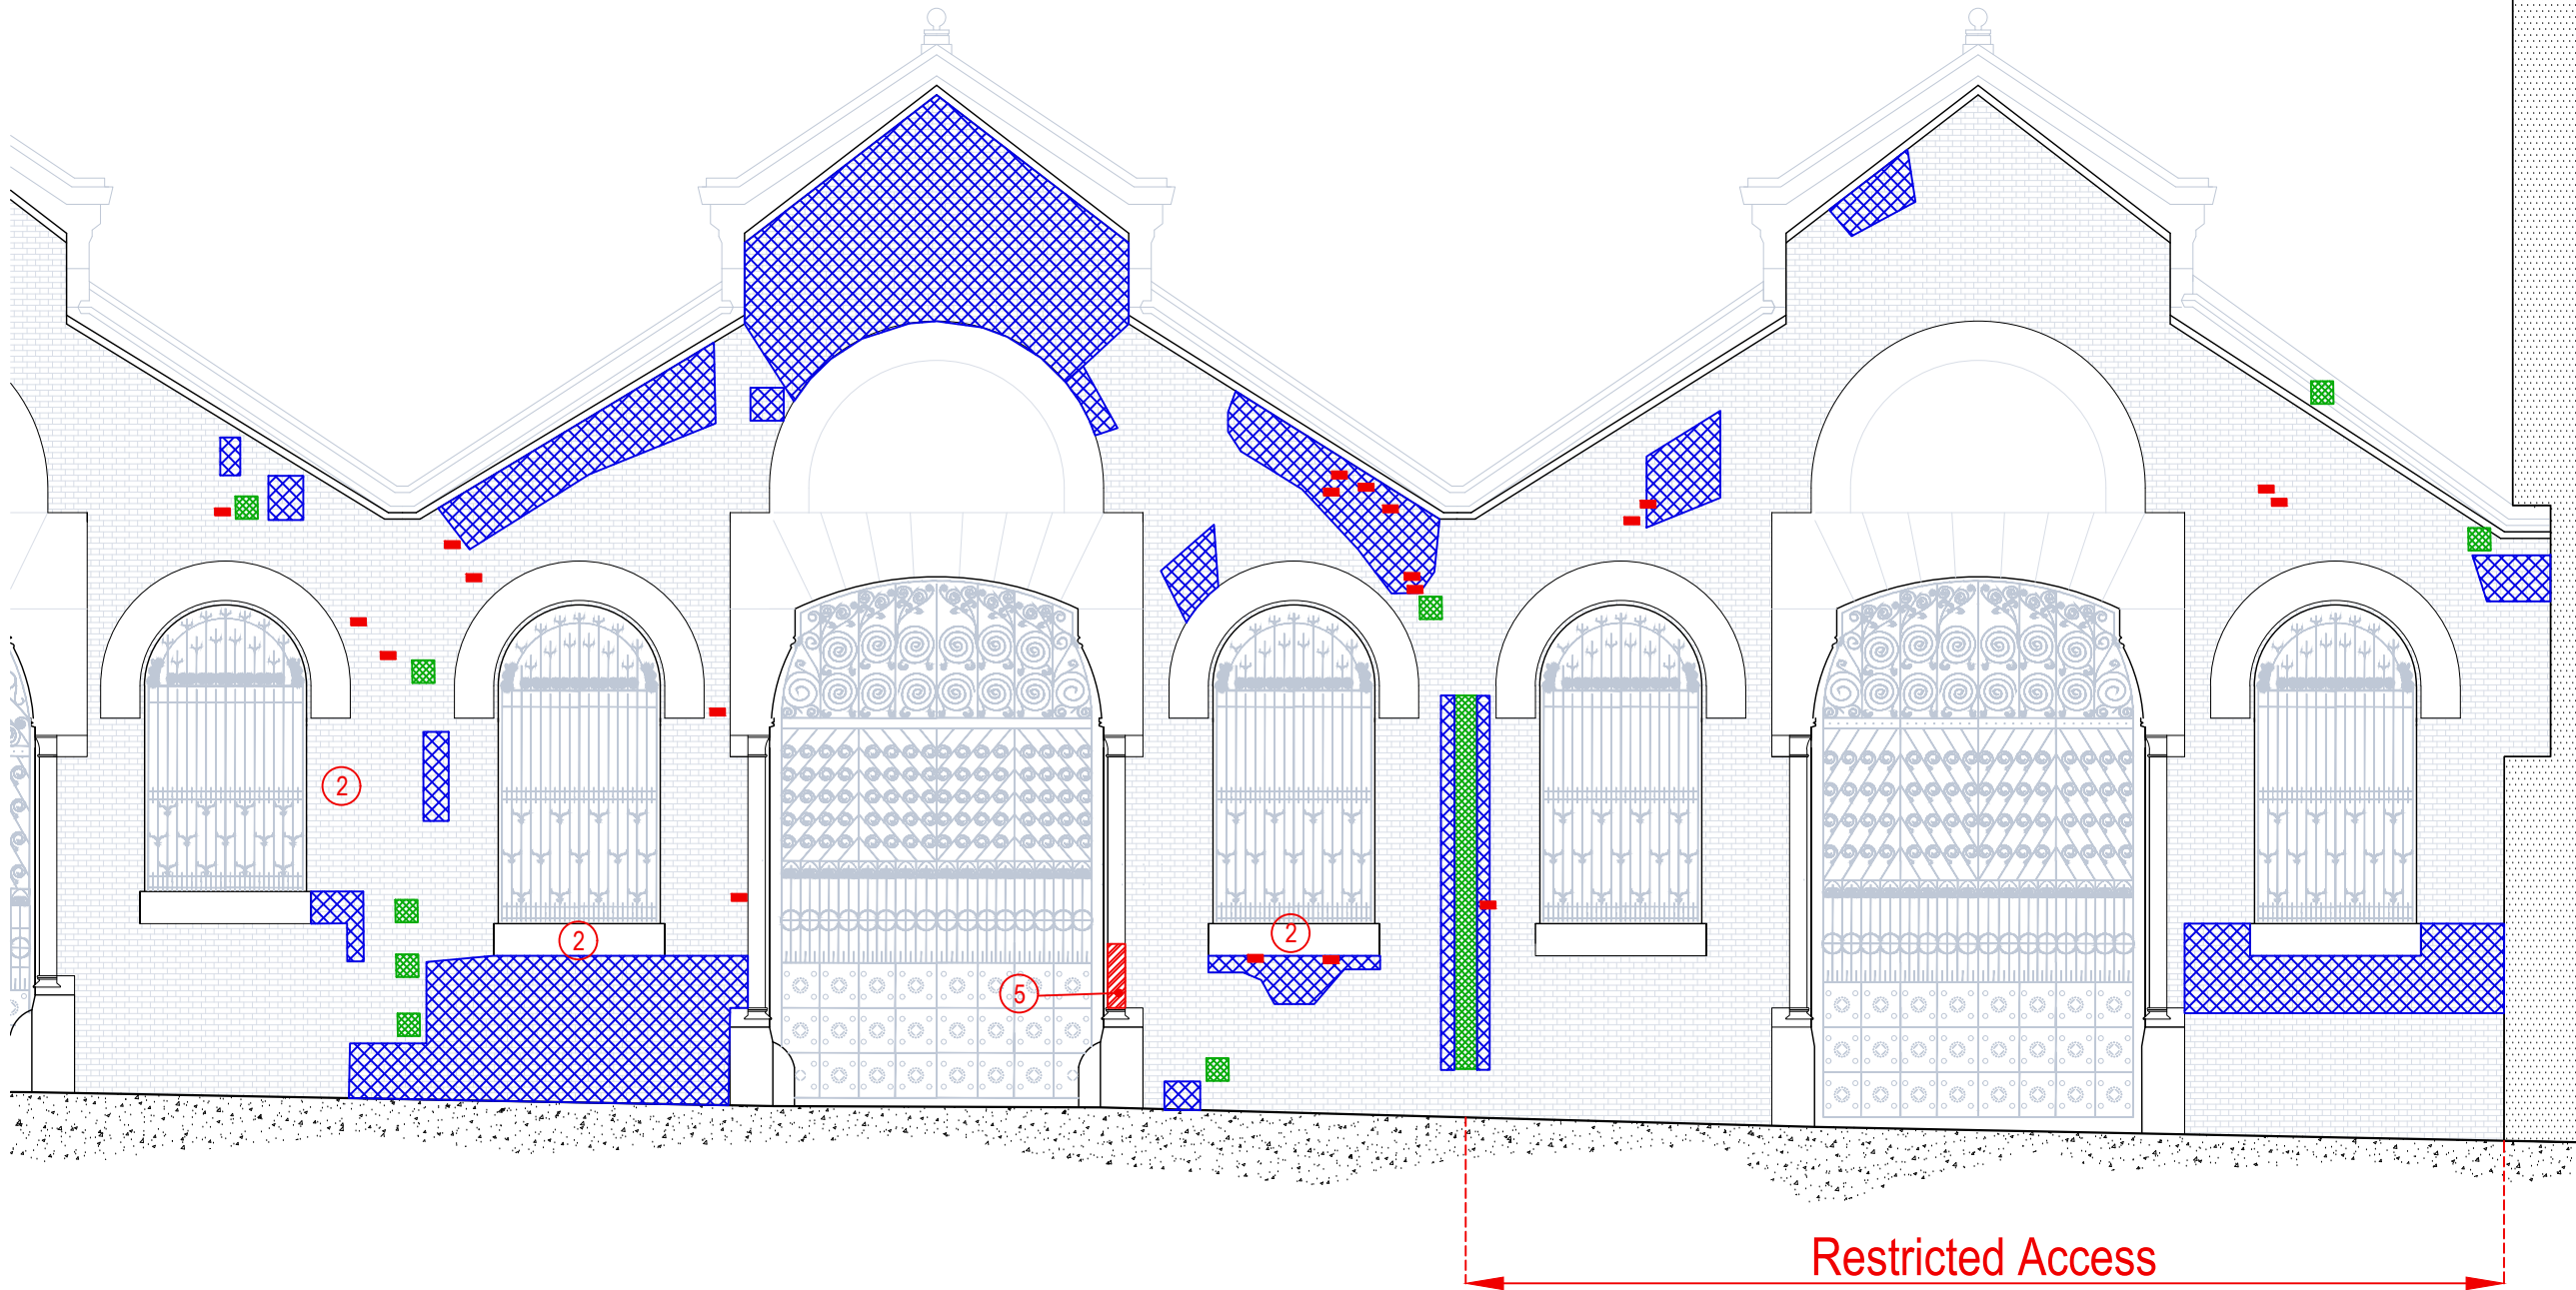

- Legend**
- ① Remove vegetation
 - ② Remove redundant fixing
 - ③ Repointing works
 - ④ Stonework repair
 - ⑤ Stone column & beam repairs
 - ⑥ Masonry repairs
 - ⑦ Works to coping stones
 - ⑧ Bird wire repairs
 - ⑨ Repairs to metal gates/railings
 - ⑩ Redecoration
 - ⑪ Specialist (DOFF) Cleaning
 - ⑫ Buttress plates, clean and redecorate

No Revision Date

Revisions

Client:
URBAN BUBBLE

Issue:
INFORMATION

Project:
SMITHFIELD MARKET

Title:
**HIGH STREET ELEVATION -
INTERNAL 2**


Drawing No: 0013551010-04 Rev: - A3 Scale: 1:100

Date: 29/01/2020 Drawn: TG Approved: TL

RLB Rider Levett Bucknall

One King Street
Manchester
UK
M2 6AW
+44 (0) 161 868 7700
RLB_UK
RLB.com
#####

■ This drawing is to be read in conjunction with all relevant specifications and drawings issued.
■ Do not scale this drawing, the Contractor is to check and verify all building, site dimensions and check levels before work commences.
■ For discrepancies or omissions contact Rider Levett Bucknall.
■ All work and materials to be in accordance with current applicable statutory legislation and to comply with all relevant Codes of Practice and British Standards.
■ Copyright © 2018 Rider Levett Bucknall UK Limited

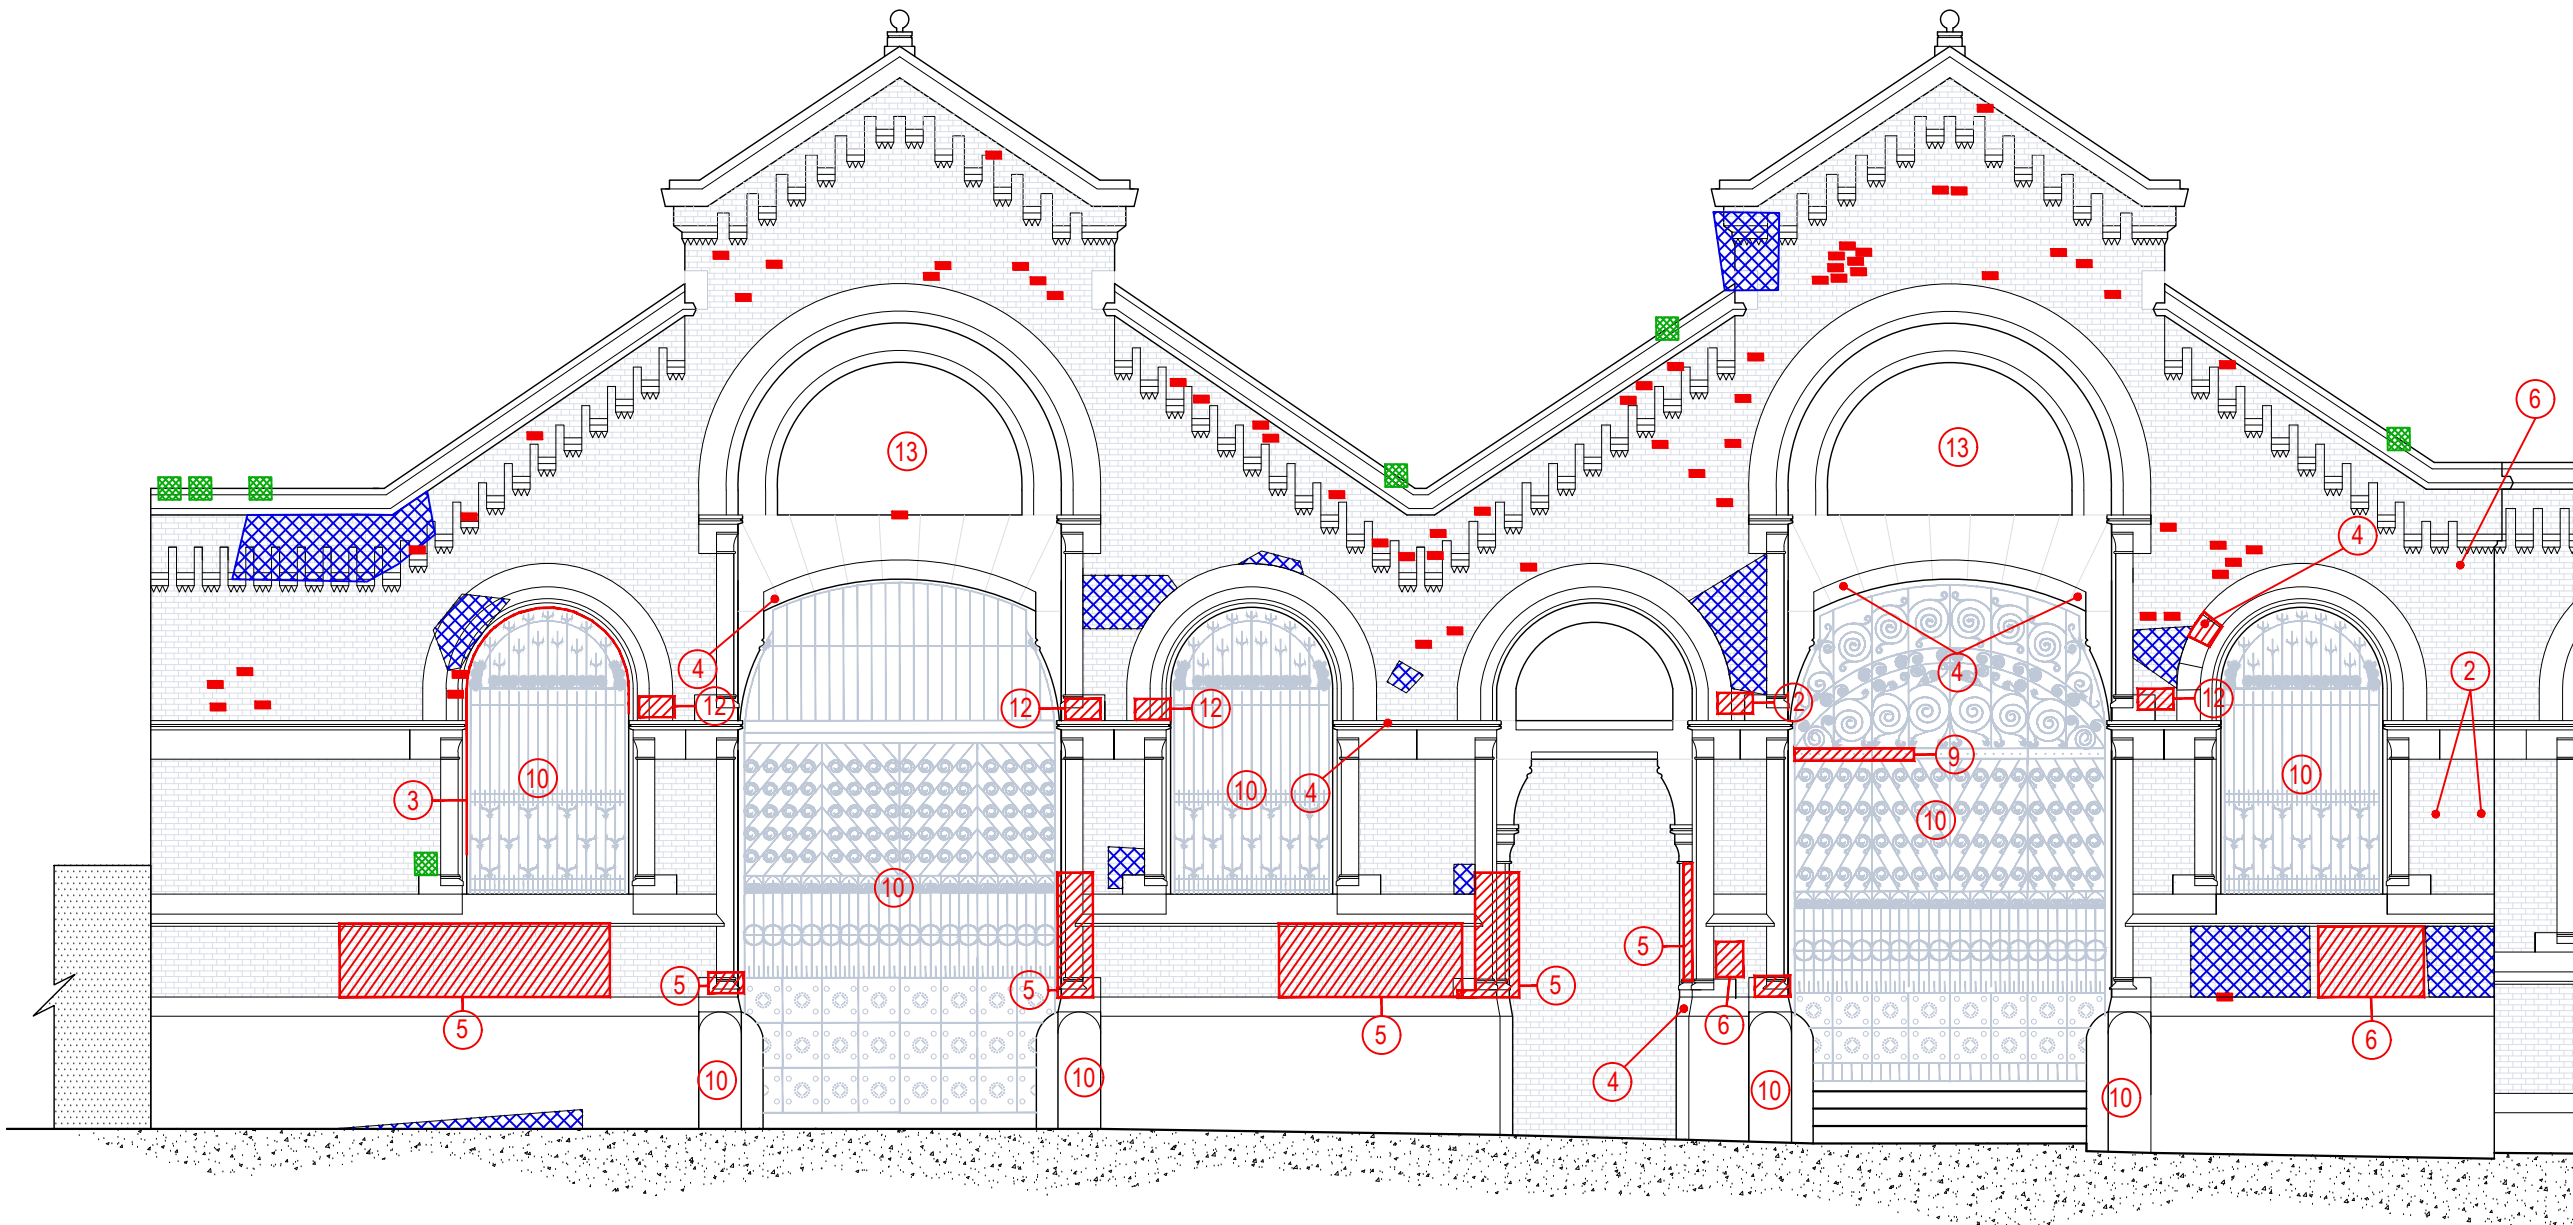

- Legend**
- 1 Remove vegetation
 - 2 Remove redundant fixing
 - 3 Repointing works
 - 4 Stonework repair
 - 5 Stone column & beam repairs
 - 6 Masonry repairs
 - 7 Works to coping stones
 - 8 Bird wire repairs
 - 9 Repairs to metal gates/railings
 - 10 Redecoration
 - 11 Specialist (DOFF) Cleaning
 - 12 Buttrass plates, clean and redecorate

No Revision Date

Revisions

Client:

URBAN BUBBLE

Issue:

INFORMATION

Project:

SMITHFIELD MARKET

Title:

SALMON STREET ELEVATION
- EXTERNAL 1

Drawing No: 0013551010-05 Rev: - A3 Scale: 1:100


Date: 29/01/2020 Drawn: TG Approved: TL

RLB Rider
Levett
Bucknall

One King Street
Manchester
UK
M2 6AW

+44 (0) 161 868 7700
RLB_UK
RLB.com
#####

This drawing is to be read in conjunction with all relevant specifications and drawings issued.
Do not scale this drawing, the Contractor is to check and verify all building, site dimensions and check levels before work commences.
For discrepancies or omissions contact Rider Levett Bucknall.
All work and materials to be in accordance with current applicable statutory legislation and to comply with all relevant Codes of Practice and British Standards.
Copyright © 2018 Rider Levett Bucknall UK Limited

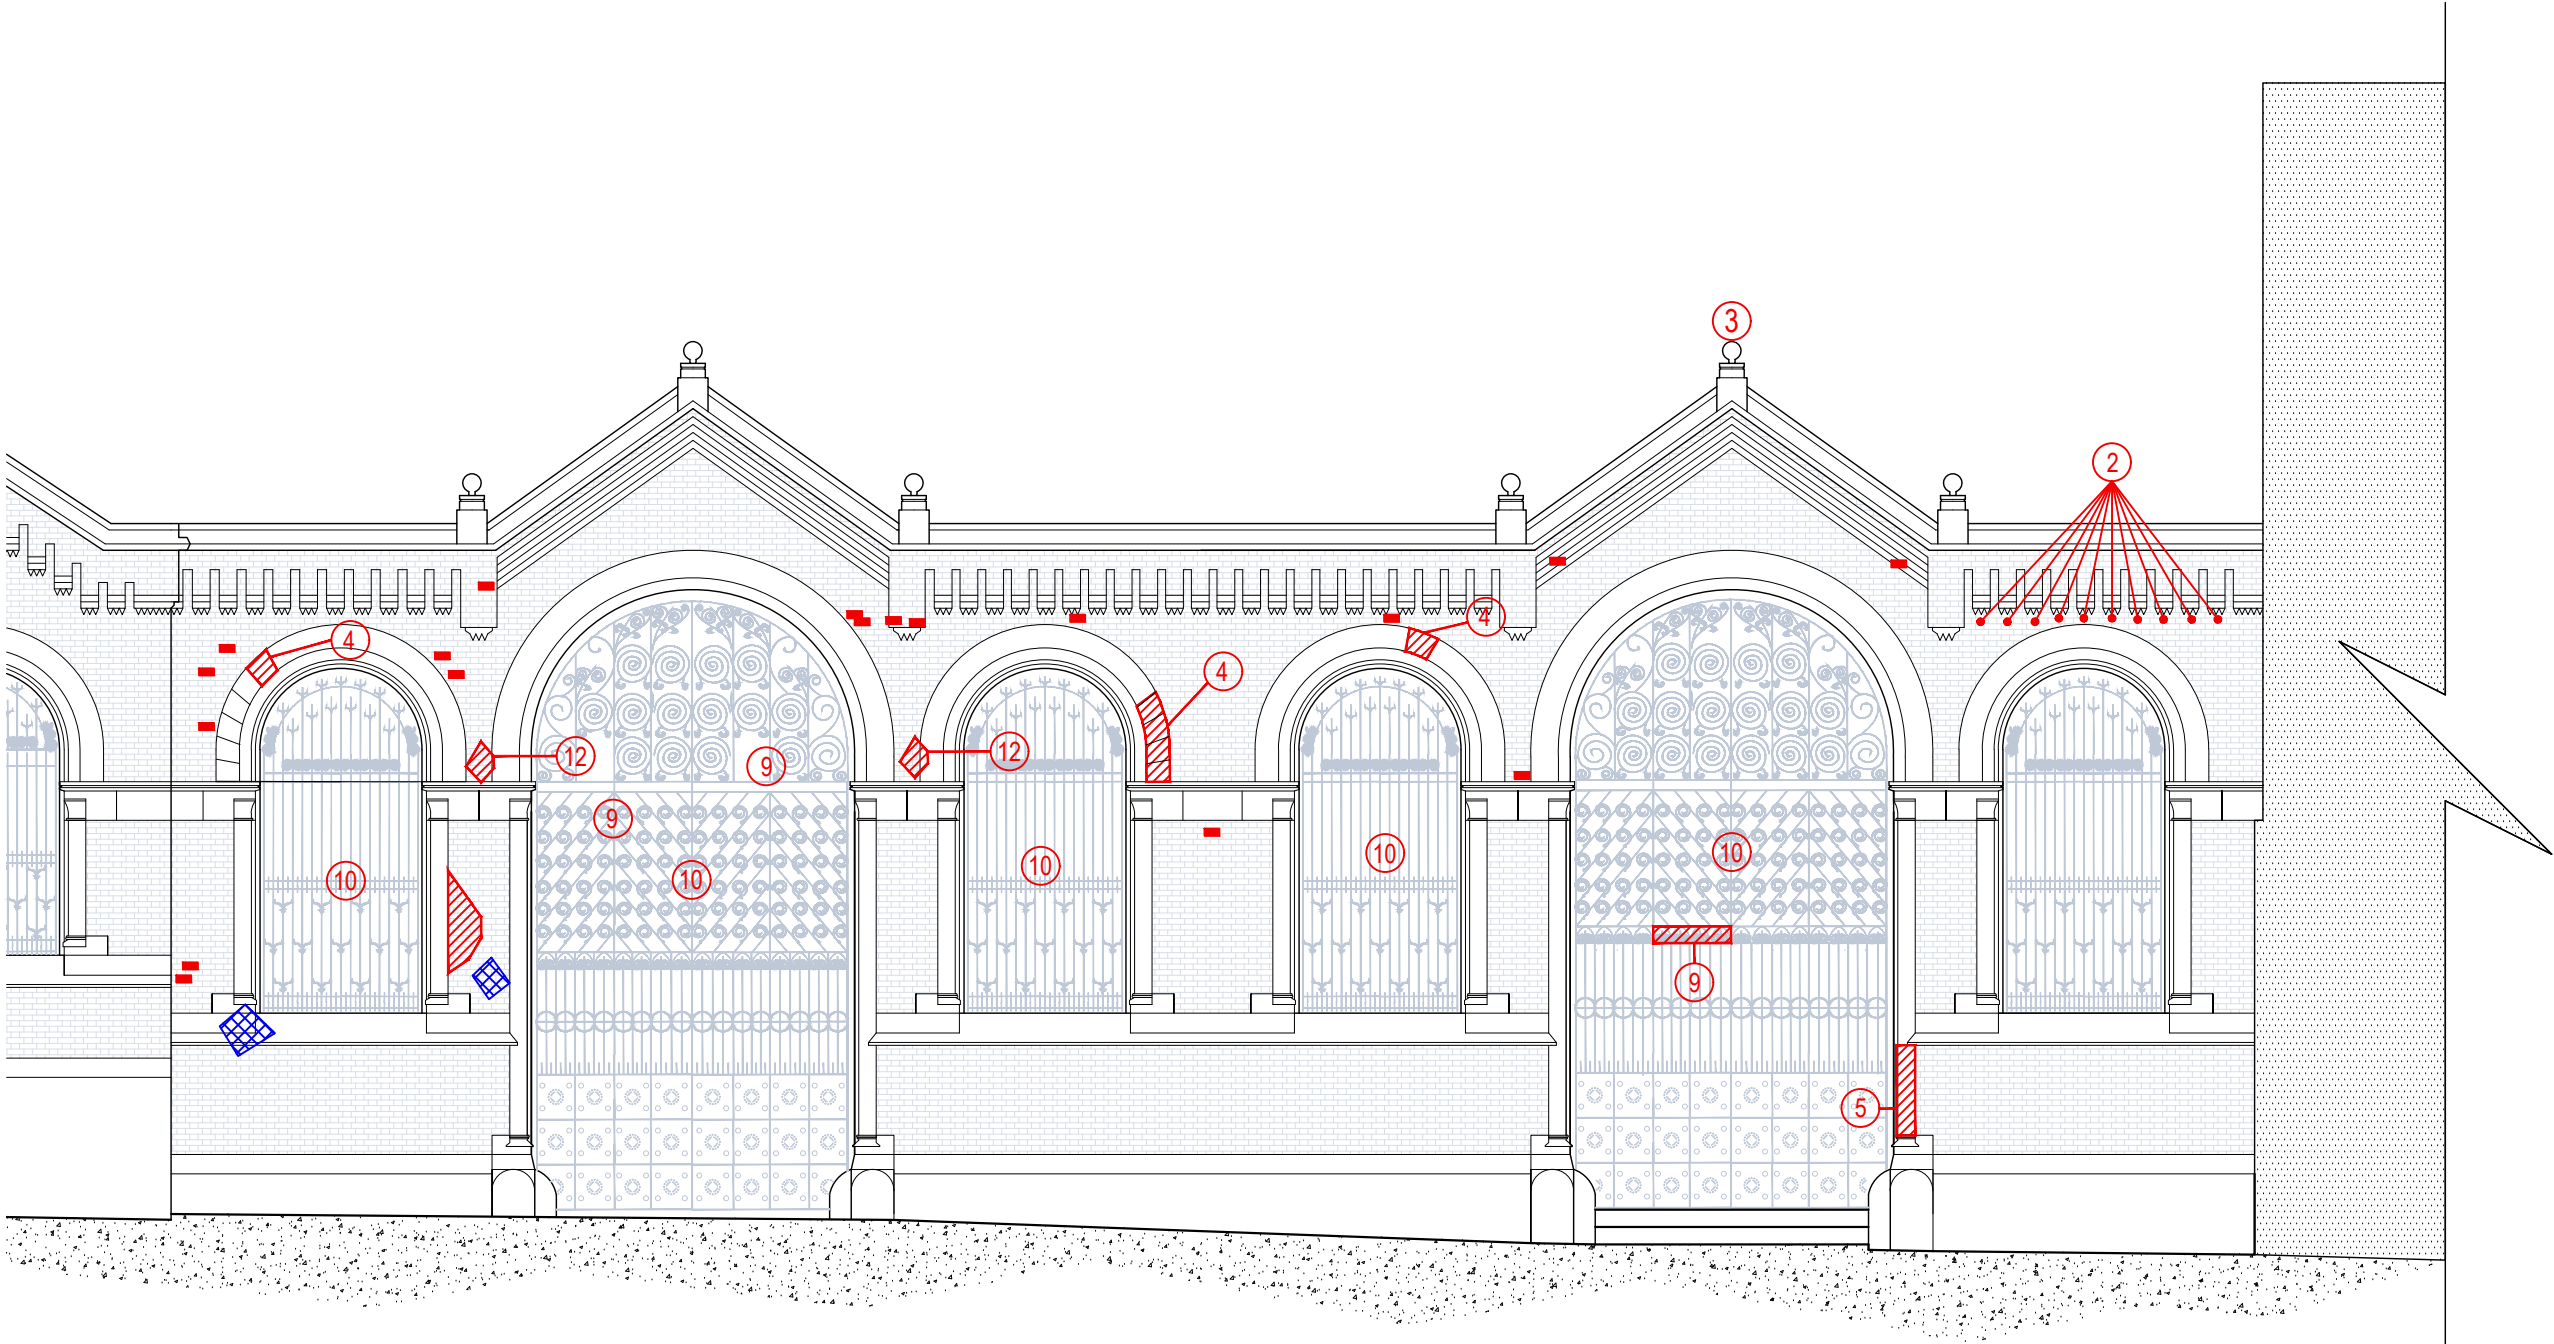

- Legend**
- 1 Remove vegetation
 - 2 Remove redundant fixing
 - 3 Repointing works
 - 4 Stonework repair
 - 5 Stone column & beam repairs
 - 6 Masonry repairs
 - 7 Works to coping stones
 - 8 Bird wire repairs
 - 9 Repairs to metal gates/railings
 - 10 Redecoration
 - 11 Specialist (DOFF) Cleaning
 - 12 Buttress plates, clean and redecorate

No Revision Date

Revisions

Client:
URBAN BUBBLE

Issue:
INFORMATION

Project:
SMITHFIELD MARKET

Title:
**SALMON STREET ELEVATION
- EXTERNAL 2**

Drawing No: 0013551010-06 Rev: - A3 Scale: 1:100

Date: 29/01/2020 Drawn: TG Approved: TL


RLB Rider Levett Bucknall

One King Street
Manchester
UK
M2 6AW

+44 (0) 161 868 7700
RLB UK
RLB.com
#####


This drawing is to be read in conjunction with all relevant specifications and drawings issued.
Do not scale this drawing, the Contractor is to check and verify all building, site dimensions and check levels before work commences.
For discrepancies or omissions contact Rider Levett Bucknall.
All work and materials to be in accordance with current applicable statutory legislation and to comply with all relevant Codes of Practice and British Standards.
Copyright © 2018 Rider Levett Bucknall UK Limited

- Legend**
- ① Remove vegetation
 - ② Remove redundant fixing
 - ③ Repointing works
 - ④ Stonework repair
 - ⑤ Stone column & beam repairs
 - ⑥ Masonry repairs
 - ⑦ Works to coping stones
 - ⑧ Bird wire repairs
 - ⑨ Repairs to metal gates/railings
 - ⑩ Redecoration
 - ⑪ Specialist (DOFF) Cleaning
 - ⑫ Buttress plates, clean and redecorate

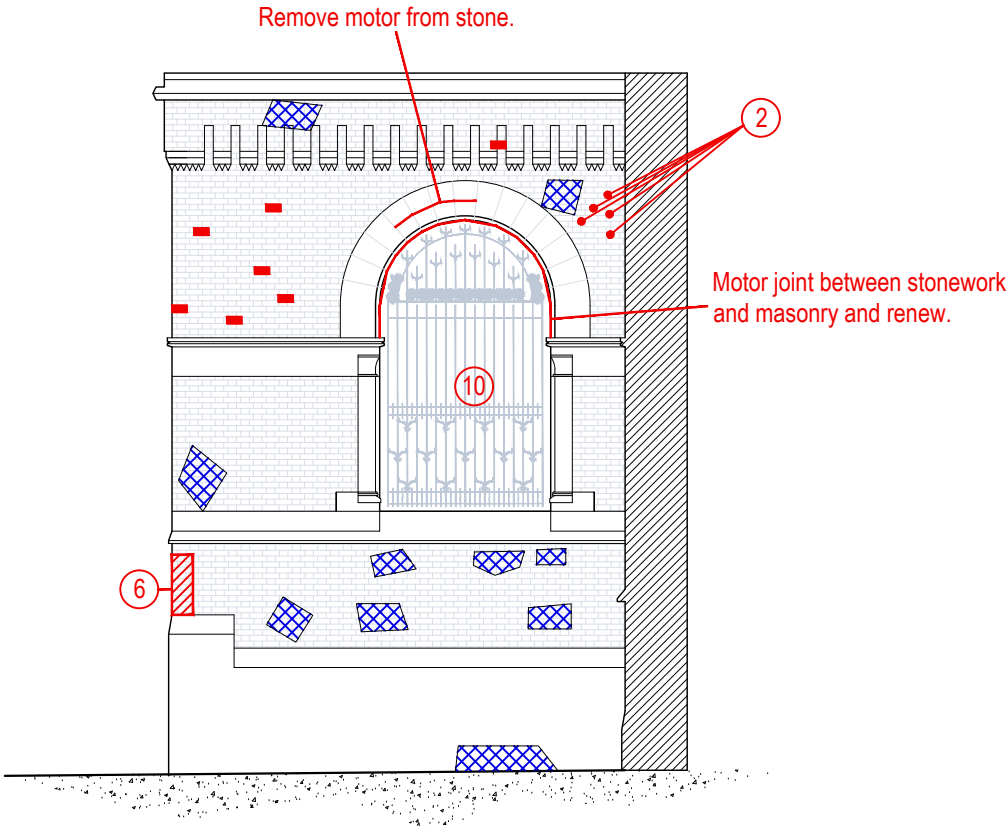

RETURN DETAIL EXTERNAL

1:100 @ A3

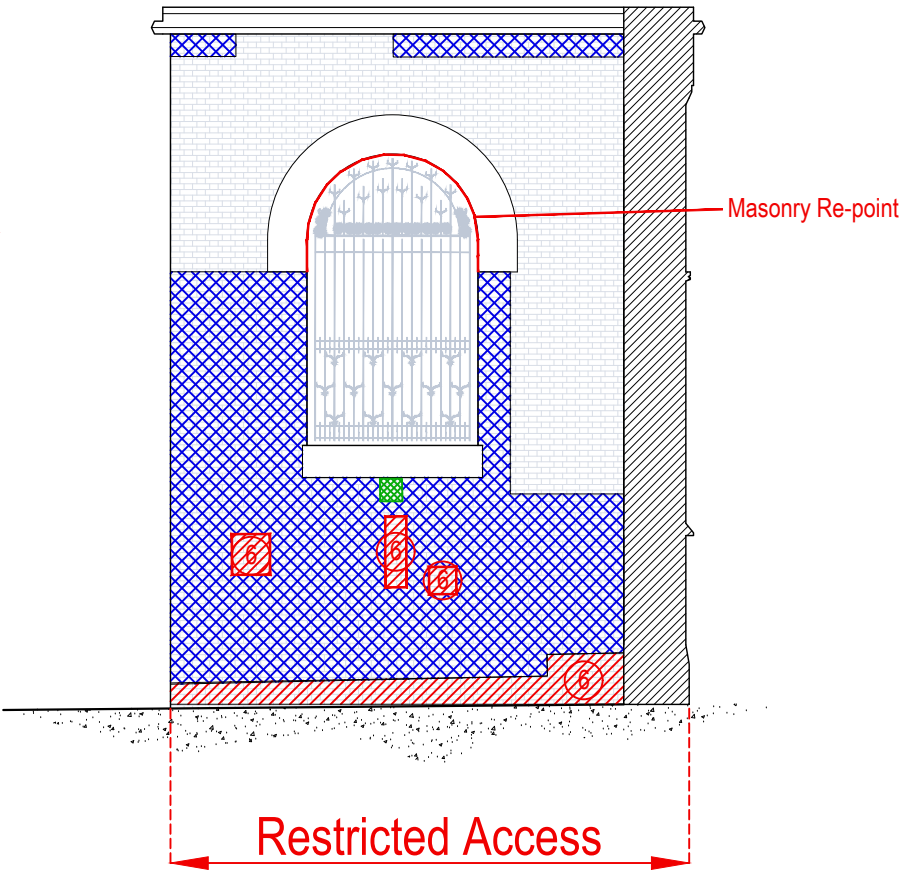

RETURN DETAIL INTERNAL

1:100 @ A3

No Revision Date

Revisions

Client:

URBAN BUBBLE

Issue:

INFORMATION

Project:

SMITHFIELD MARKET

Title:

SALMON STREET ELEVATION
- RETURN DETAIL


Drawing No: 0013551010-07 Rev: - A3 Scale: 1:100

Date: 29/01/2020 Drawn: TG Approved: TL

RLB Rider Levett Bucknall

One King Street
Manchester
UK
M2 6AW
+44 (0) 161 868 7700
RLB UK
RLB.com
#####

This drawing is to be read in conjunction with all relevant specifications and drawings issued.
Do not scale this drawing, the Contractor is to check and verify all building, site dimensions and check levels before work commences.
For discrepancies or omissions contact Rider Levett Bucknall.
All work and materials to be in accordance with current applicable statutory legislation and to comply with all relevant Codes of Practice and British Standards.
Copyright © 2018 Rider Levett Bucknall UK Limited

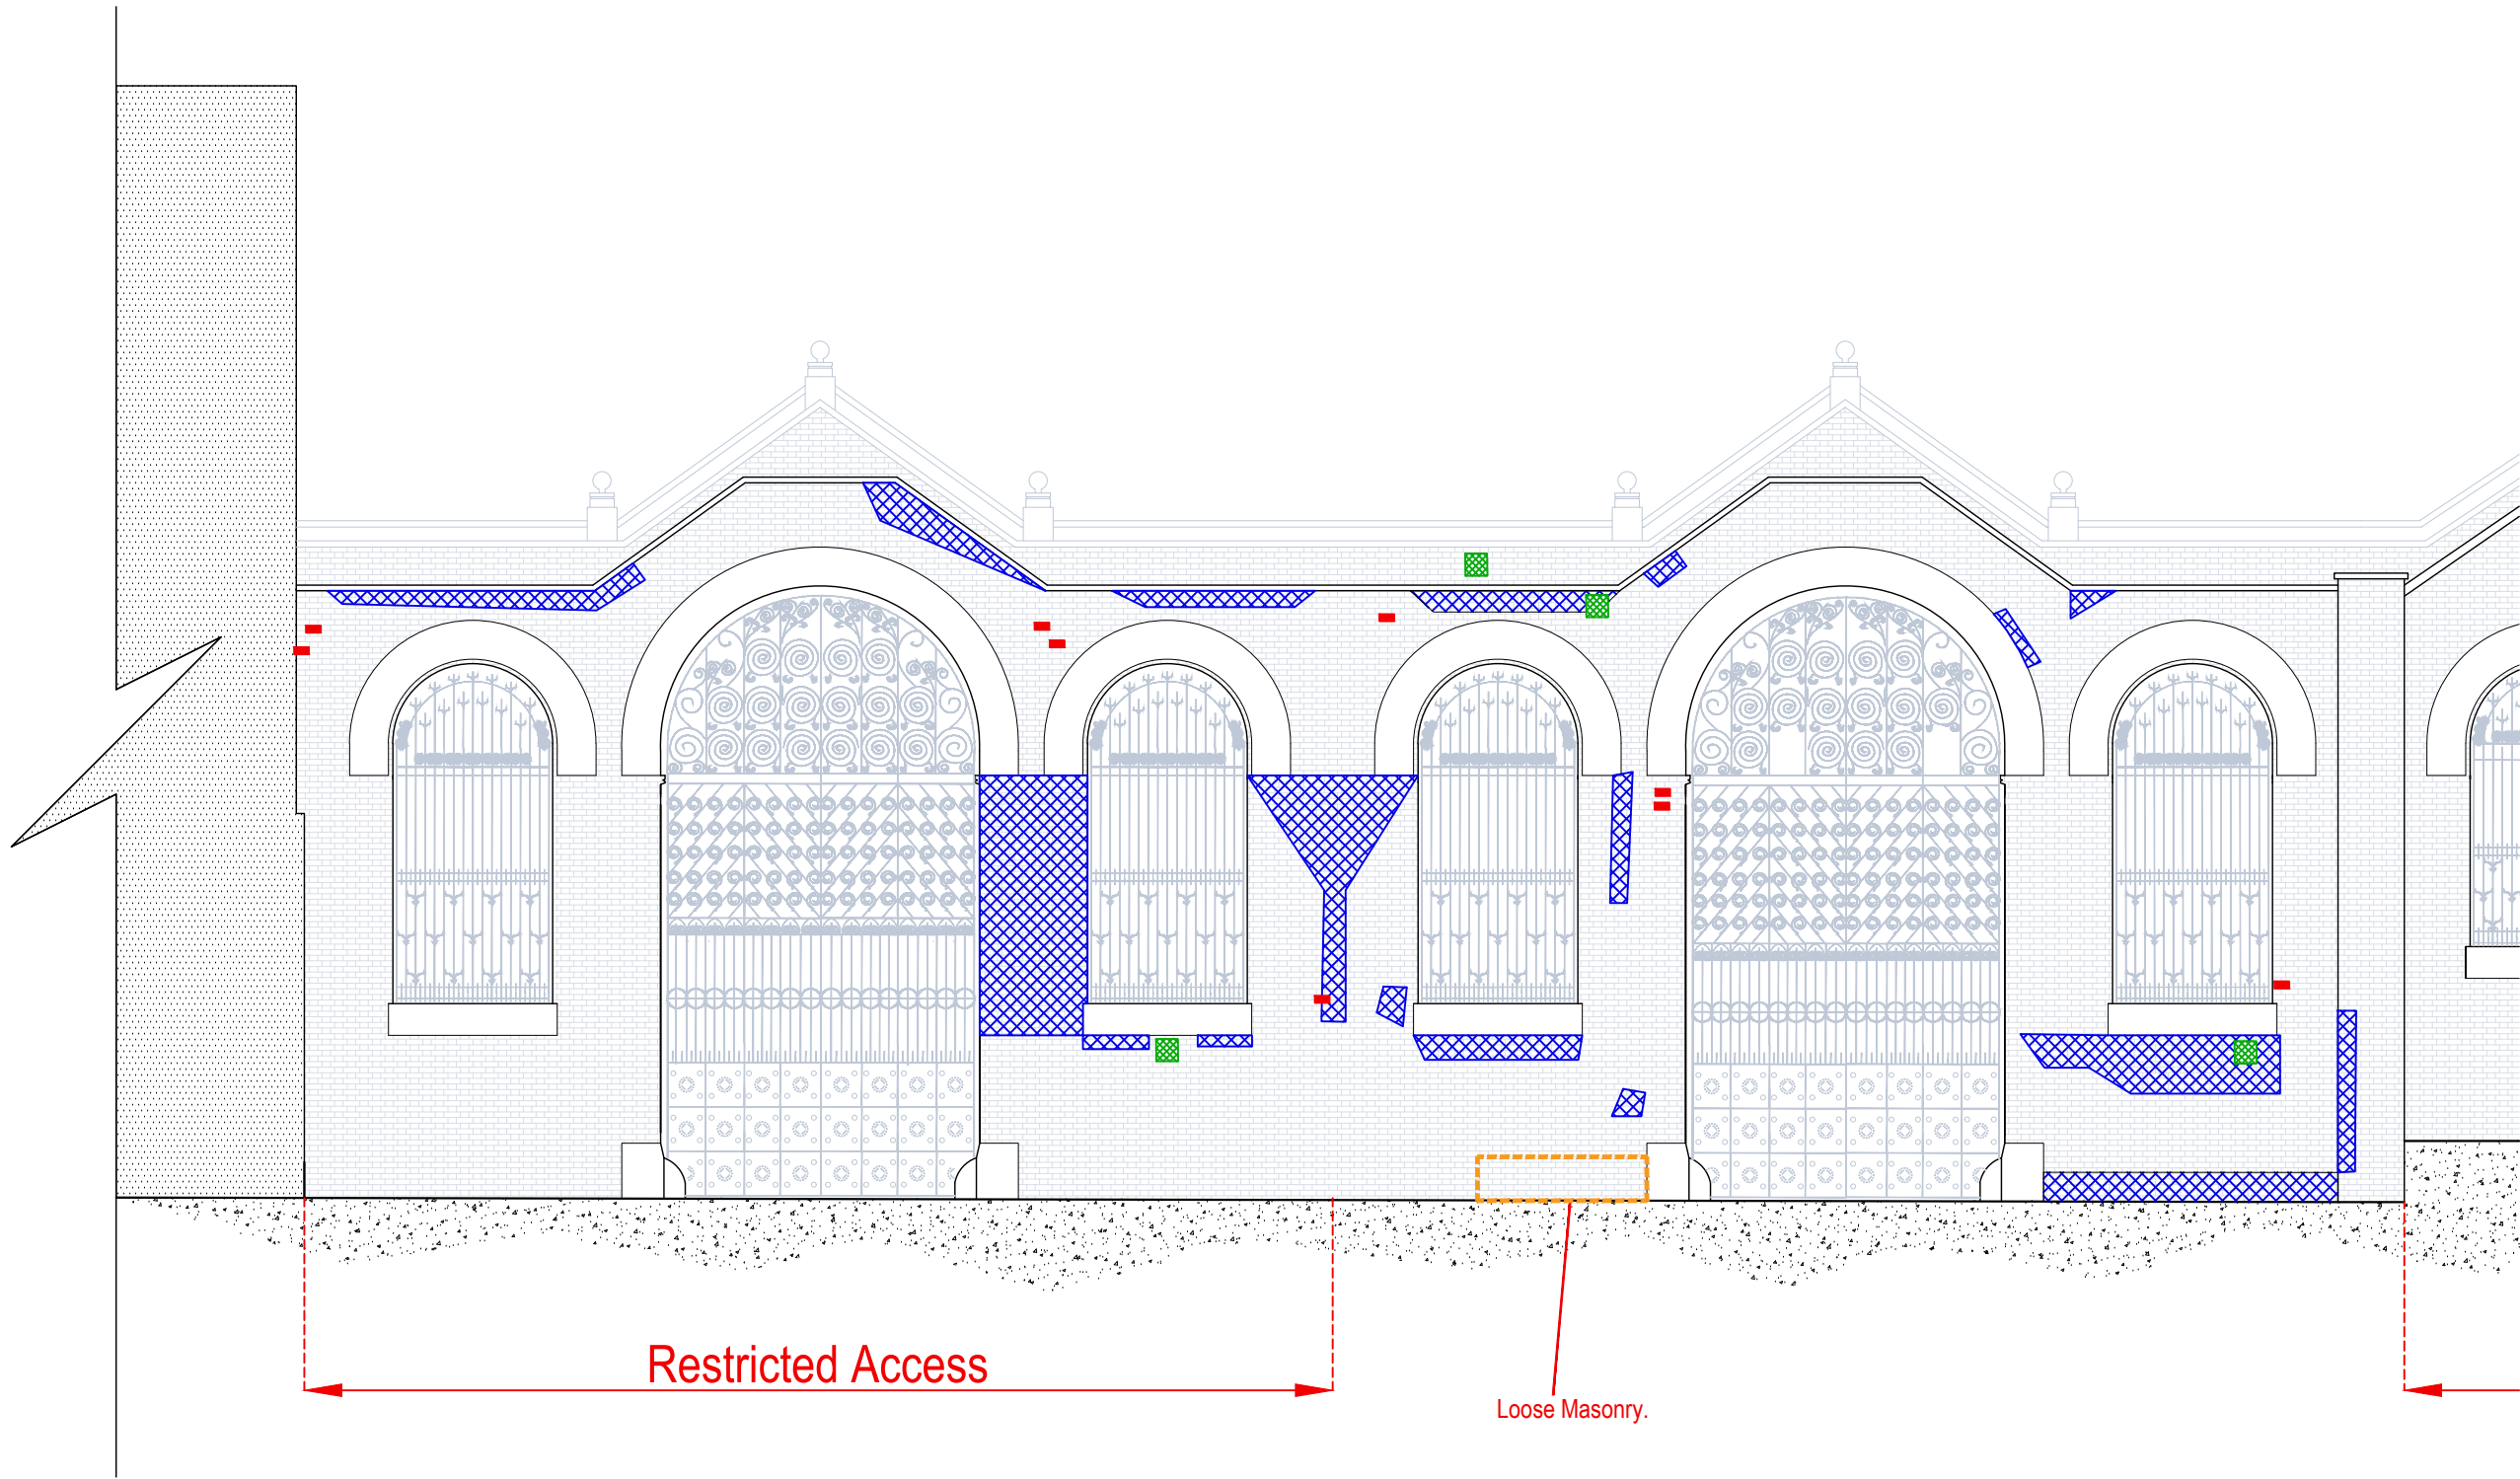

- Legend**
- 1 Remove vegetation
 - 2 Remove redundant fixing
 - 3 Repointing works
 - 4 Stonework repair
 - 5 Stone column & beam repairs
 - 6 Masonry repairs
 - 7 Works to coping stones
 - 8 Bird wire repairs
 - 9 Repairs to metal gates/railings
 - 10 Redecoration
 - 11 Specialist (DOFF) Cleaning
 - 12 Buttress plates, clean and redecorate

No Revision Date

Revisions

Client:
URBAN BUBBLE

Issue:
INFORMATION

Project:
SMITHFIELD MARKET

Title:
**SALMON STREET ELEVATION
- INTERNAL 1**

Drawing No: 0013551010-08 Rev: - A3 Scale: 1:100


Date: 29/01/2020 Drawn: TG Approved: TL

RLB Rider Levett Bucknall

One King Street
Manchester
UK
M2 6AW
+44 (0) 161 868 7700
RLB_UK
RLB.com
#####

This drawing is to be read in conjunction with all relevant specifications and drawings issued.
Do not scale this drawing, the Contractor is to check and verify all building, site dimensions and check levels before work commences.
For discrepancies or omissions contact Rider Levett Bucknall.
All work and materials to be in accordance with current applicable statutory legislation and to comply with all relevant Codes of Practice and British Standards.
Copyright © 2018 Rider Levett Bucknall UK Limited

- Legend**
- ① Remove vegetation
 - ② Remove redundant fixing
 - ③ Repointing works
 - ④ Stonework repair
 - ⑤ Stone column & beam repairs
 - ⑥ Masonry repairs
 - ⑦ Works to coping stones
 - ⑧ Bird wire repairs
 - ⑨ Repairs to metal gates/railings
 - ⑩ Redecoration
 - ⑪ Specialist (DOFF) Cleaning
 - ⑫ Butress plates, clean and redecorate

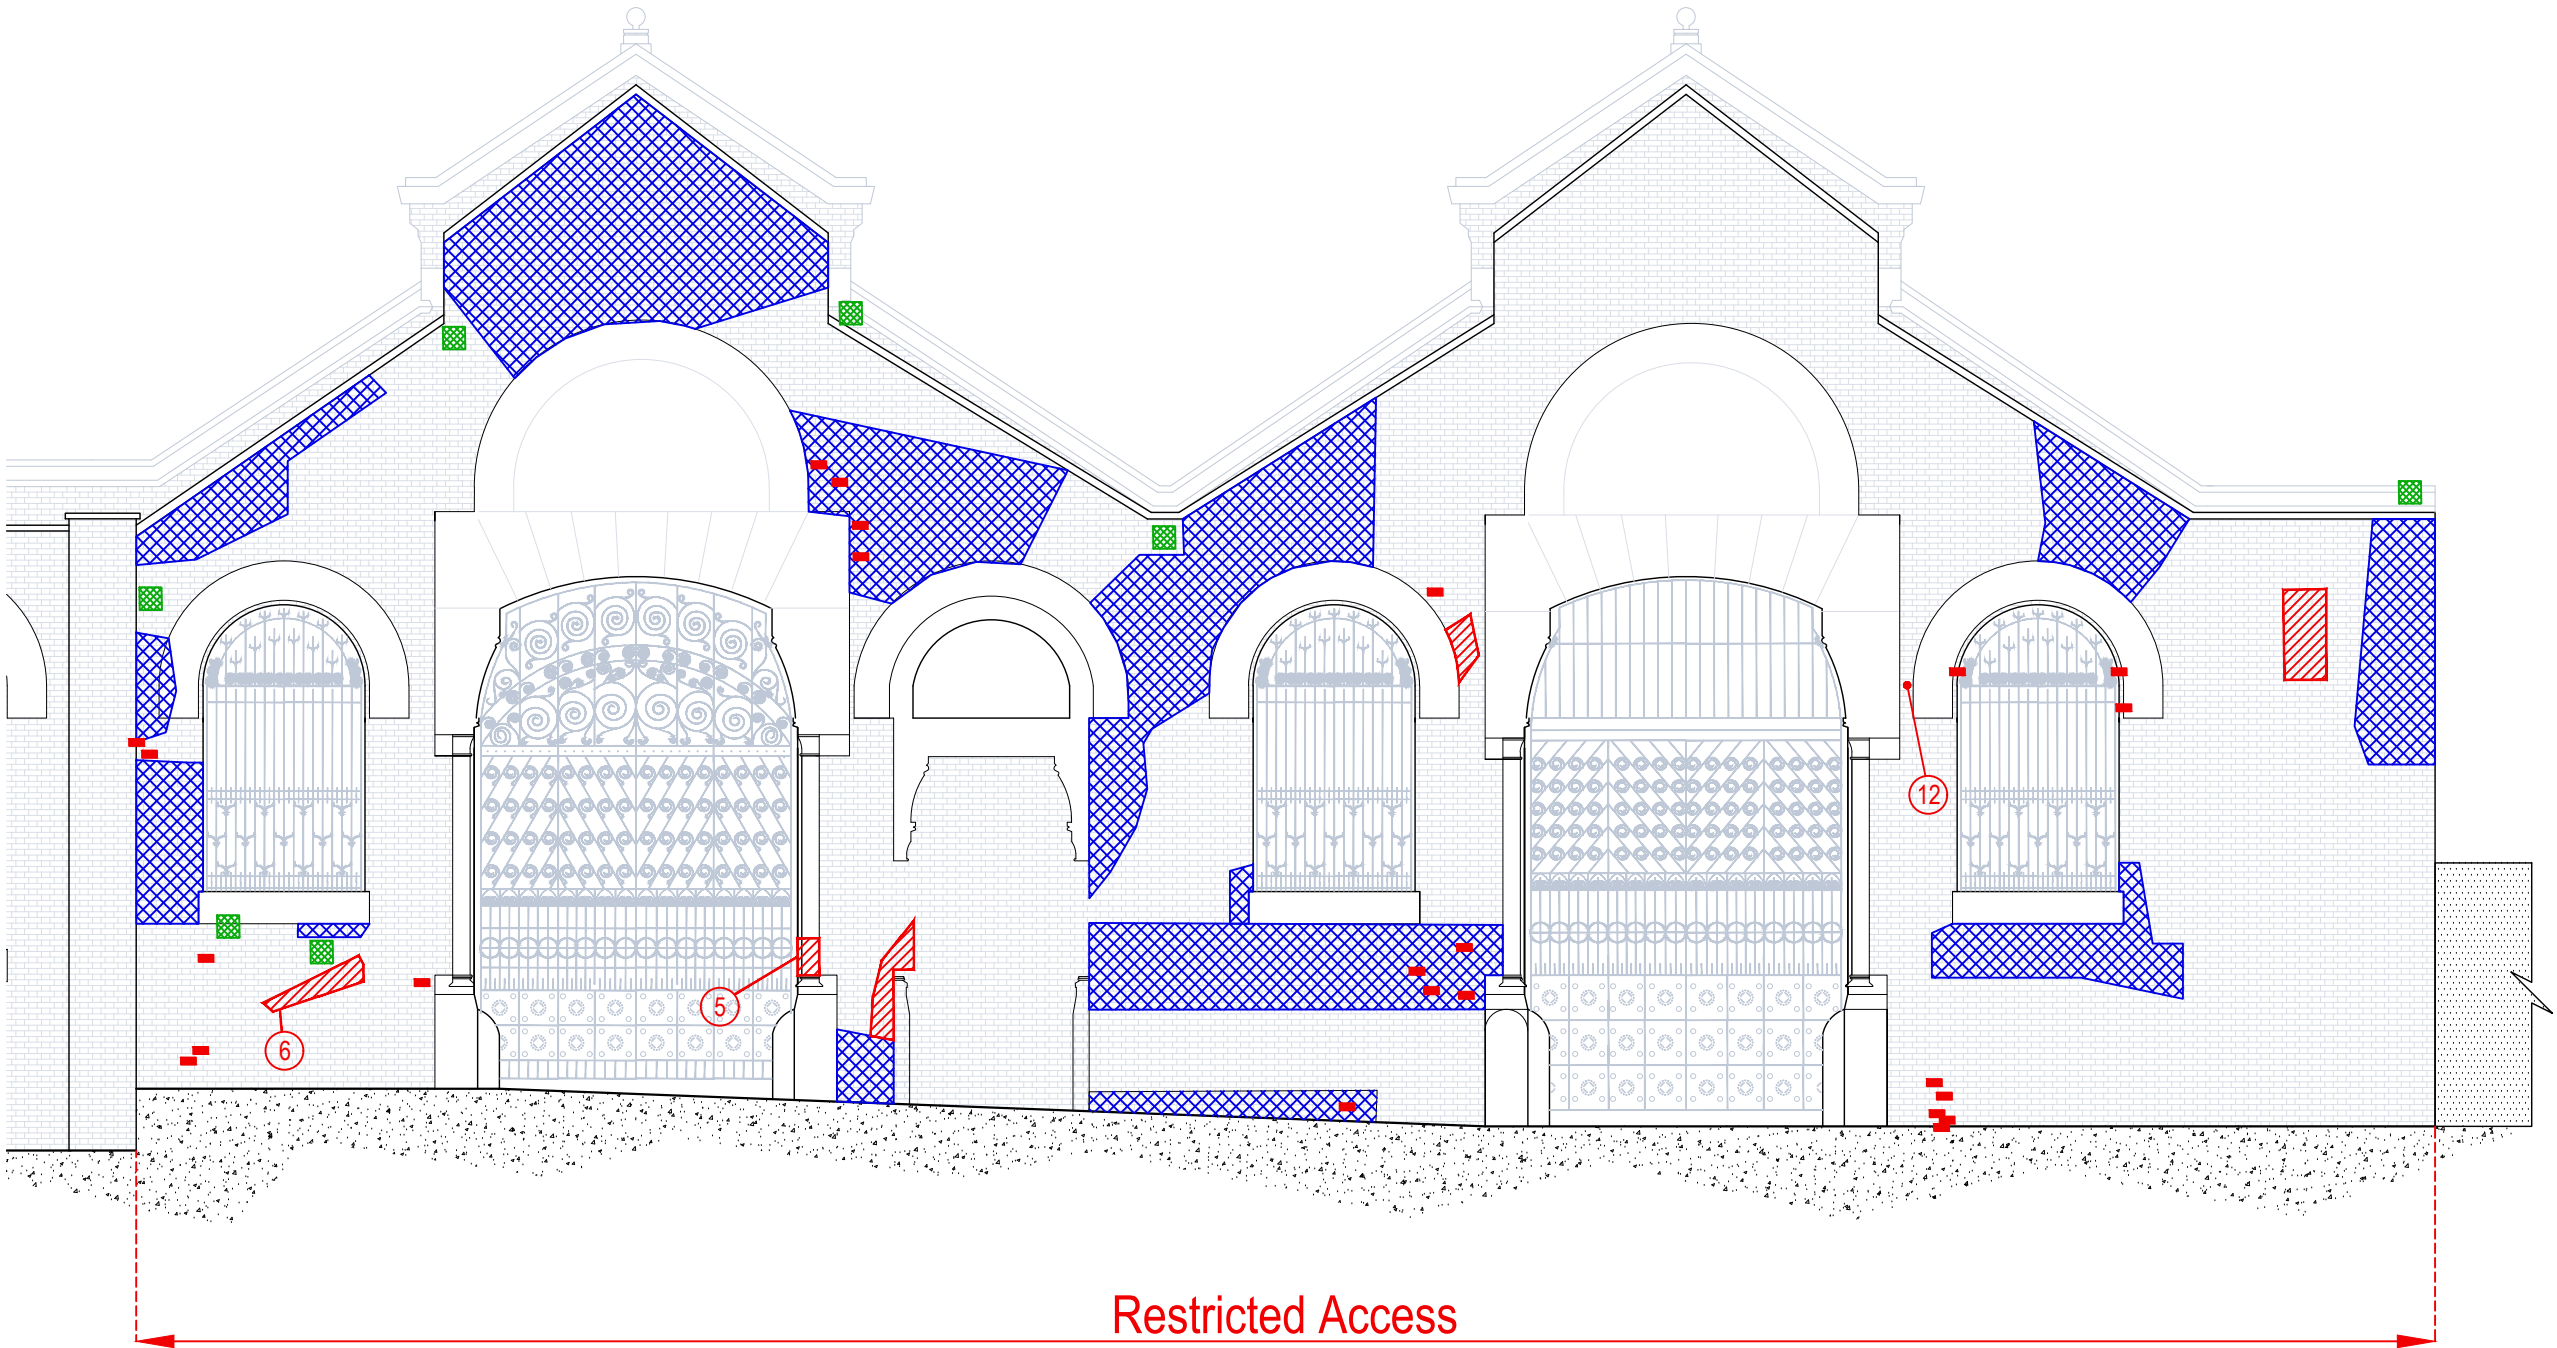

No Revision Date

Revisions

Client:
URBAN BUBBLE

Issue:
INFORMATION

Project:
SMITHFIELD MARKET

Title:
**SALMON STREET ELEVATION
- INTERNAL 2**

Drawing No: 0013551010-09 Rev: - A3 Scale: 1:100

Date: 29/01/2020 Drawn: TG Approved: TL



One King Street
Manchester
UK
M2 6AW

+44 (0) 161 868 7700
RLB_UK
RLB.com
#####

■ This drawing is to be read in conjunction with all relevant specifications and drawings issued.
■ Do not scale this drawing, the Contractor is to check and verify all building, site dimensions and check levels before work commences.
■ For discrepancies or omissions contact Rider Levett Bucknall.
■ All work and materials to be in accordance with current applicable statutory legislation and to comply with all relevant Codes of Practice and British Standards.
■ Copyright © 2018 Rider Levett Bucknall UK Limited