




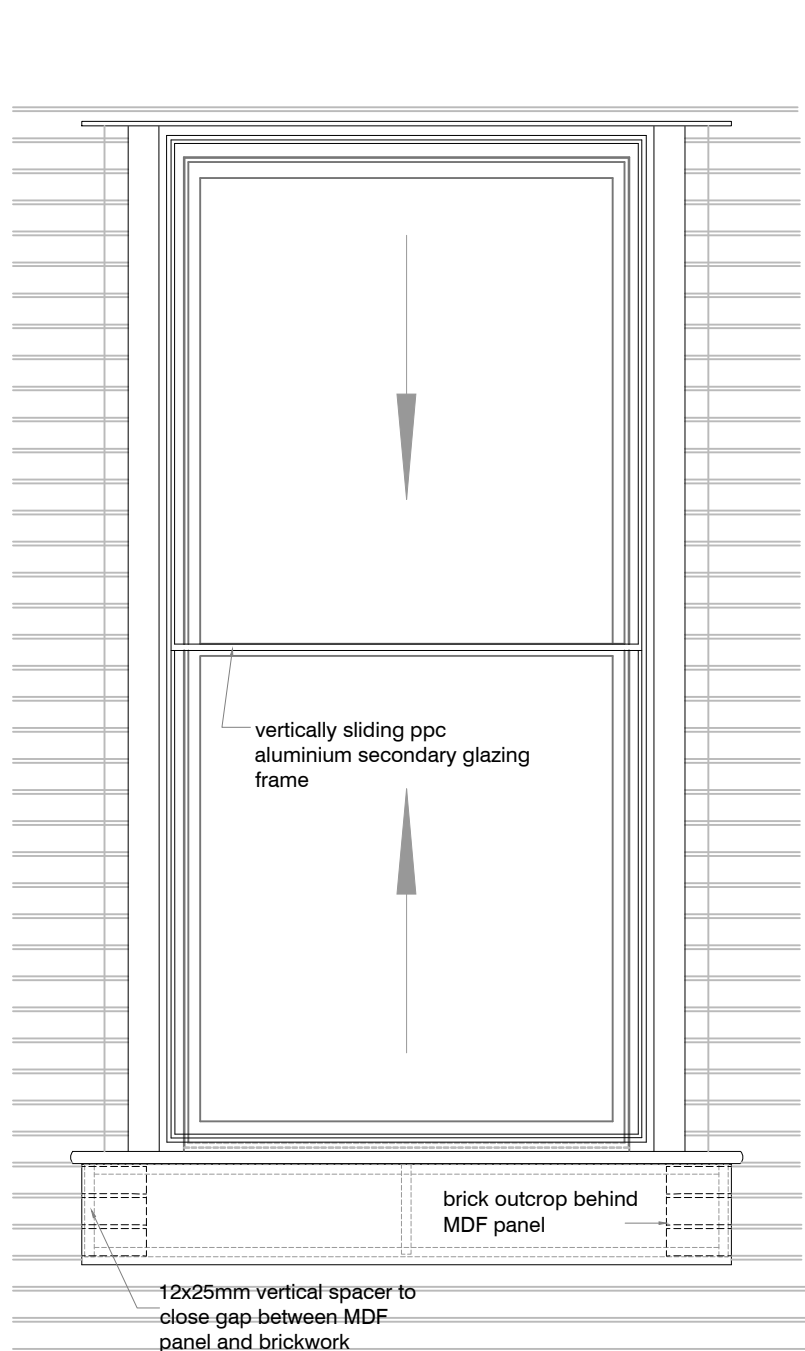

internal elevation 1:20

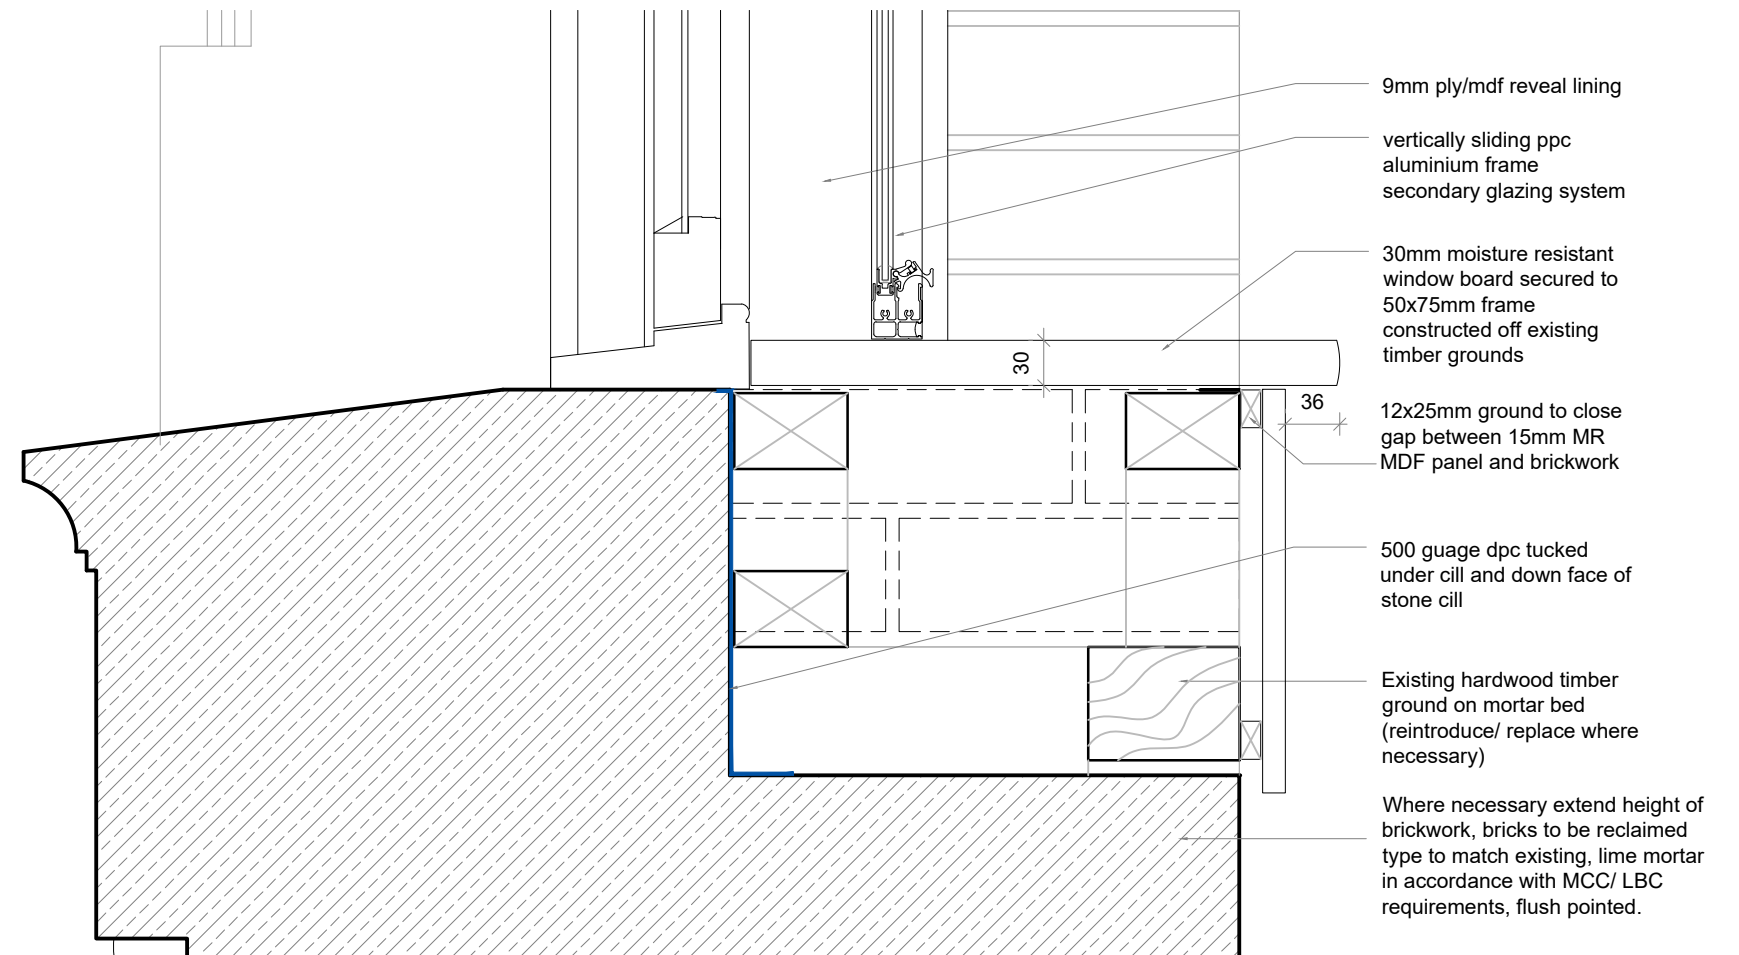

window board detail 1:5

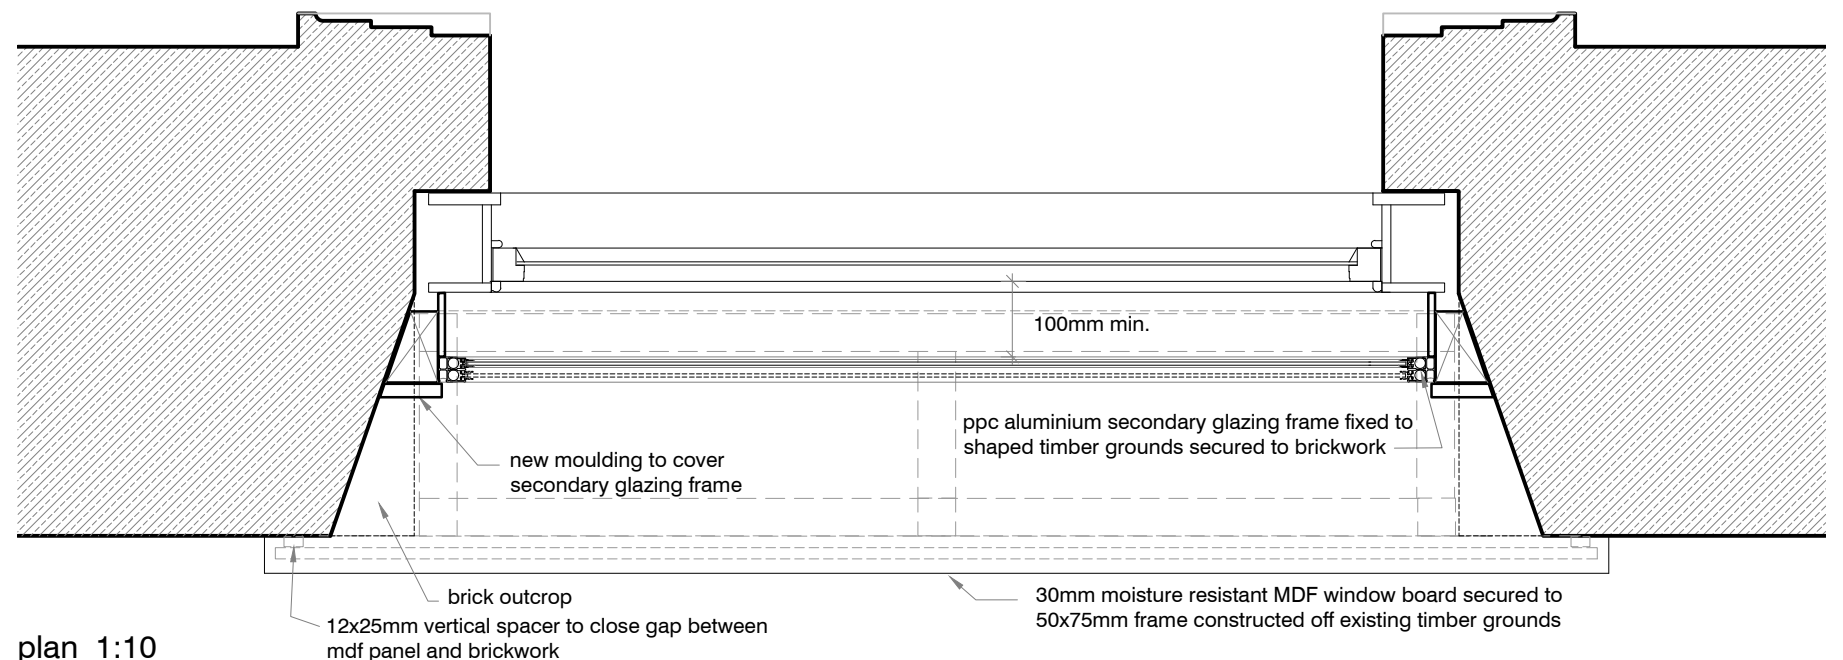

plan 1:10

NOTES

1. This drawing is the copyright of Tract Architecture
2. Do not scale from this drawing
3. Use figure dimensions only

REVISION COMMENTS


A. secondary glazing added 19.12.18

DRAWING PURPOSE PLANNING

PROJECT NUMBER + TITLE
0132-PETER STREET, MANCHESTER
DRAWING
FIRST FLOOR WINDOW DETAIL

DRAWING NUMBER
PL-206

DRAWING REVISION
A

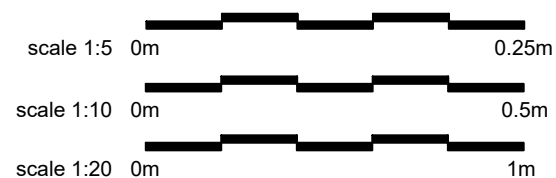

SCALE
1:5 @ A3
1:20 @ A3
DRAWN
RM
CHECKED
PRL
DATE
29.10.18

TRACT
WWW.TRACTARCHITECTURE.COM