PLANTER TRAY LOCATION PLAN 01

SCALE 1:500 @ A1

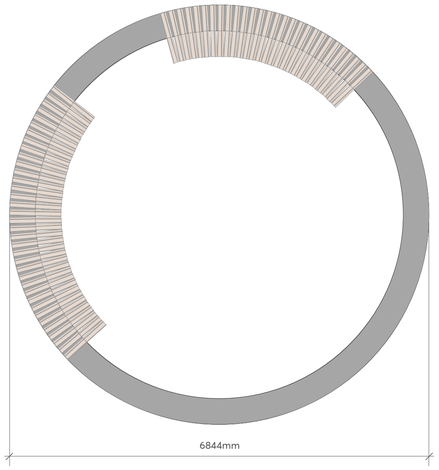

PLANTER A LAYOUT

SCALE 1:50 @ A1

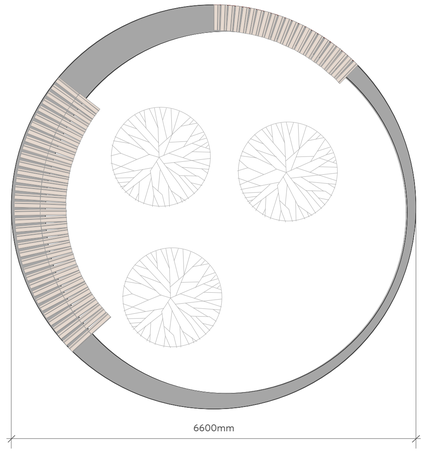

PLANTER B LAYOUT

SCALE 1:50 @ A1

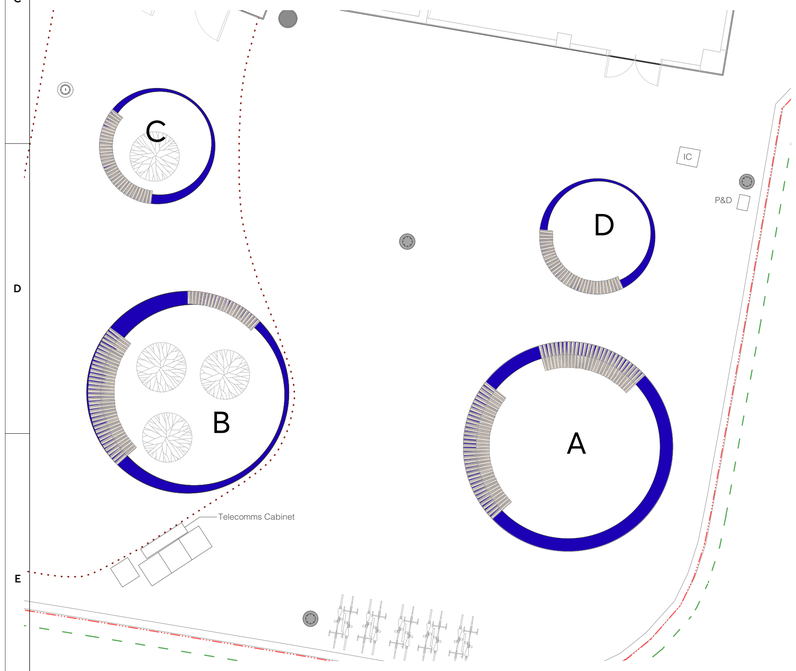

PLANTER TRAY LOCATION PLAN 02

SCALE 1:100 @ A1

TIMBER TOPSEAT IN EACH PLANTER. REFER TO SPEC CLAUSE Q50/222

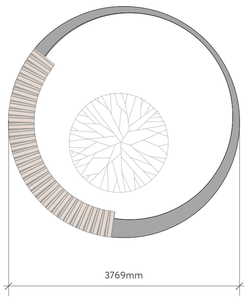

PLANTER C LAYOUT

SCALE 1:50 @ A1

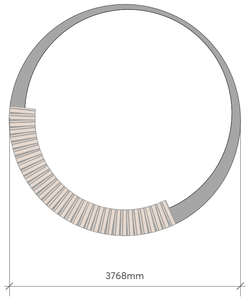

PLANTER D LAYOUT

SCALE 1:50 @ A1

NOTES:

1. DO NOT SCALE FROM THIS DRAWING. ALWAYS WORK TO NOTED DIMENSIONS.
2. ALL SETTING OUT, LEVELS AND DIMENSIONS TO BE CHECKED ON SITE PRIOR TO THE INSTALLATION OF MATERIALS AND ANY DISCREPANCIES ARE TO BE BROUGHT TO THE ATTENTION OF THE CONTRACT ADMINISTRATOR IMMEDIATELY.
3. THIS DRAWING MUST BE READ WITH THE RELEVANT SPECIFICATION DOCUMENTS AND DETAIL DRAWINGS. ANY DISCREPANCIES MUST BROUGHT TO THE ATTENTION OF THE CONTRACT ADMINISTRATOR IMMEDIATELY
4. THIS DRAWING IS COPYRIGHT PROTECTED AND MAY NOT BE REPRODUCED IN WHOLE OR PART WITHOUT WRITTEN AUTHORITY.
5. ALL DIMENSIONS ARE IN MILLIMETRES UNLESS OTHERWISE STATED.

THIS DRAWING WAS PLOTTED ON:

11/09/19

REVISION HISTORY

DATE	REV	ZONE	DESCRIPTION	CHK
05/09/19	1		UPDATED MATERIALS	MW

ORIGINATOR

LAYER LANDSCAPE ARCHITECTURE

E hello@layer-ing.com
W www.layer-ing.com
T +44 (0)1625 527 307

CLIENT

QBIC HOTEL

PROJECT

JOHN DALTON HOUSE
MANCHESTER

DRAWING TITLE

FURNITURE & PLANTERS/ LAYOUT 01

DRAWING NUMBER	REV	STATUS
116-LYR-XX-XX-DWG-L-8001	1	TENDER

SCALE	CREATED BY	CHECKED BY
VARIOUS	T GARCIA	M WARNER