This drawing is protected by copyright and the information contained therein is the property of William McCall.
The drawing must not be copied and the information contained therein may not be used or disclosed without written permission of and in the manner permitted by William McCall.

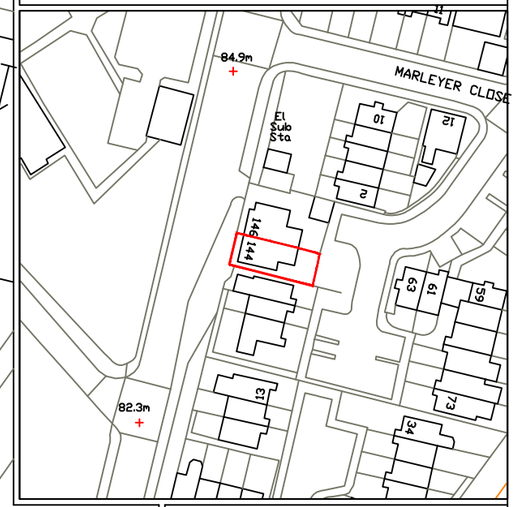

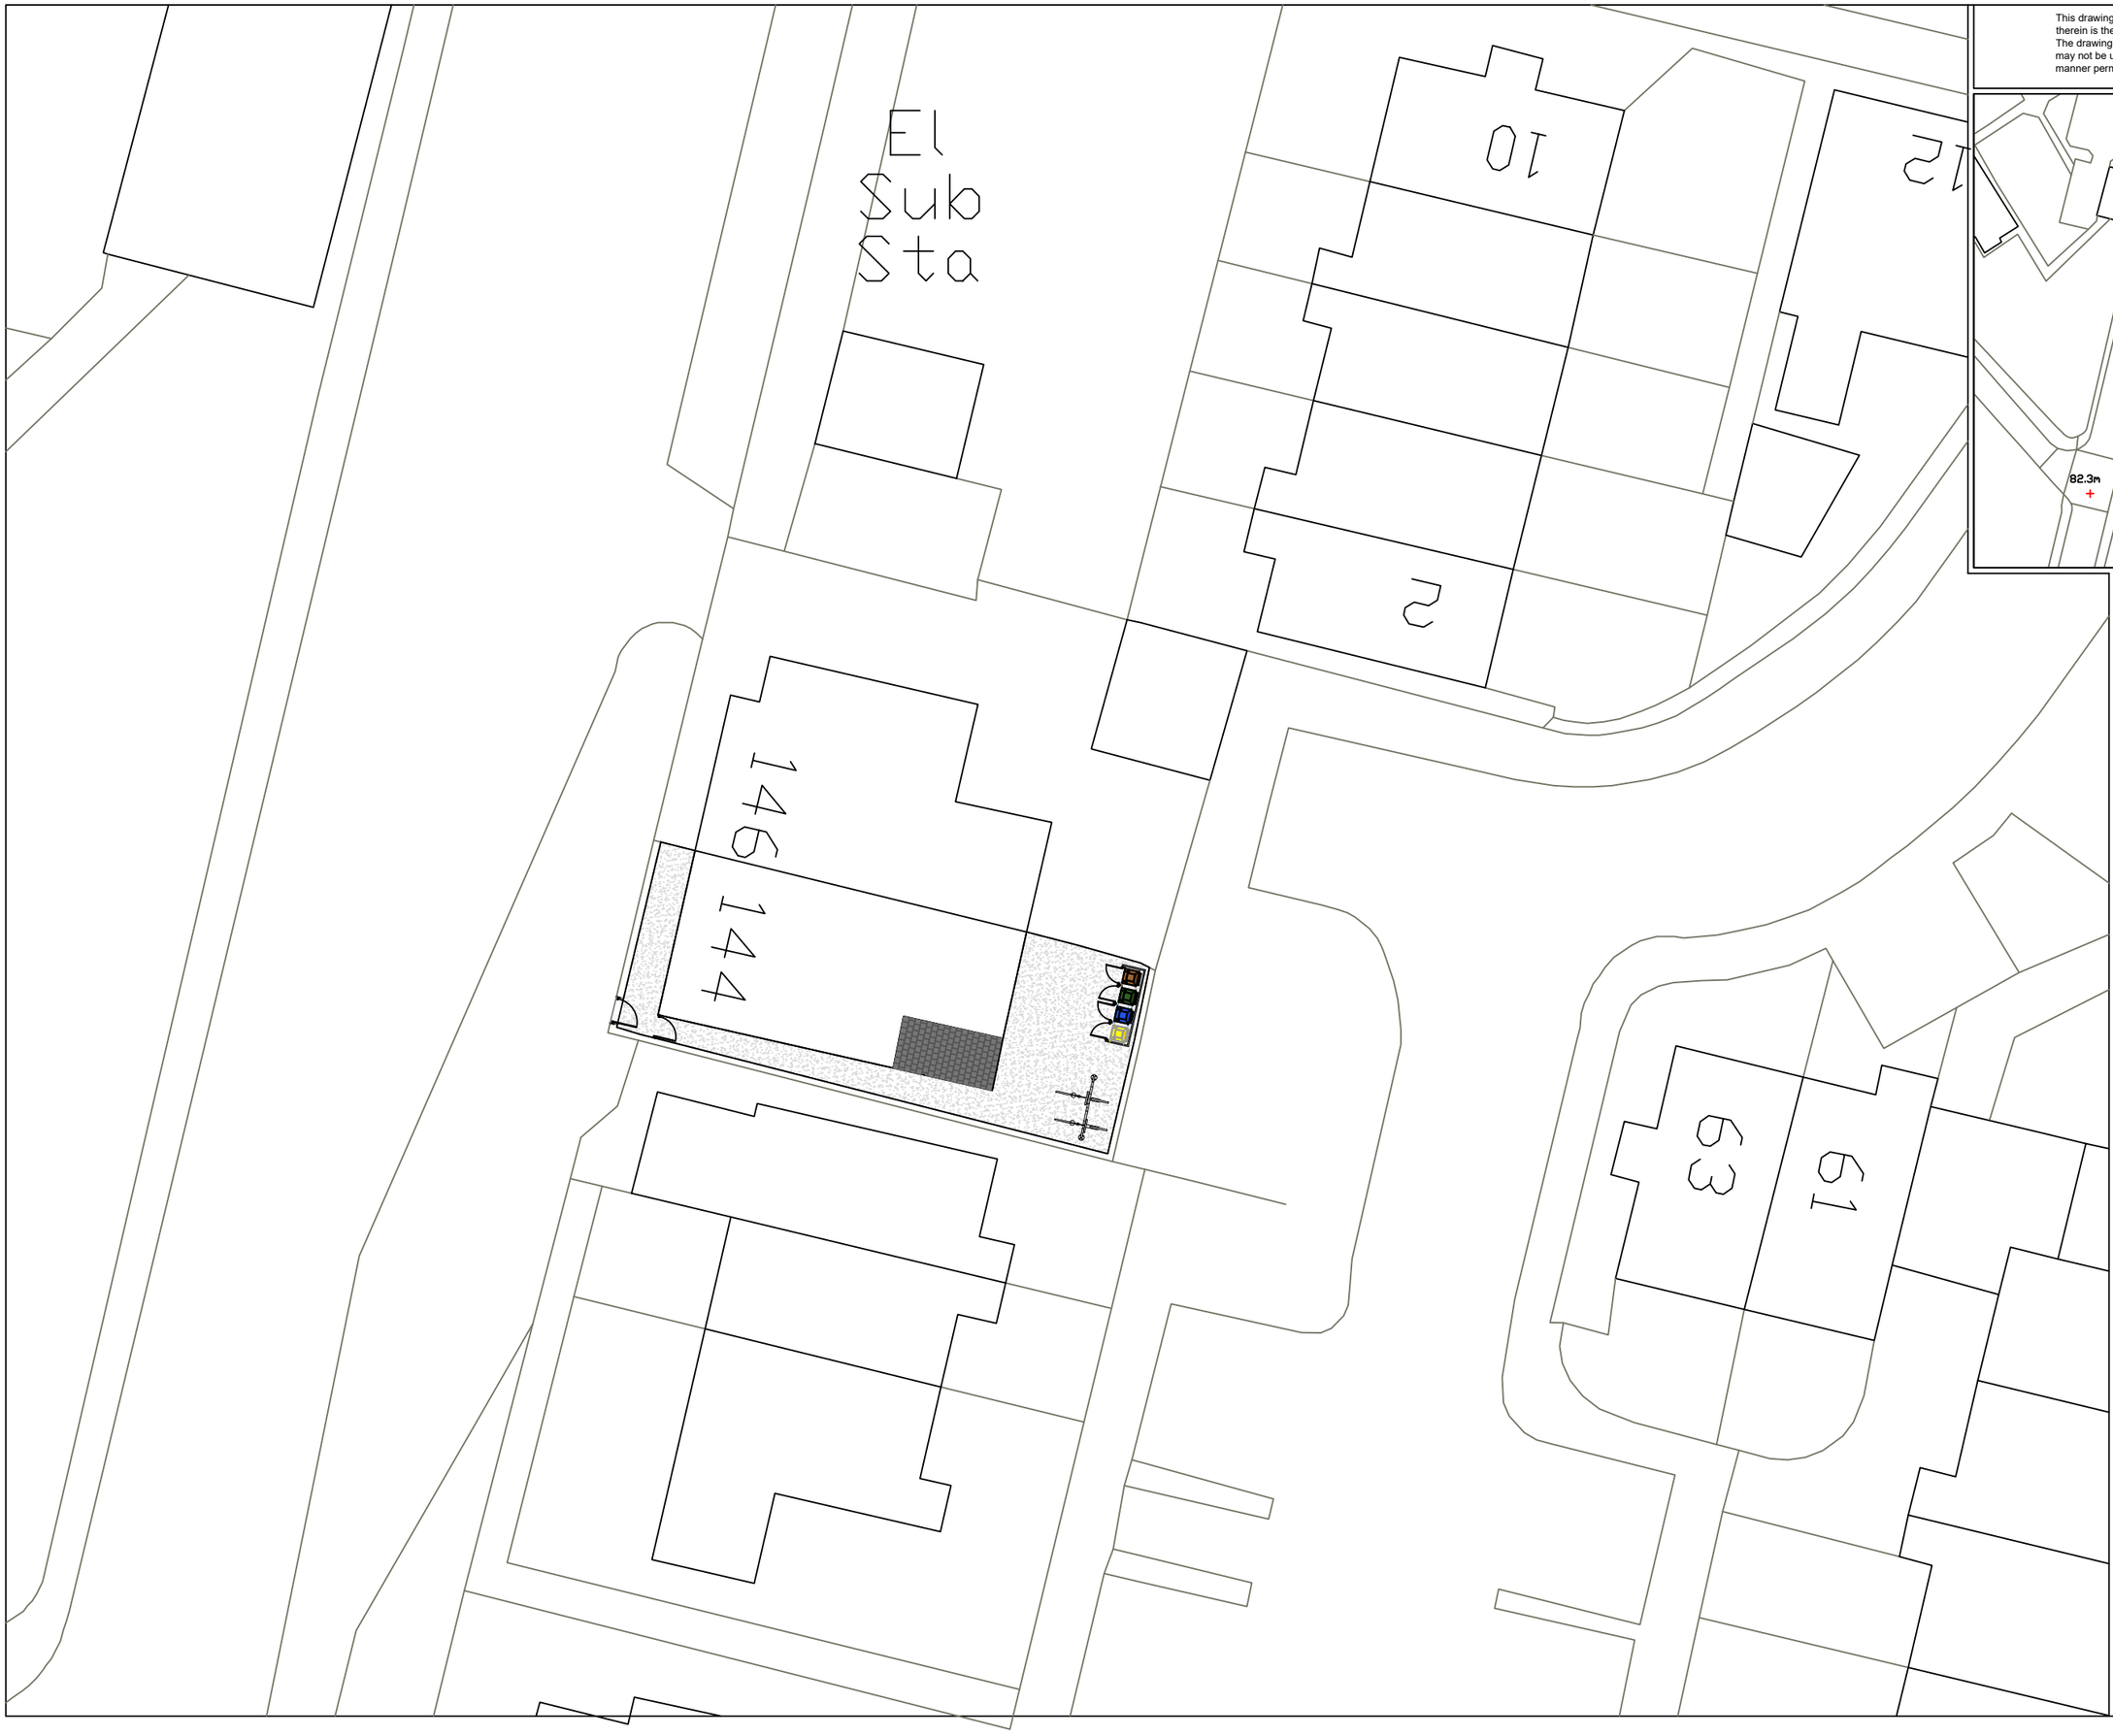

Location Plan (1:1250)

0 1 2 3 4 5 6 7 8 9 10M

Scale 1:200@ A3

N

Details

A great, high quality and long lasting range of Wheelie Bin Storage Cabinets.
Using only FSC certified timber that has been pressure treated and tanalised, all the products are hand made and manufactured in the UK.
Four sided solid chest units with an automatic bin lid opening system. The combination chest features 4 pad bolts, 4 black handles and black T hinges.
Each chest number has been numbered in any combination. Supplied in outdoor wood paint.
Free standing but can be anchored to the ground for extra stability.
Ideal for storage of 3 wheelie bins and 2 recycle boxes or 4 wheelie bins.



Timber Bin Store (Typ)

Dimensions
Quad Wheelie Bin Storage for 3 x 240 Litre Bins and 1 x 140/180 Litre Wheelie Bin
External Product Dimensions: 1200 x 2740 x 804 mm (H/W/D)
Internal Product Dimensions: 1090 x 650-650-650-540 (Each Compartment) x 750 mm (H/W/D)

Wheelie Bin Size:
Up to and including 240 litre wheelie bins.

Multiple Sizes
No

Colour
natural wood

Materials
FSC tannelised Pine



Stage :-	Planning Drawing
Project Title :-	Proposed Change Of Use to Form 2 x Flats & Single Storey Rear Extension
Client :-	Hunter Investment Properties

Drwg No :- 08/19/139	2 of 2	Date :- Aug 19	Rev :-
Scale :- 1:200 & 1:1250@A3		Drawn:- SCM	Checked :-

Site Address :- 144 St Marys Road
Moston
Manchester
M40 0AQ

The Old Post Room
34 Chew Valley Road
Greenfield
Saddleworth
OL3 7DA
Tel: 01457 871202
www.william-mccall.com | enquiries@william-mccall.com

A3