
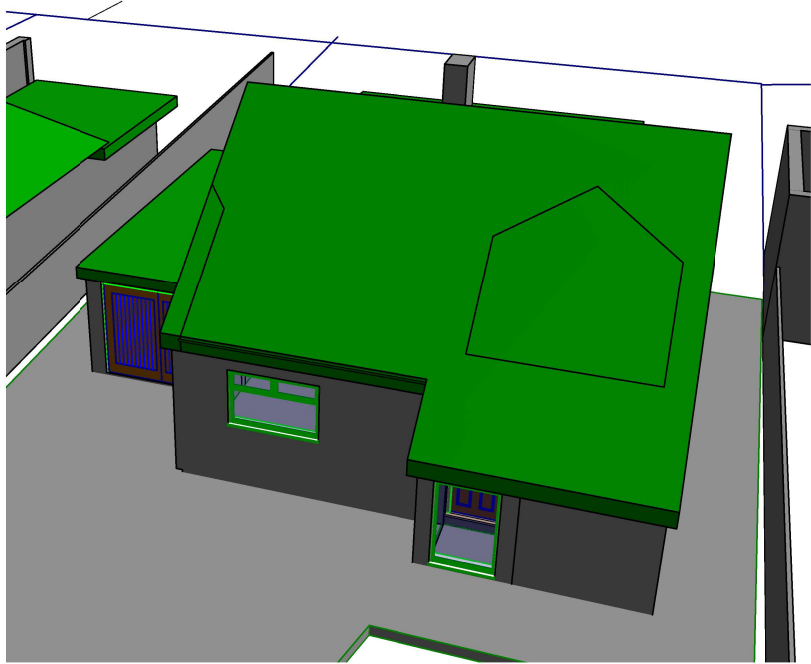


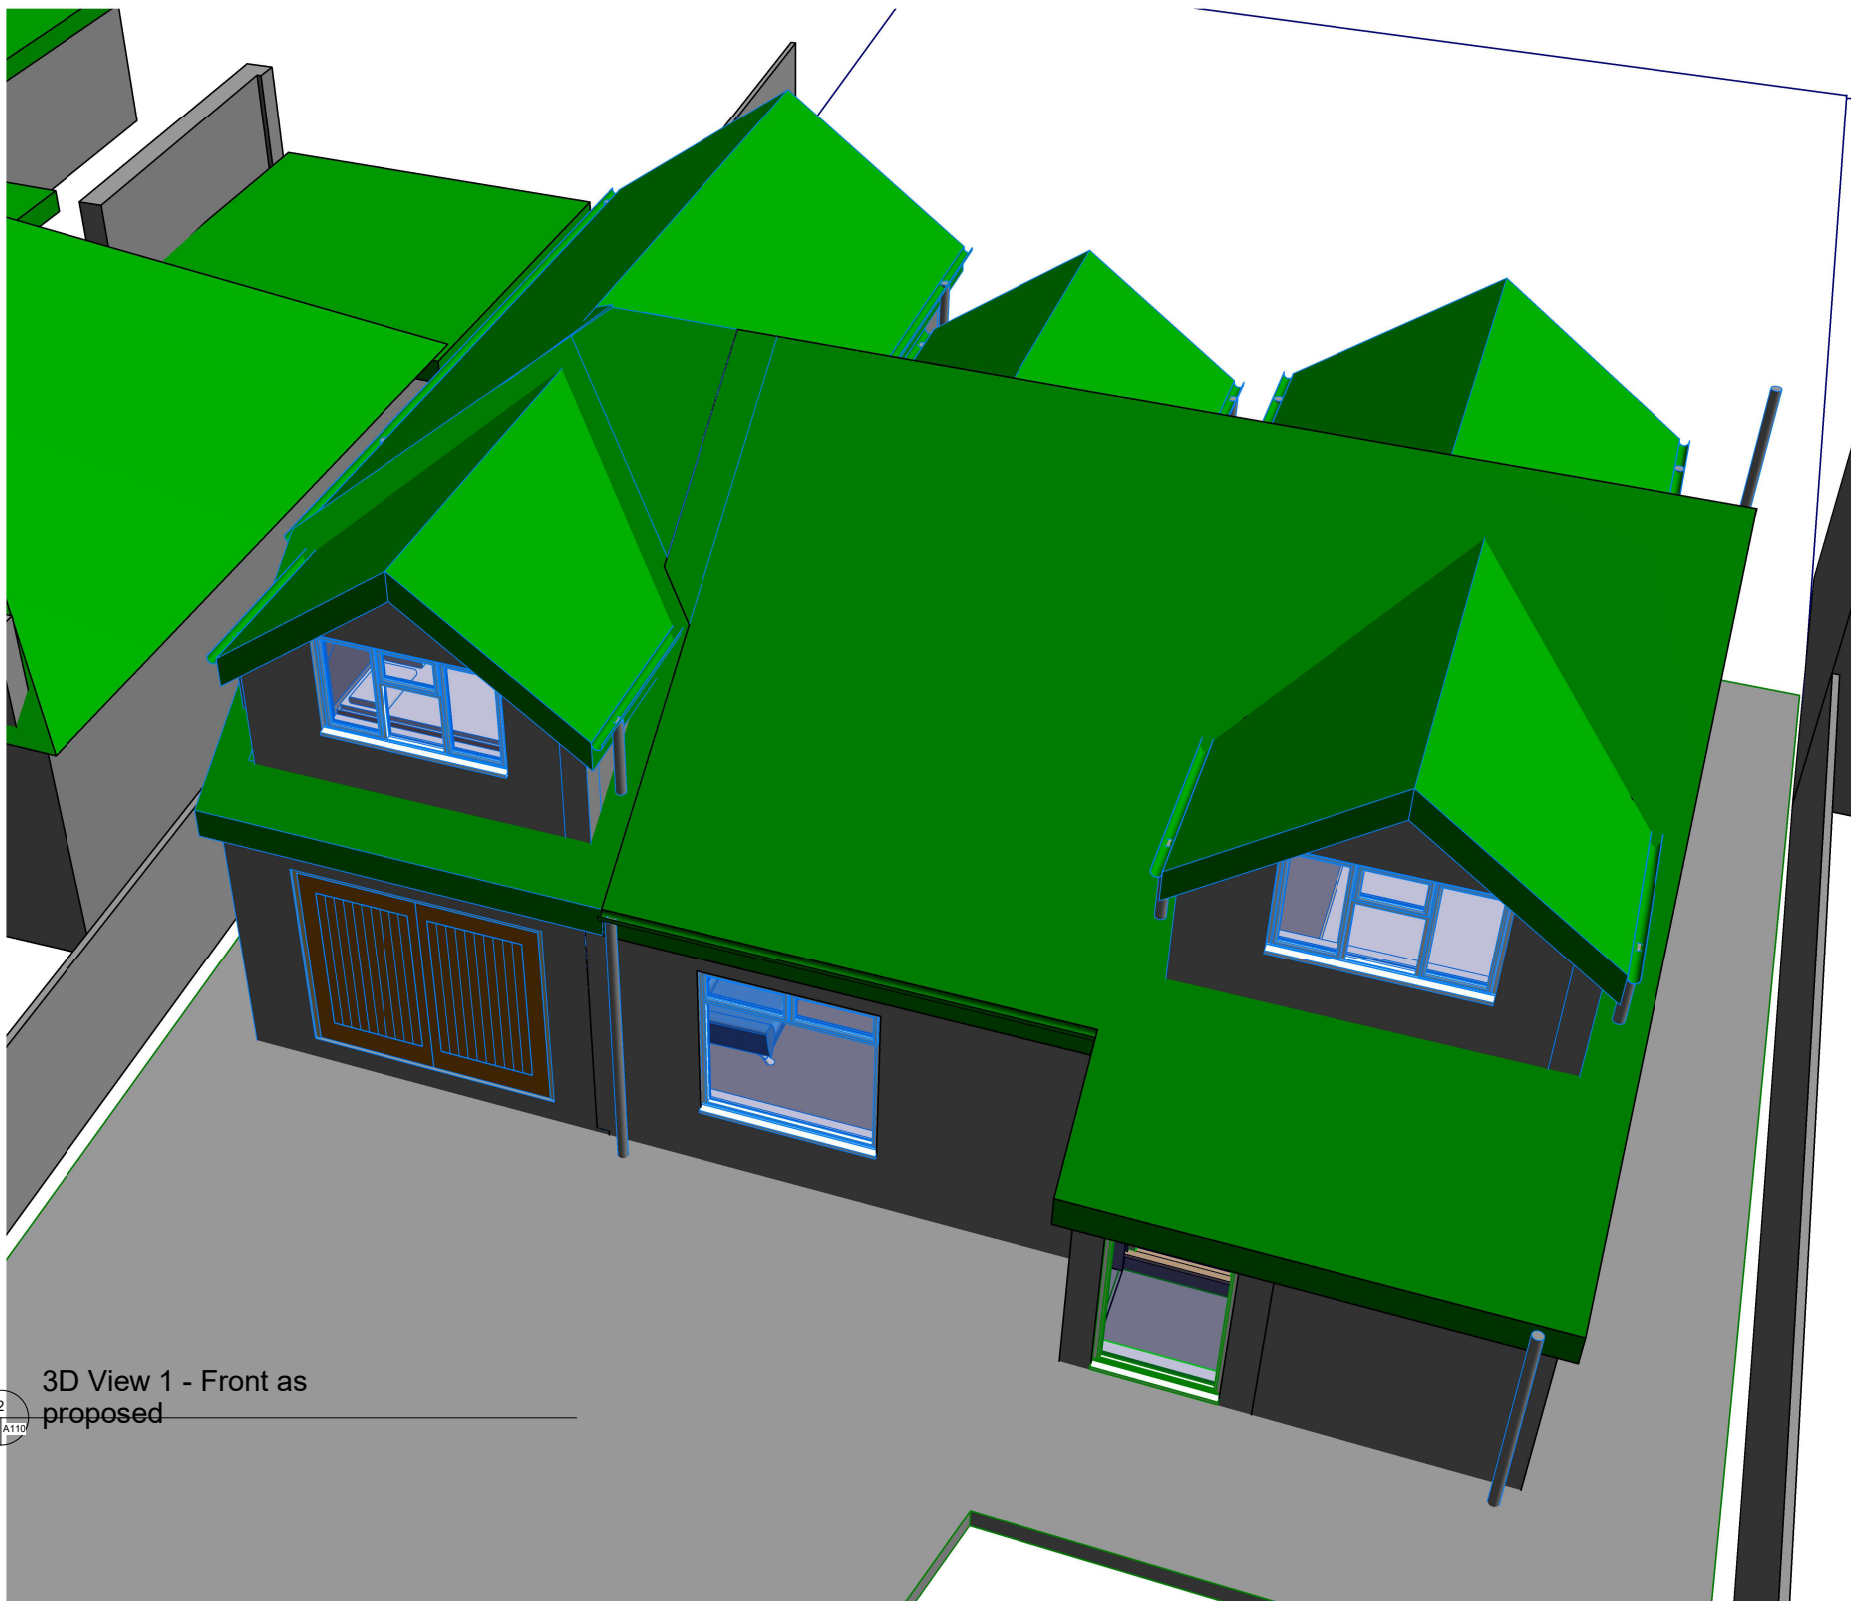

3D View 1 - Front as existing

Rev	Description	Date
P	Dining room wall and front window	14/02/20
Code	Suitability description	
Status	Purpose of issue	
nova-ida contact@nova-ida.com www.nova-ida.com		
Project		
92 Blackcarr Road		
Title		
Front views		
Client		
Ms Molahassani		
Drawn by Author	Checked by Checker	Date 02/04/17
Scale (@ A1)		Project number 1702
Drawing number A110		Rev P