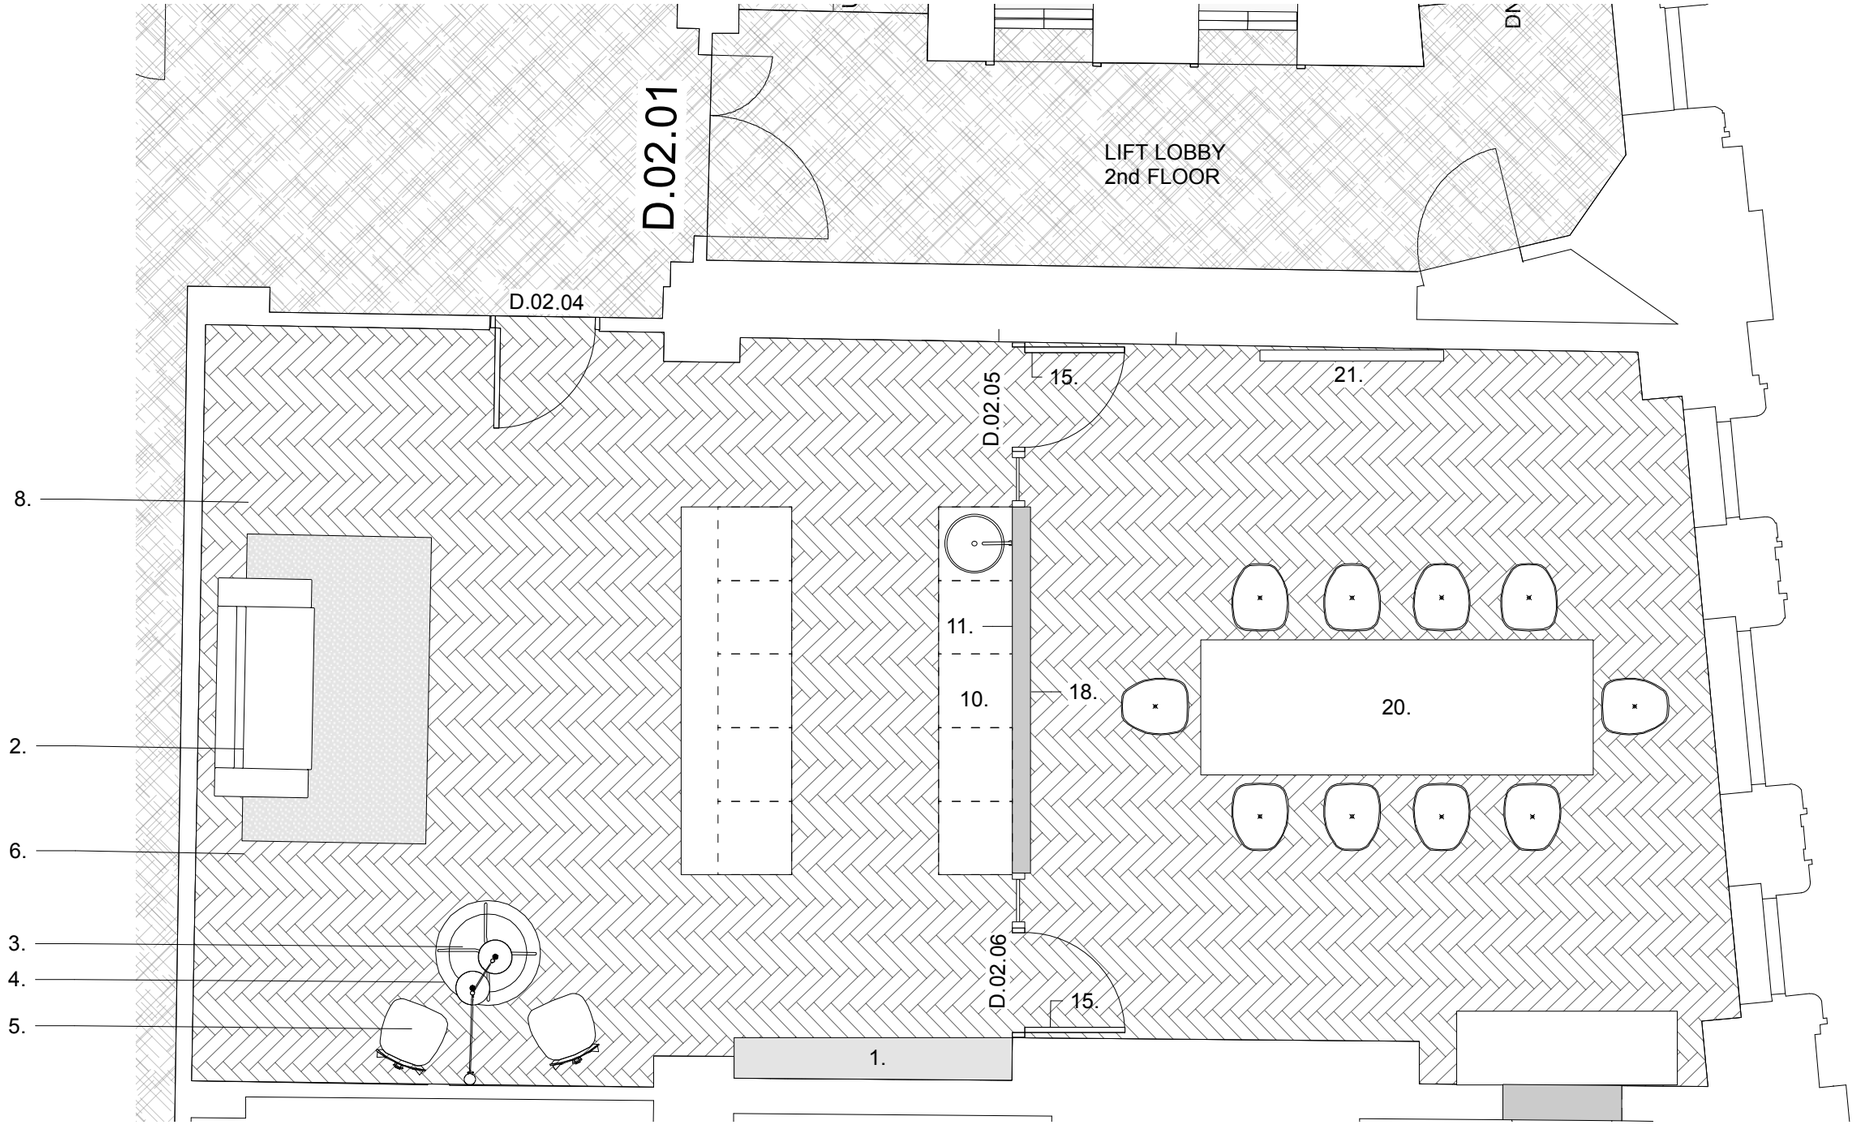


1 Second floor detail plan
Scale: 1:50

1. Shelving System as per furniture schedule
2. 2 seater sofa as per furniture schedule
3. Feature pendant lighting,as per M&E lighting schedule
4. Coffee table as per furniture schedule
5. Chair as per furniture schedule
6. Rug as per furniture schedule
7. Tea point/ Kitchen units
8. Herringbone parquet floor
9. Emulsion paint to feature wall
10. Emulsion paint to wallsD
11. Ceramic tiles to form splash back
12. Block up existing openings and make good
13. Walls - paint with vinyl matt emulsion
14. Skirtings, architraves, trims etc - eggshell paint
15. New glazed door, aluminium frame with side light
16. Soffits, cornices, downstand beams - vinyl matt emulsion
17. Floor - herringbone timber parquet
18. Vinyl applied graphic to wall
19. Block up existing openings and make good
20. Meeting room table and chairs as per furniture schedule
21. AV screen and system as per M&E specifications

Revisions

P1 Issued for planning 01.07.19

Hutchison Kivotos Architects 2 Whites Grounds London SE1 3LA 020 7403 7323 email: info@hkarchitects.co.uk

PLANNING	Dwg. No. **316.PL.60**
Project: Manchester Royal Exchange, Southern Offices	Drawing title: Proposed hub and meeting room
Client: BVK	Scale 1:20 @ A3 Rev P1
	Drawn by VL Date July 2019

Do not scale. All dimensions to be confirmed on site.
Information contained in this drawing is the sole copyright of Hutchison Kivotos Architects Ltd. and is not to be reproduced without permission.