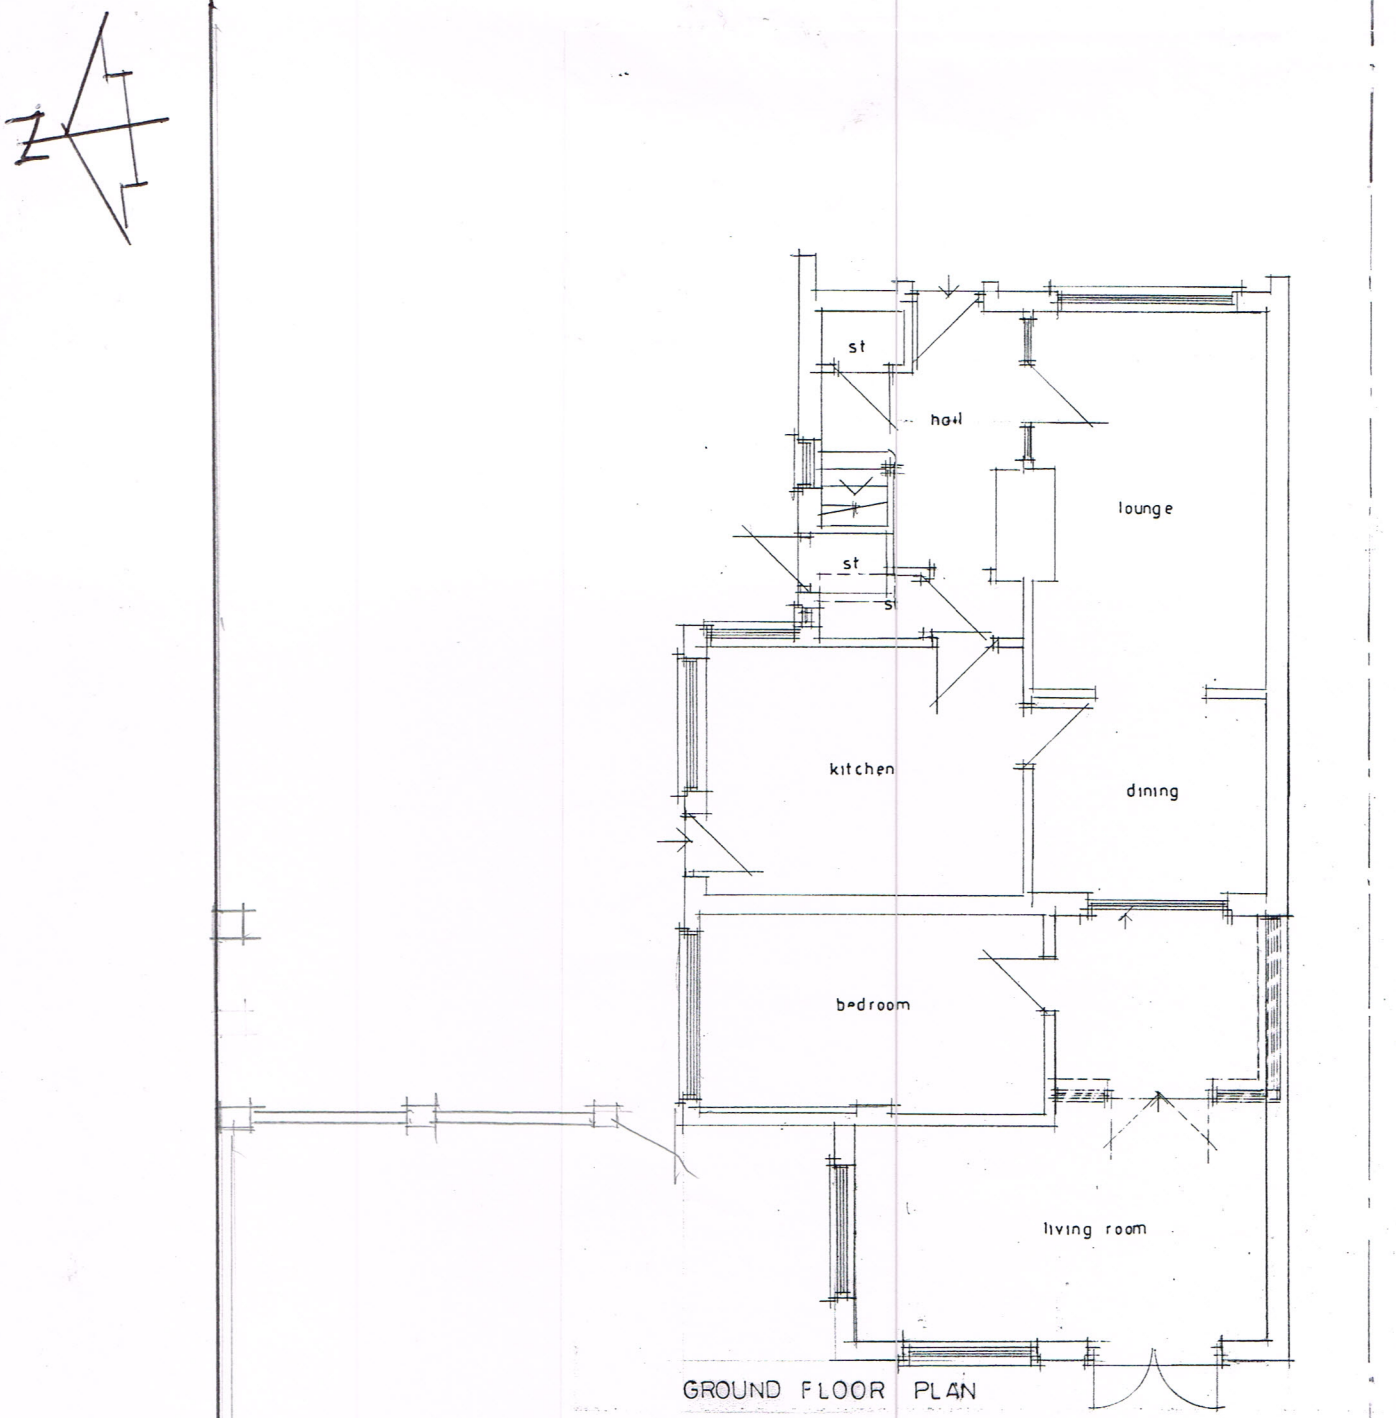


GROUND FLOOR PLAN

40 PASTUREFIELD
SITE PLAN AS PROPOSED

Scale 1:100 @ A4