



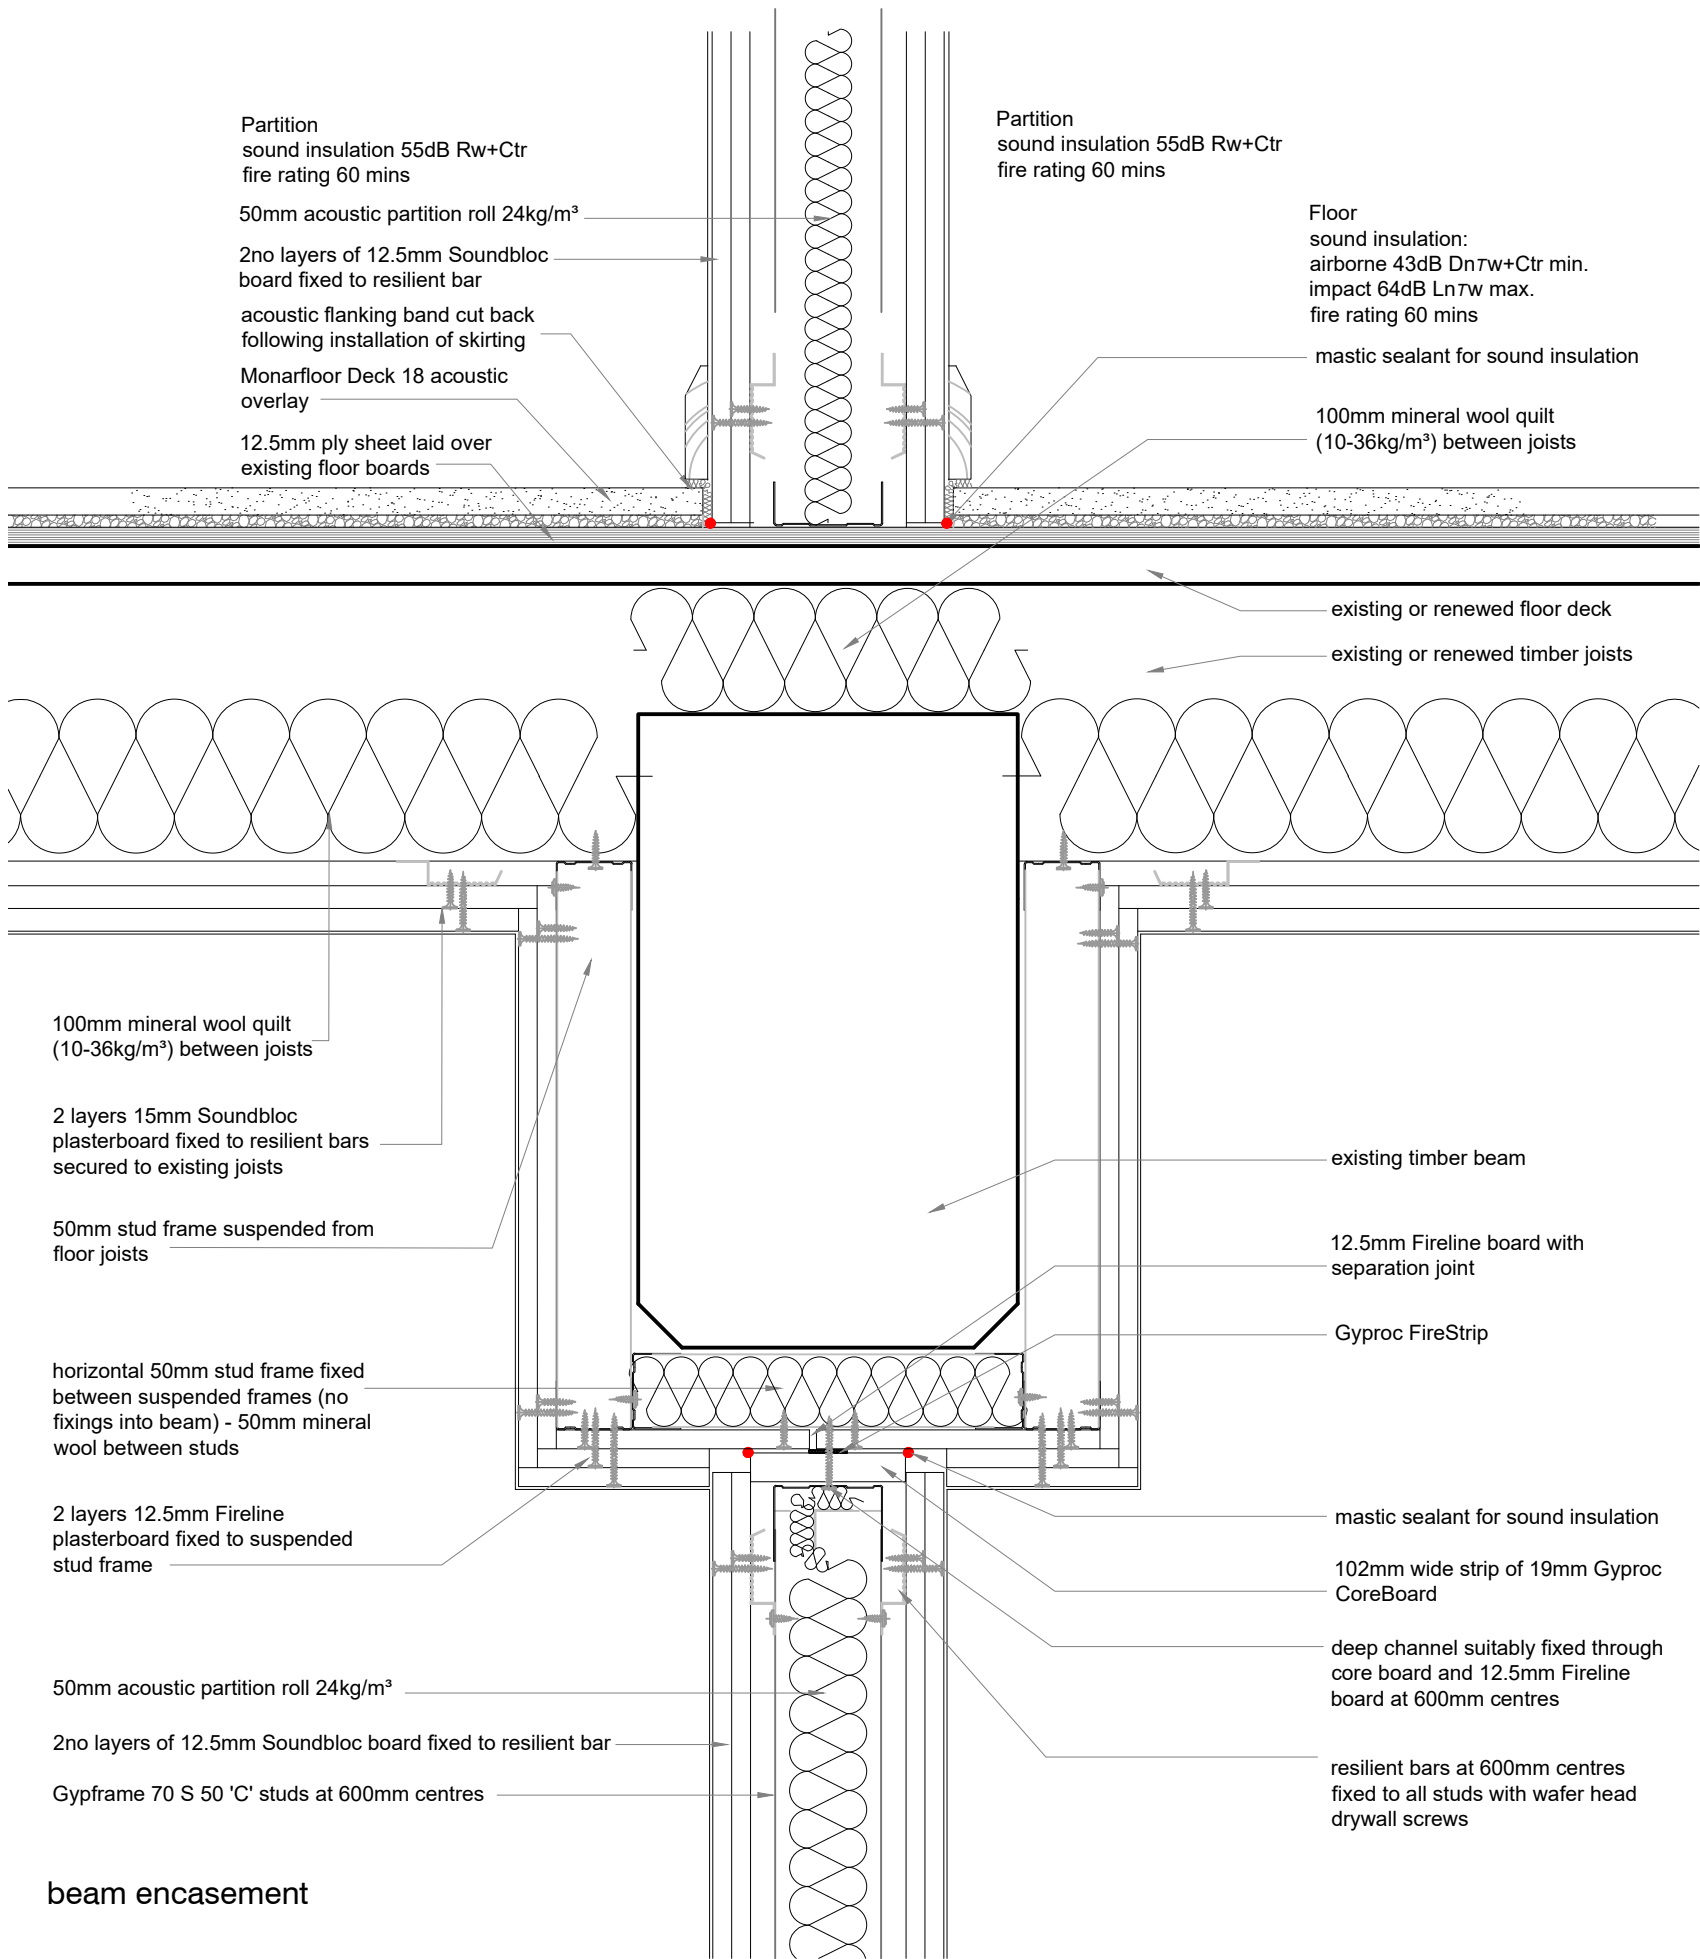

beam encasement

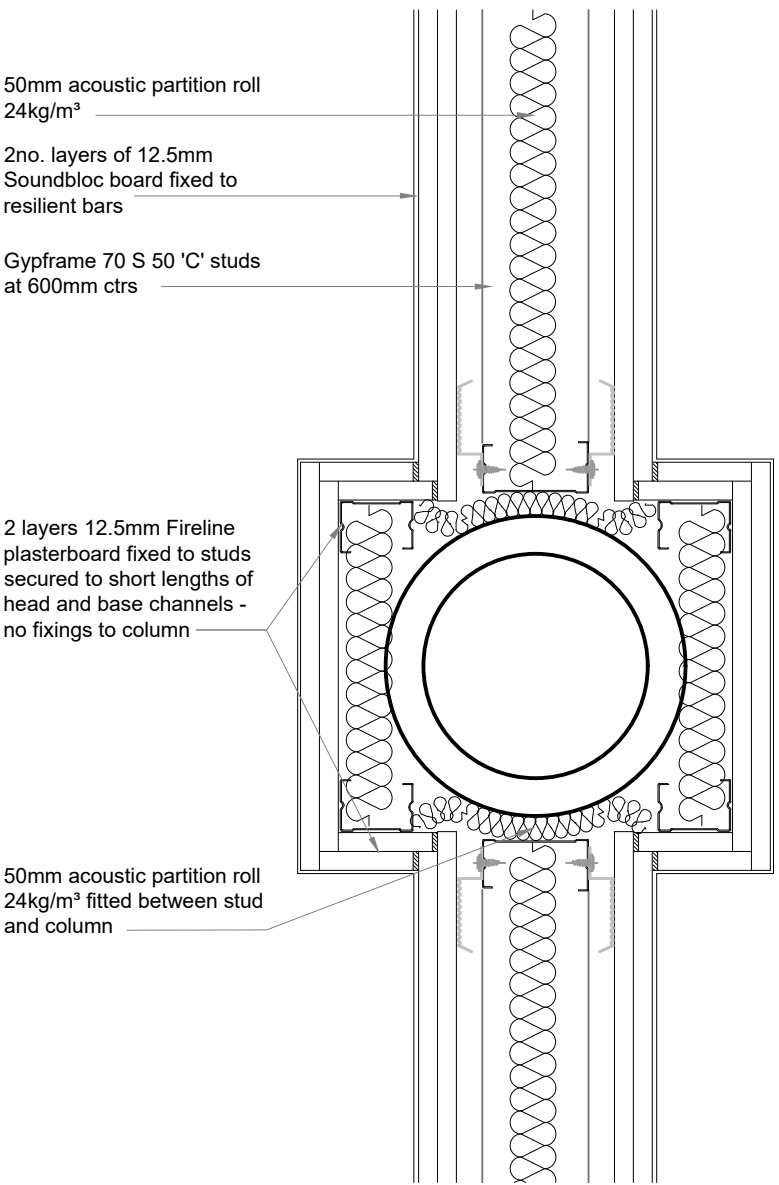

column encasement



- NOTES
1. This drawing is the copyright of Tract Architecture
 2. Do not scale from this drawing
 3. Use figure dimensions only

REVISION COMMENTS

A. floor acoustic and fire rating added 19.12.18

TRACT
WWW.TRACTARCHITECTURE.COM

PROJECT NUMBER + TITLE
0132/2 - 47 PETER STREET
MANCHESTER
DRAWING
BEAM & COLUMN ENCASEMENT/FLOOR
CONSTRUCTION
DRAWING NUMBER
PL-202

DRAWING REVISION
A

DRAWING PURPOSE
PLANNING

SCALE
1:5 @ A3

DATE
10.12.18

DRAWN
RM

CHECKED
XX