



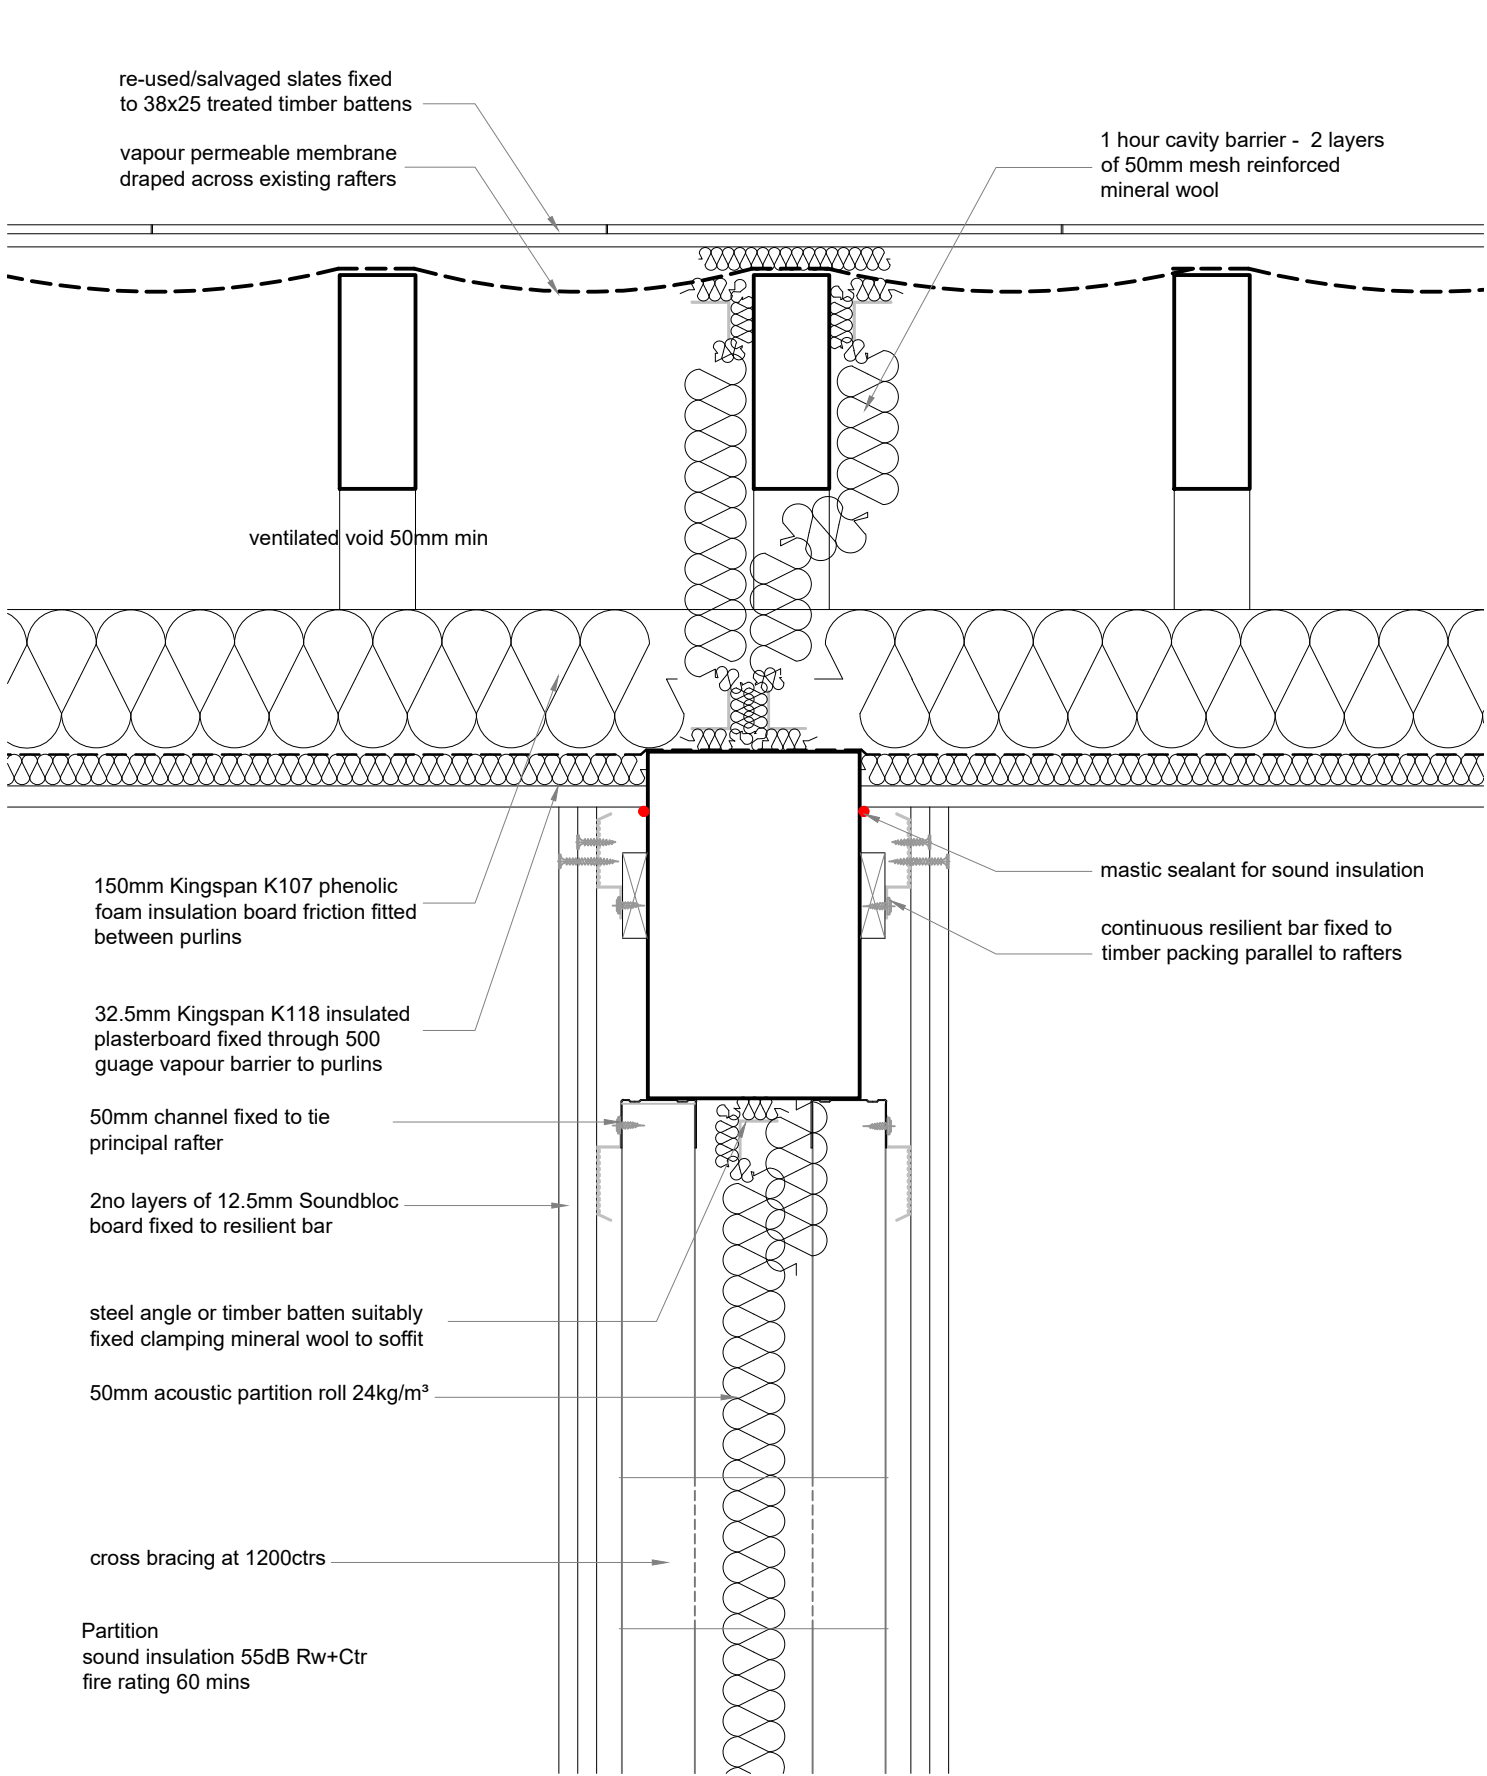

1. party wall/roof junction

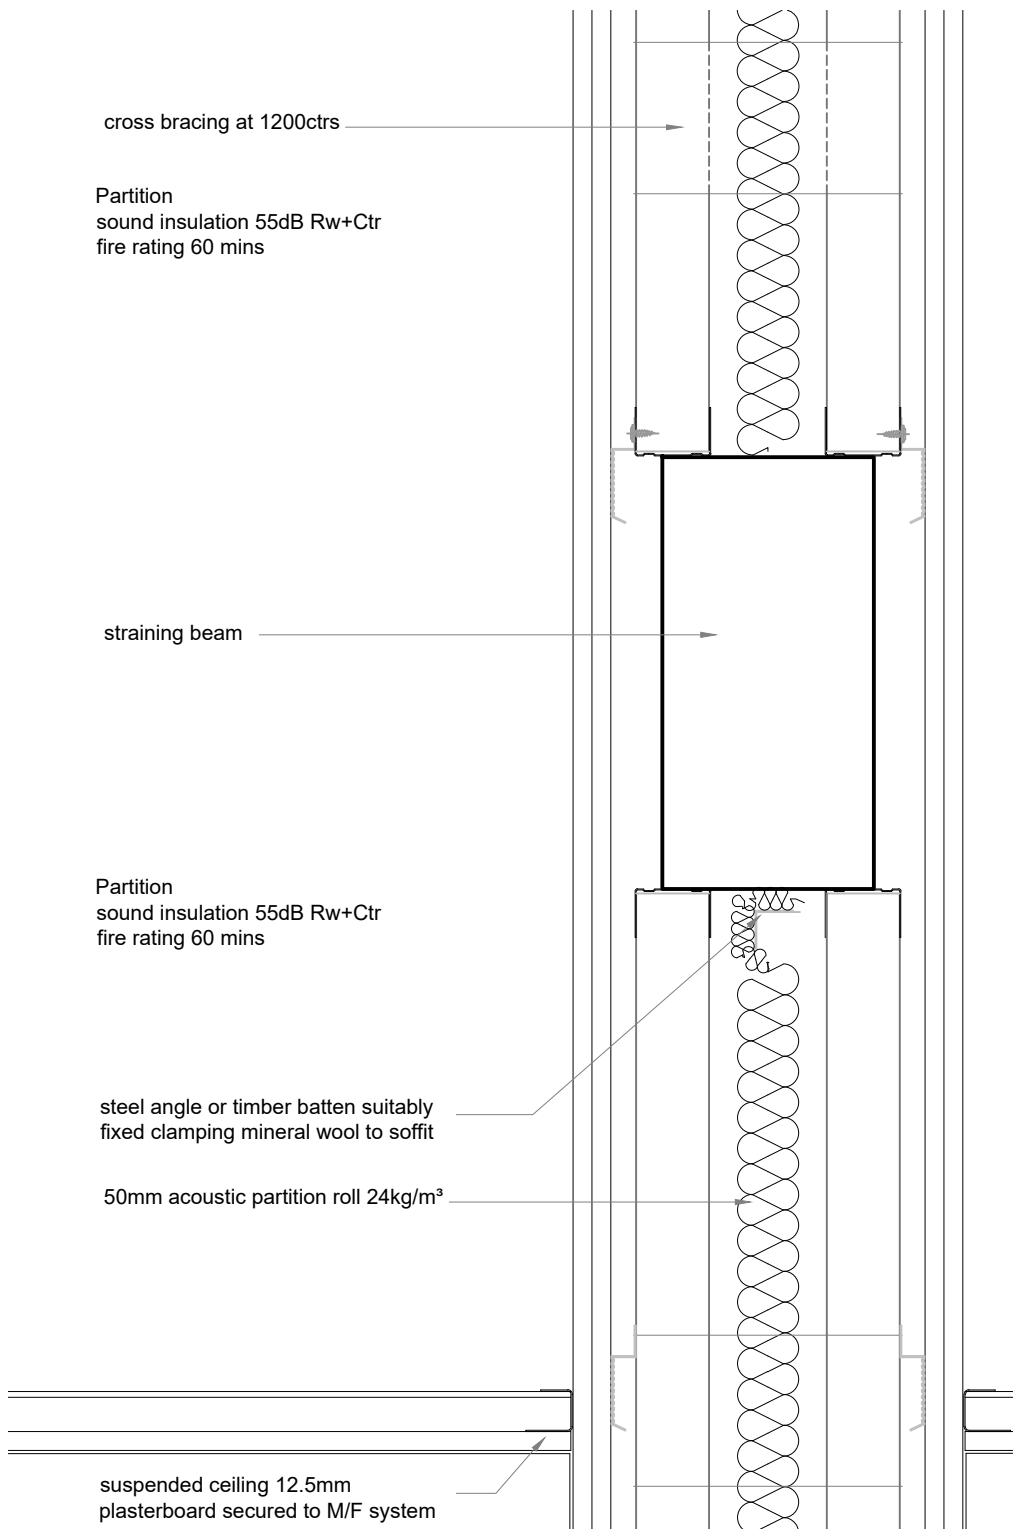

2. straining beam/party wall junction

scale 1:5 0m 0.25m

NOTES
1. This drawing is the copyright of Tract Architecture
2. Do not scale from this drawing
3. Use figure dimensions only

REVISION COMMENTS
A. partition acoustic and fire rating & suspended ceiling added 19.12.18

TRACT
WWW.TRACTARCHITECTURE.COM

PROJECT NUMBER + TITLE
0132/2 - 47 PETER STREET
MANCHESTER
DRAWING
PARTY WALL/ROOF JUNCTION
(3rd floor)
DRAWING NUMBER
PL-204

DRAWING REVISION
A

DRAWING PURPOSE
PLANNING

SCALE
1:5 @ A3

DATE
14.12.18

DRAWN
RM

CHECKED
XX