

COPYRIGHT OF ATELIER MB LTD
DO NOT SCALE FROM THIS DRAWING
DIMENSIONS TO BE CHECKED ON SITE

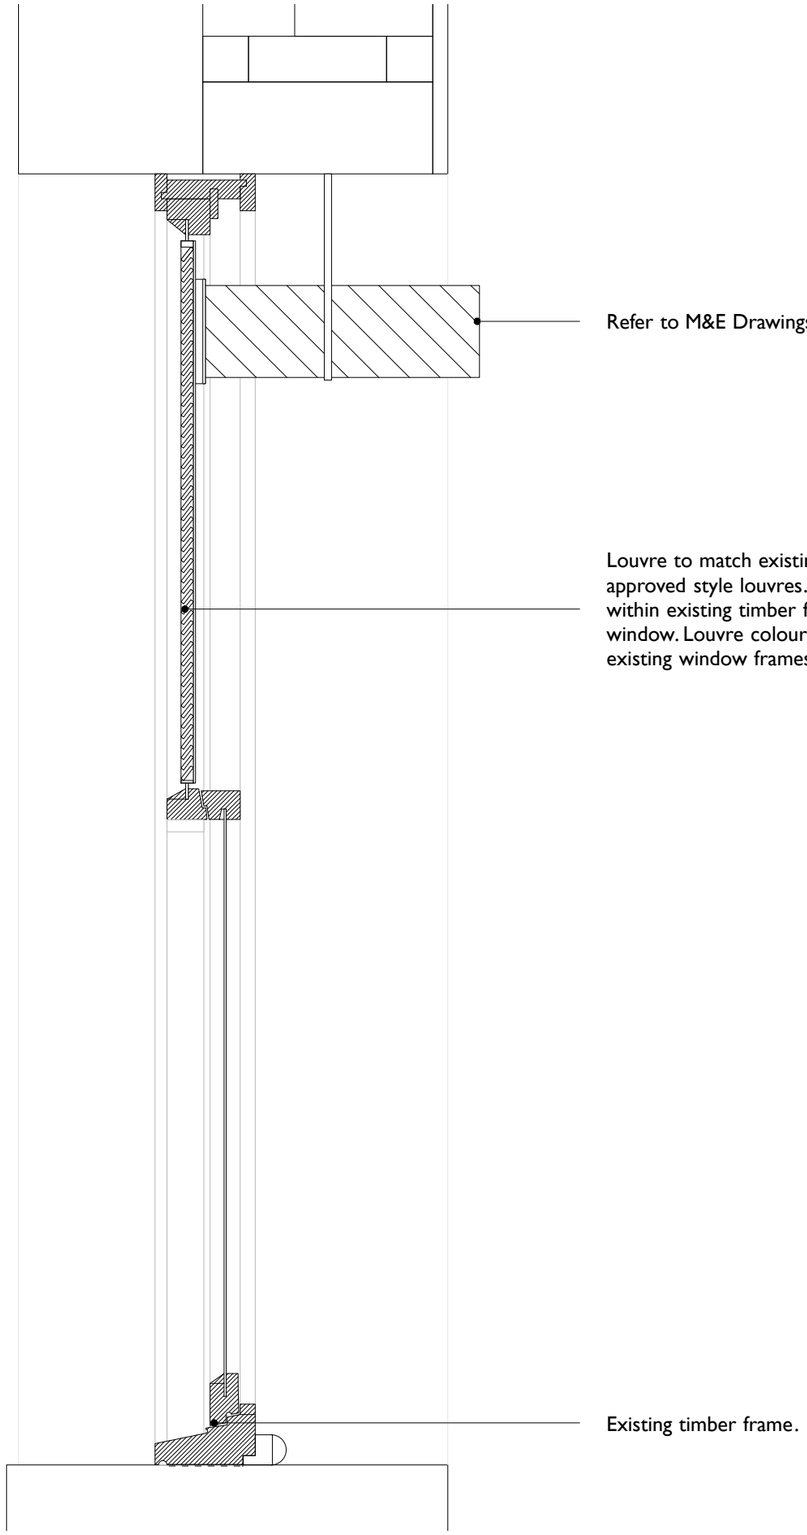


Timber windows

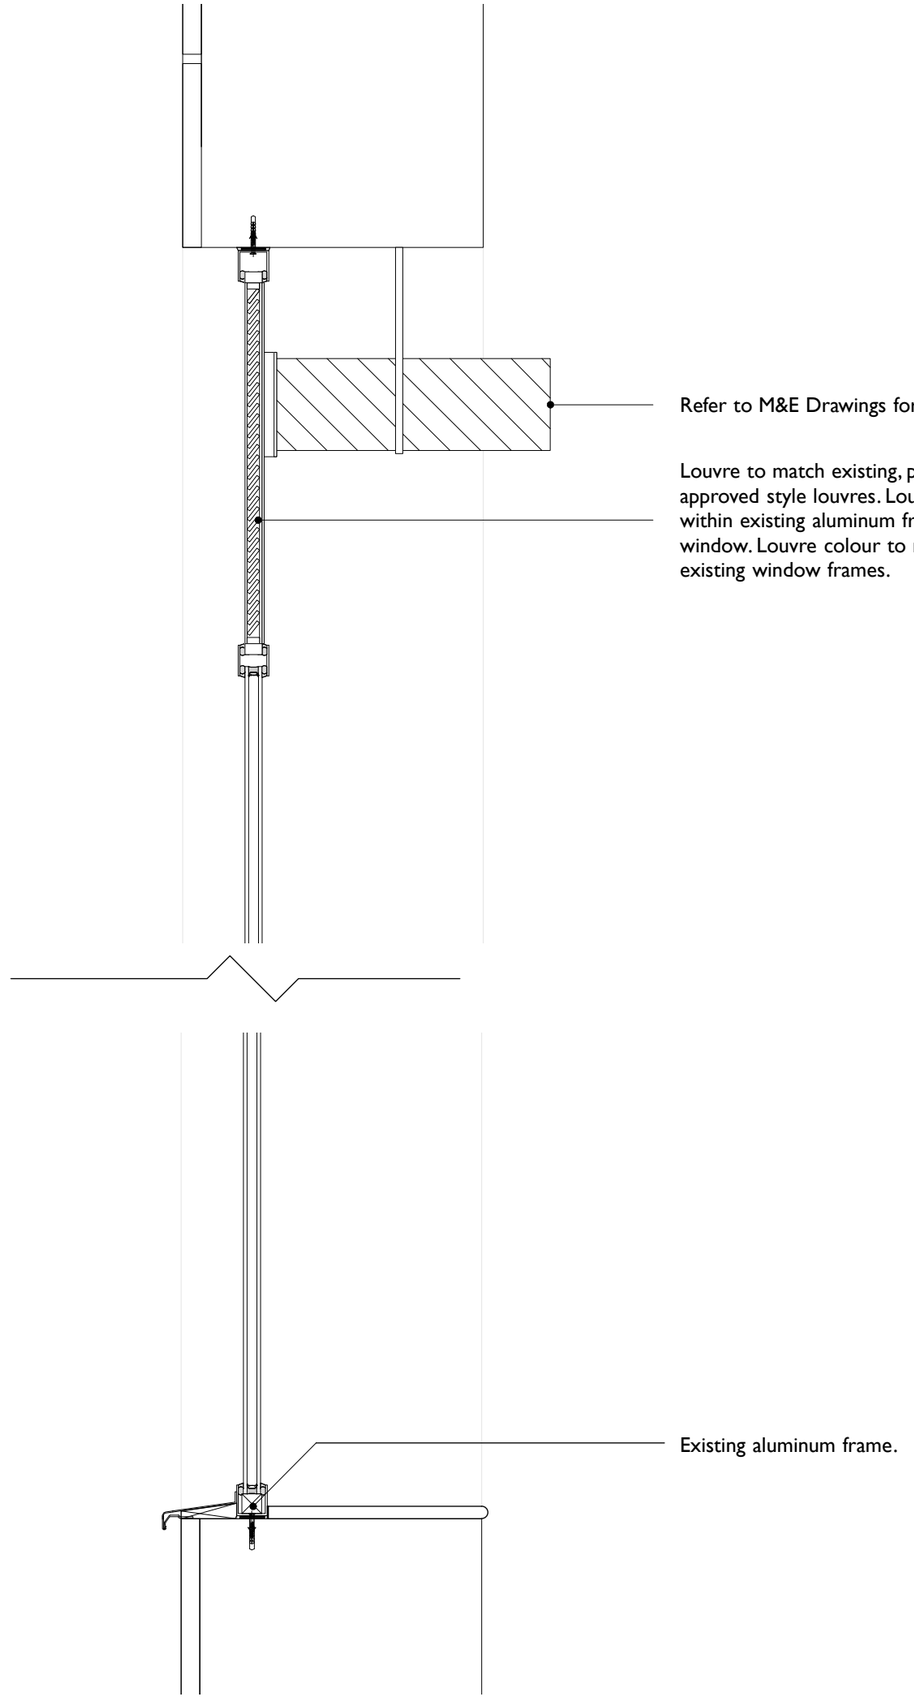


Aluminum windows

Rev Note DRN CHK

**Churchgate and Lee House**

Typical Proposed Louvre Detail

| | |
|---|---|
| scheme | 1841 |
| drwg no. | **P(400)** |
| revision | |
| scale | 1:20 @ A3 |
| date first drawn | May 19 |
| drawn | HW |

*SK sketch E existing P proposed T tender C construction FI final issue*

**www.ateliermb.co.uk**
**t** 0161 236 0051
**e** architect@ateliermb.co.uk

Atelier MB
Urban Architects