
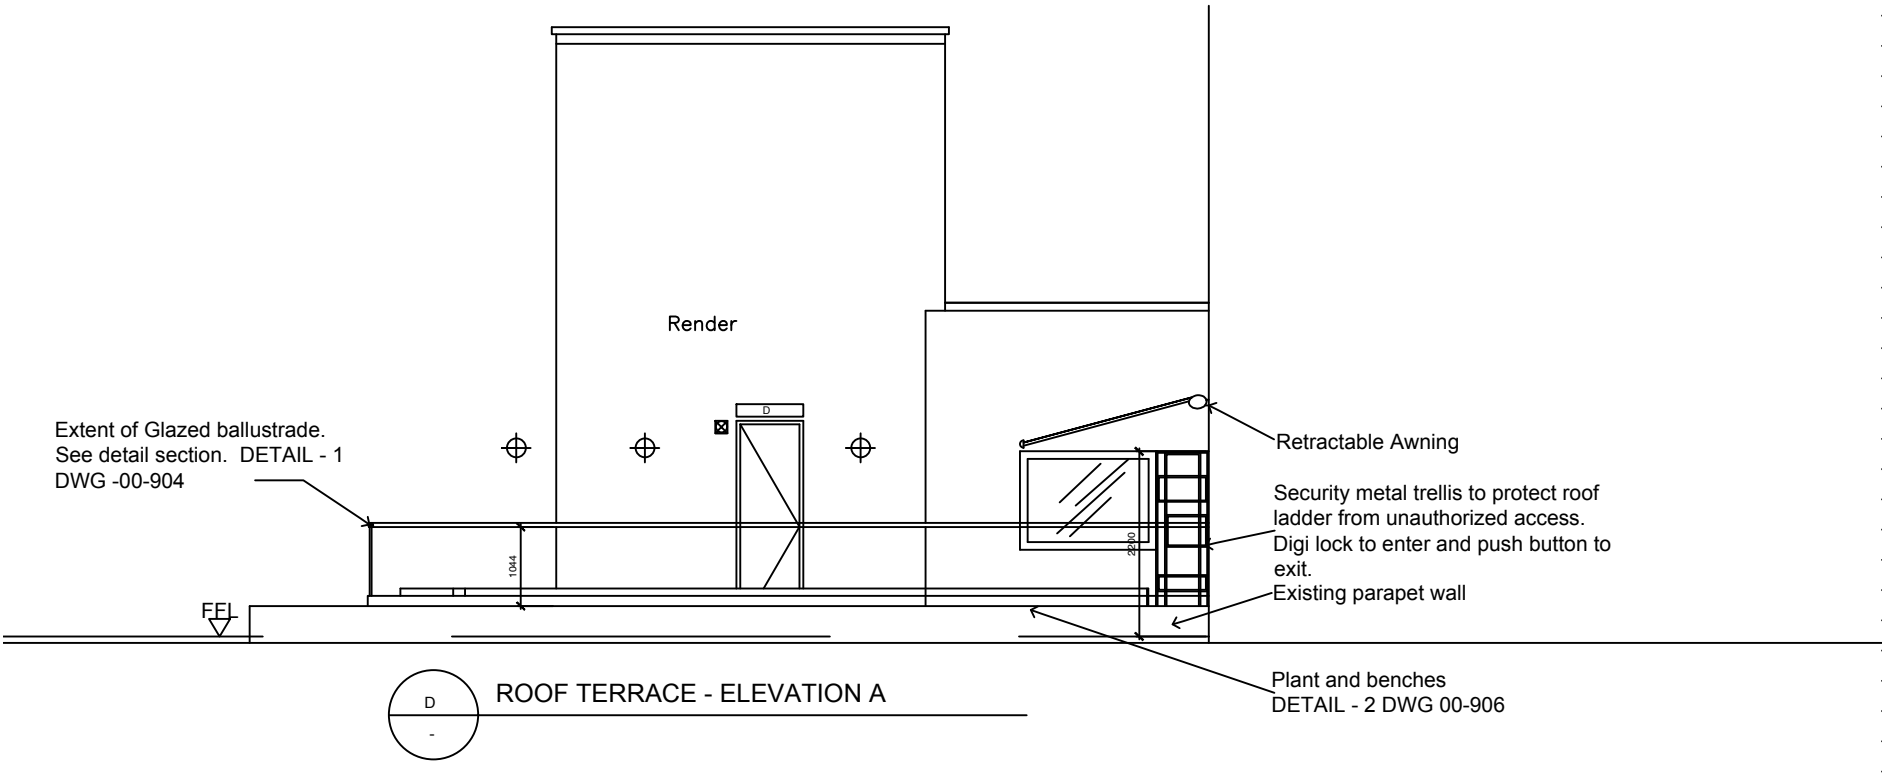
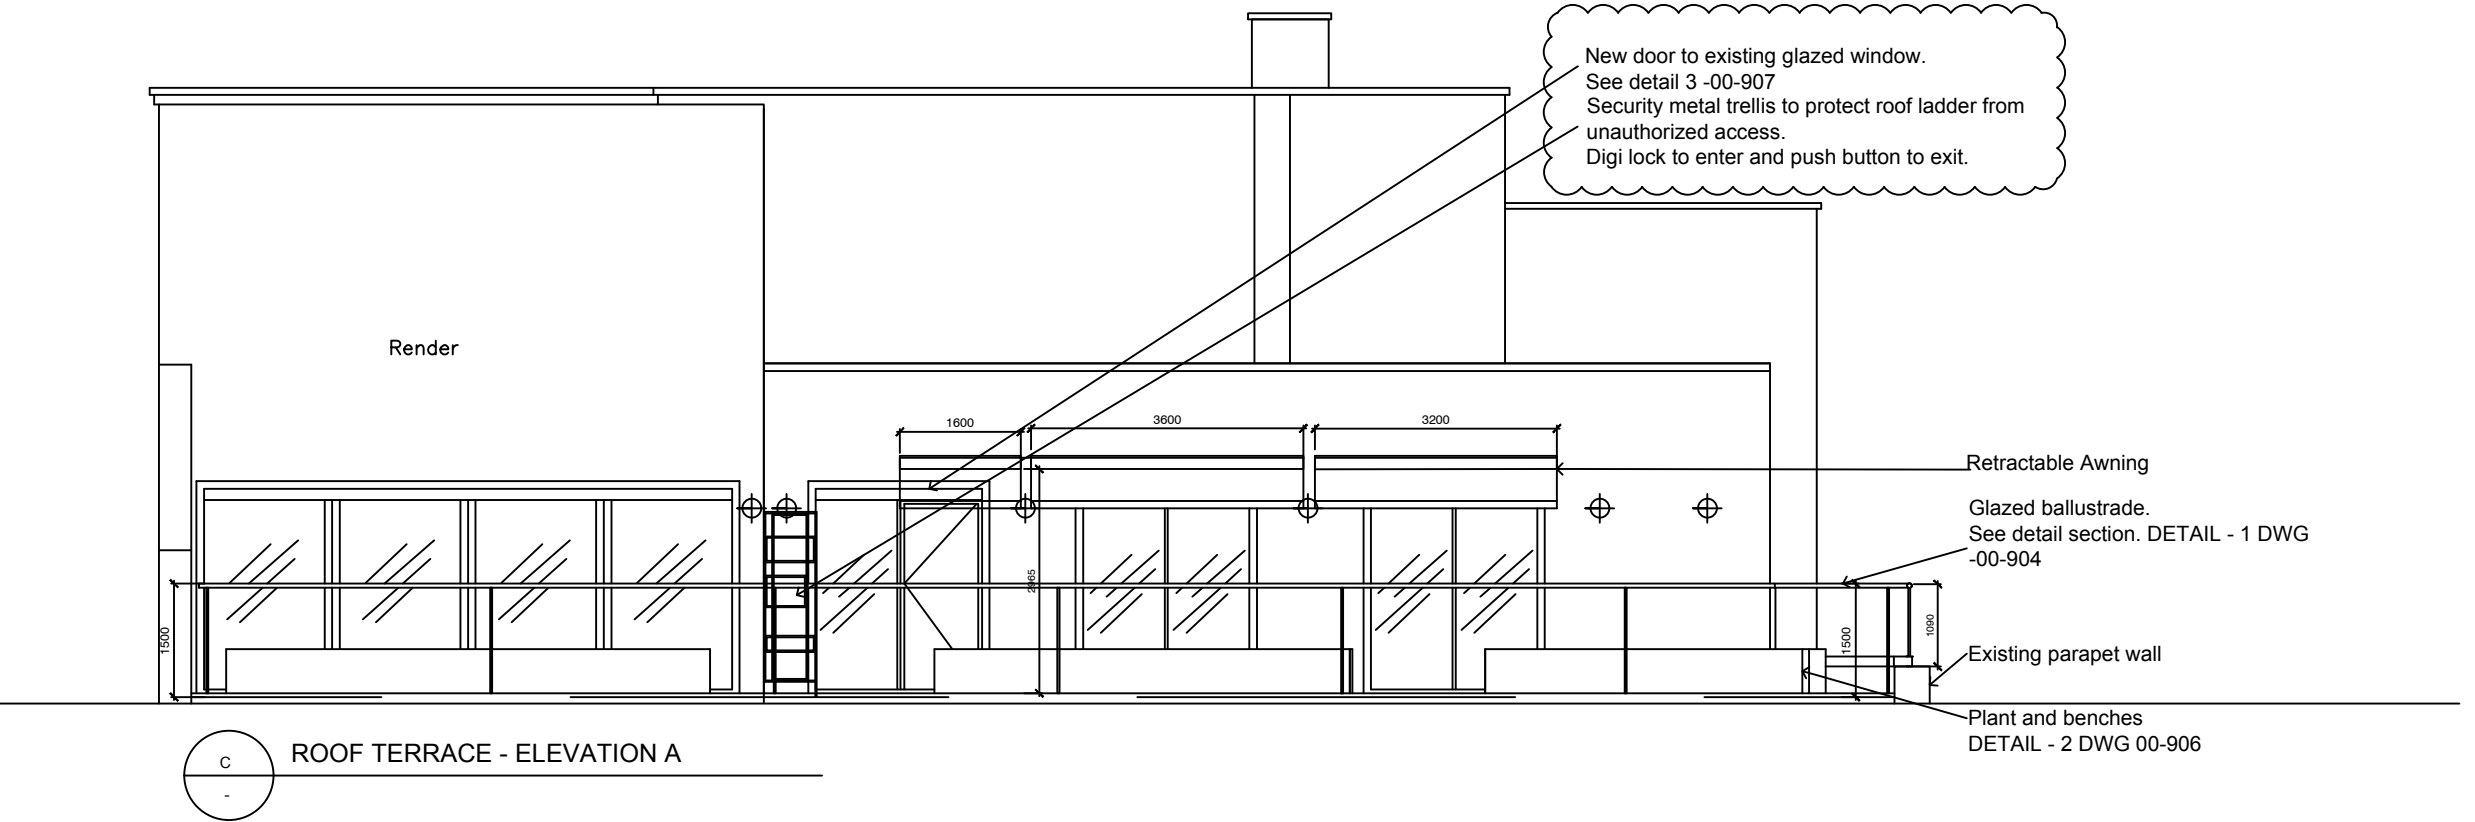
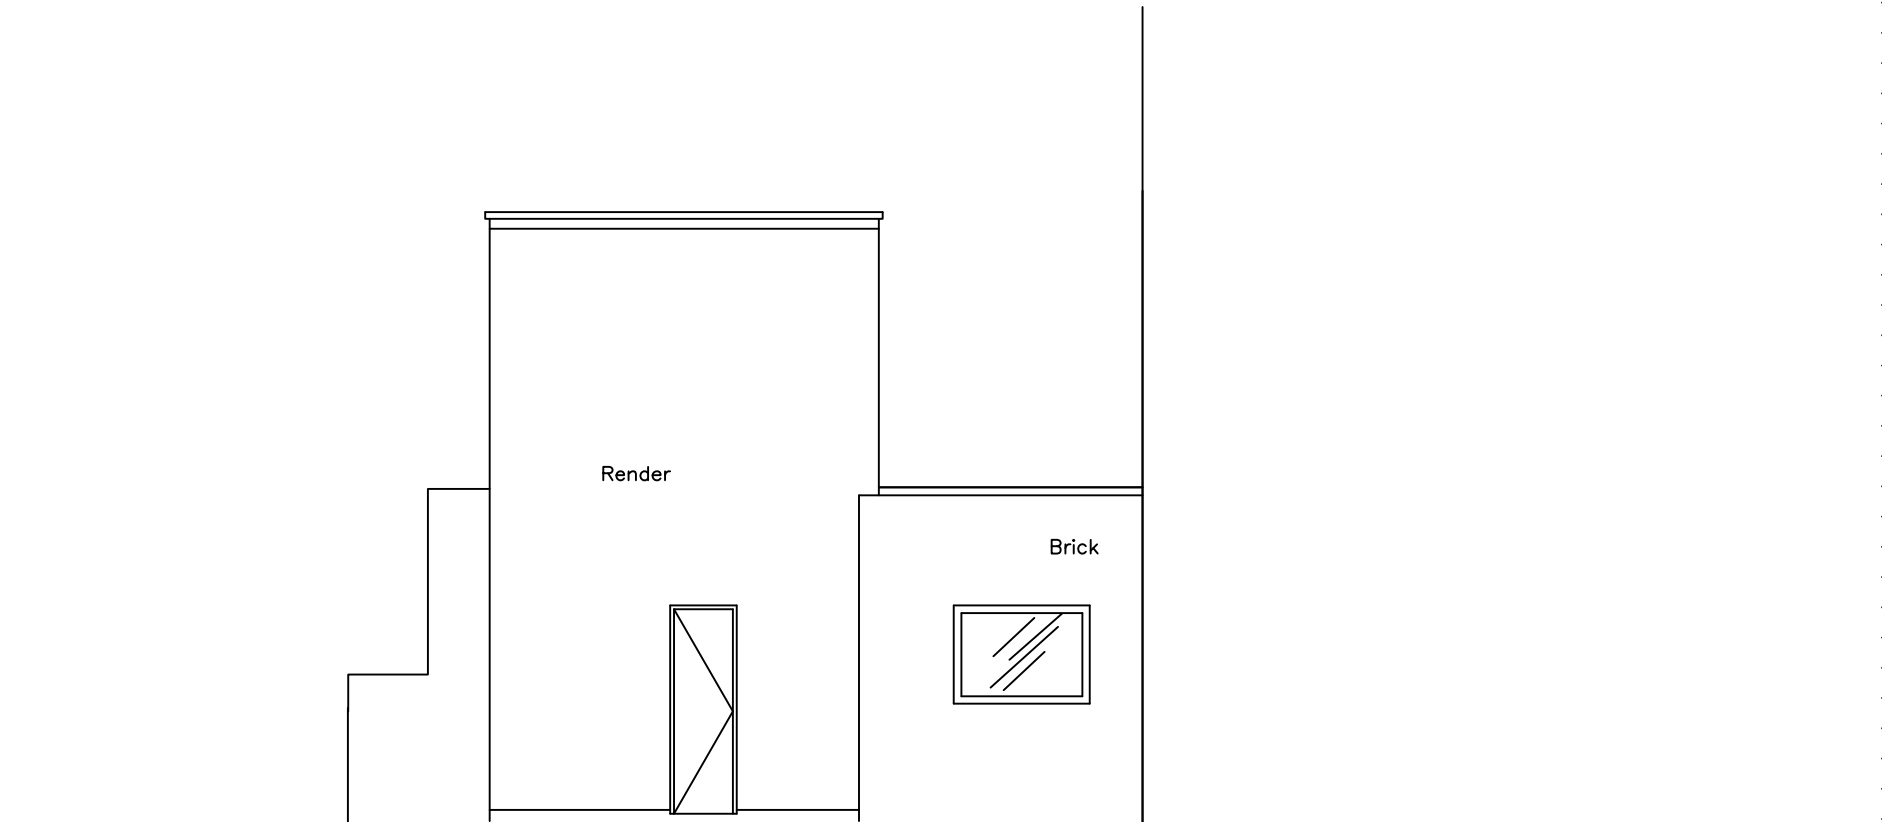


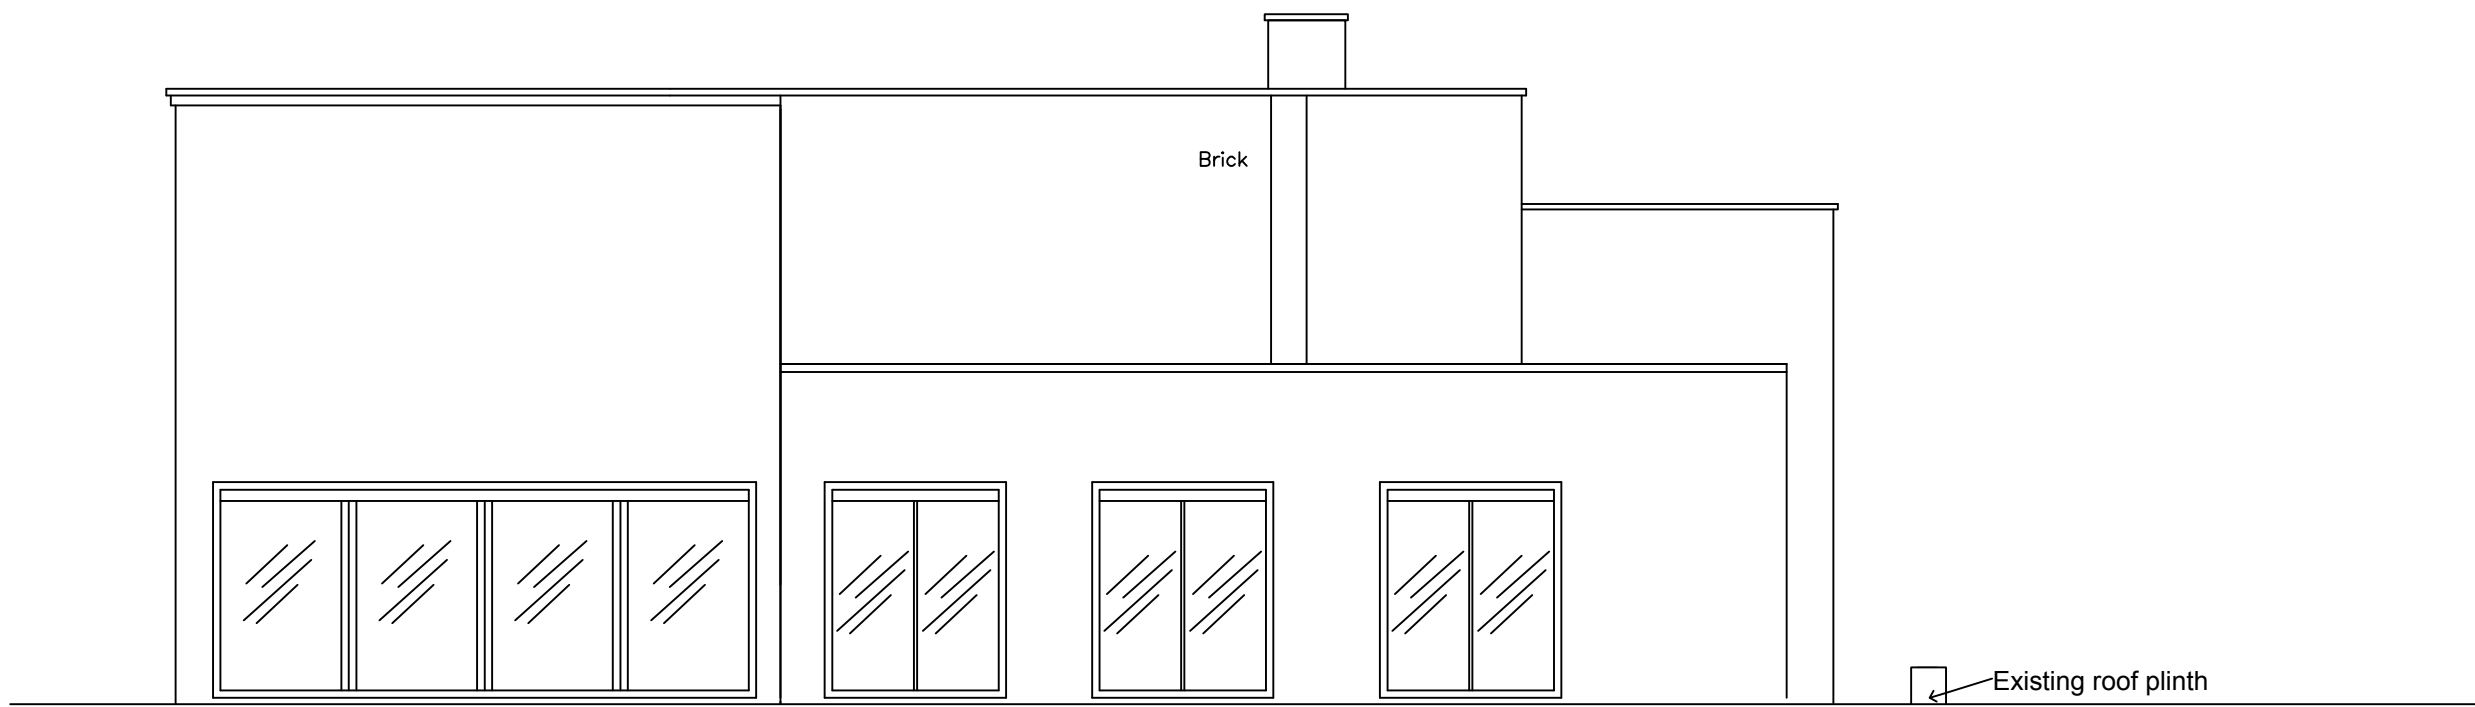

⊕	Lighting & Fire Alarm Key
⊗	Wall mounted luminaire
⊗	Wall mounted sounder & VAO
⊗	Emergency bulkhead over door

00 ROOF TERRACE EXISTING & PROPOSED ELEVATIONS

Scale: 1:100

C	ELEVATIONS UPDATED.	08.11.19	LF
B	PLANTERS, BENCHES & LADDER GRILL ADDED	22.10.19	LF
A	NEW DOOR ADDED TO ELEVATION	15.10.19	LF

Rev	Description	Date	By
-----	-------------	------	----

FIREBOX DESIGN LTD The Studio 3 Windsor Road, Prestwich, M25 0DZ T +44 (0) 7944526444 www.firebox-design.co.uk

Status

PLANNING

Client

MAYFAIR CAPITAL	Scale 1:100 @A1
Project 86 DEANS GATE REFURBISHMENT M3 2QG	Date 26.09.19
Description ROOF TERRACE EXISTING ELEVATIONS	By LF
	Job FB210
	Drg 00-903
	rev C

DO NOT SCALE THIS DRAWING.
CHECK ALL DIMENSIONS ON SITE.
THIS DRAWING IS PROTECTED BY COPYRIGHT. IT MAY NOT BE REPRODUCED IN
ANY FORM BY ANY MEANS FOR ANY PURPOSE, WITHOUT GAINING PRIOR
WRITTEN PERMISSION FROM FIREBOX DESIGN.